


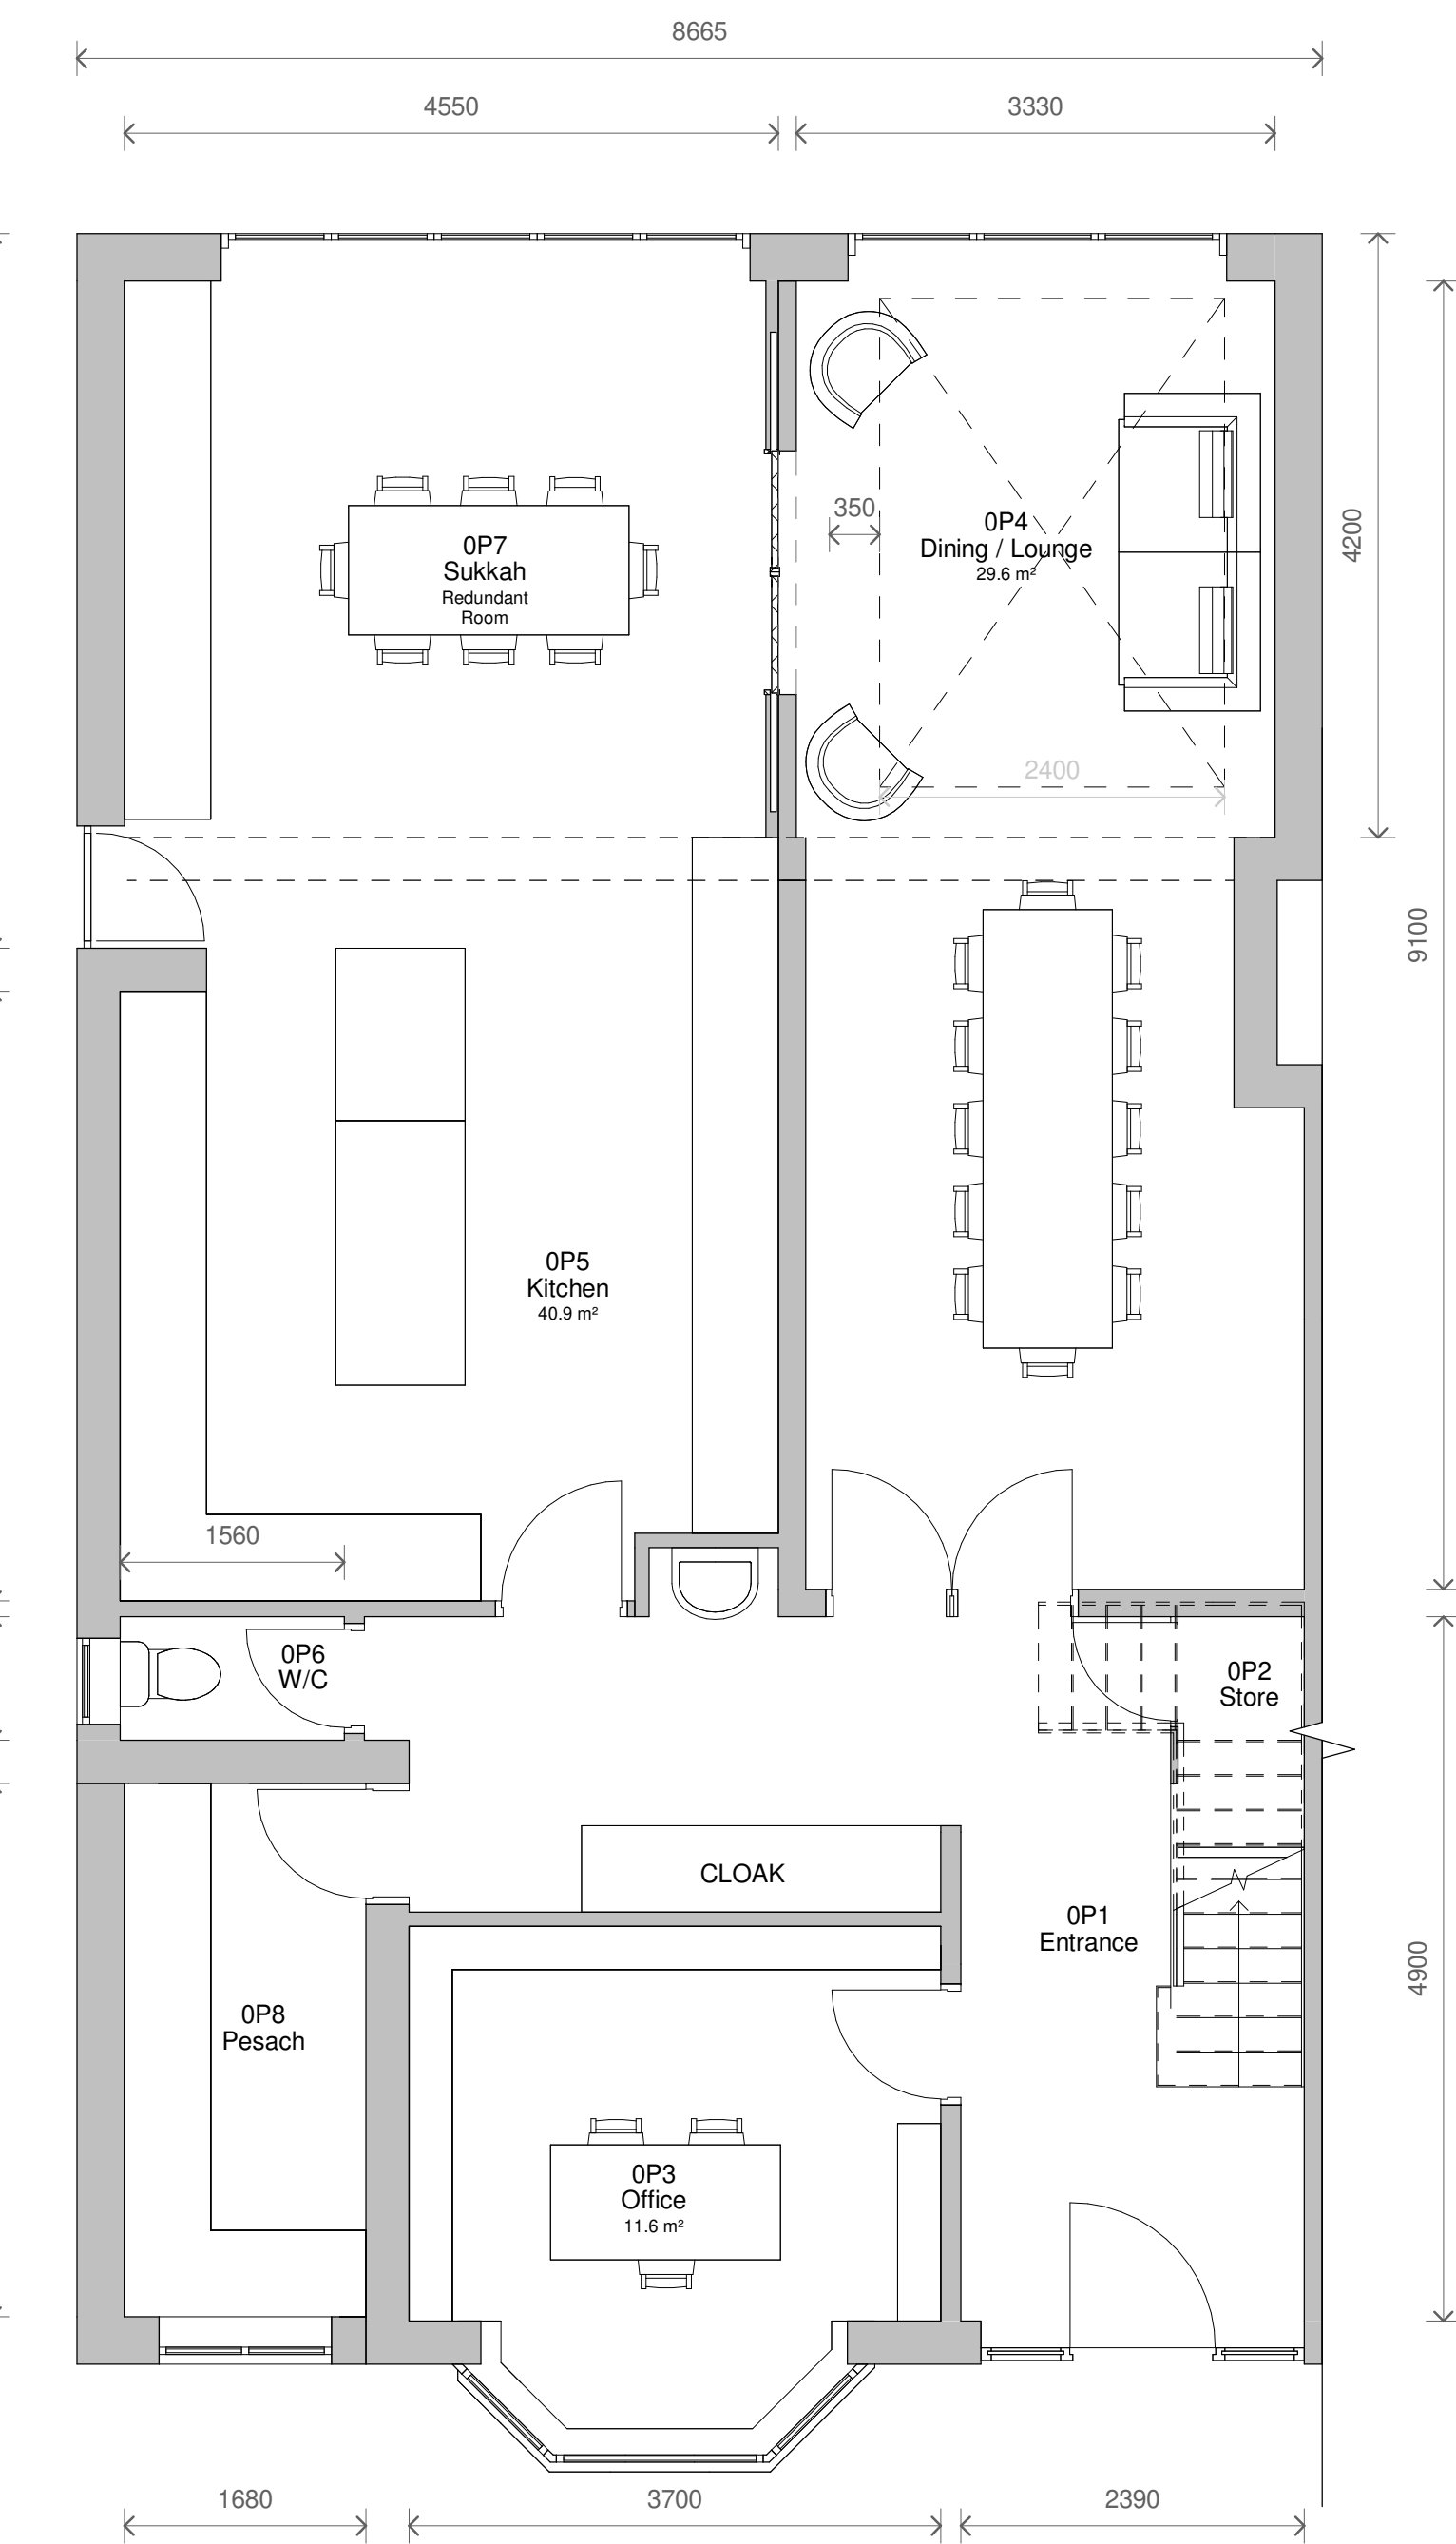


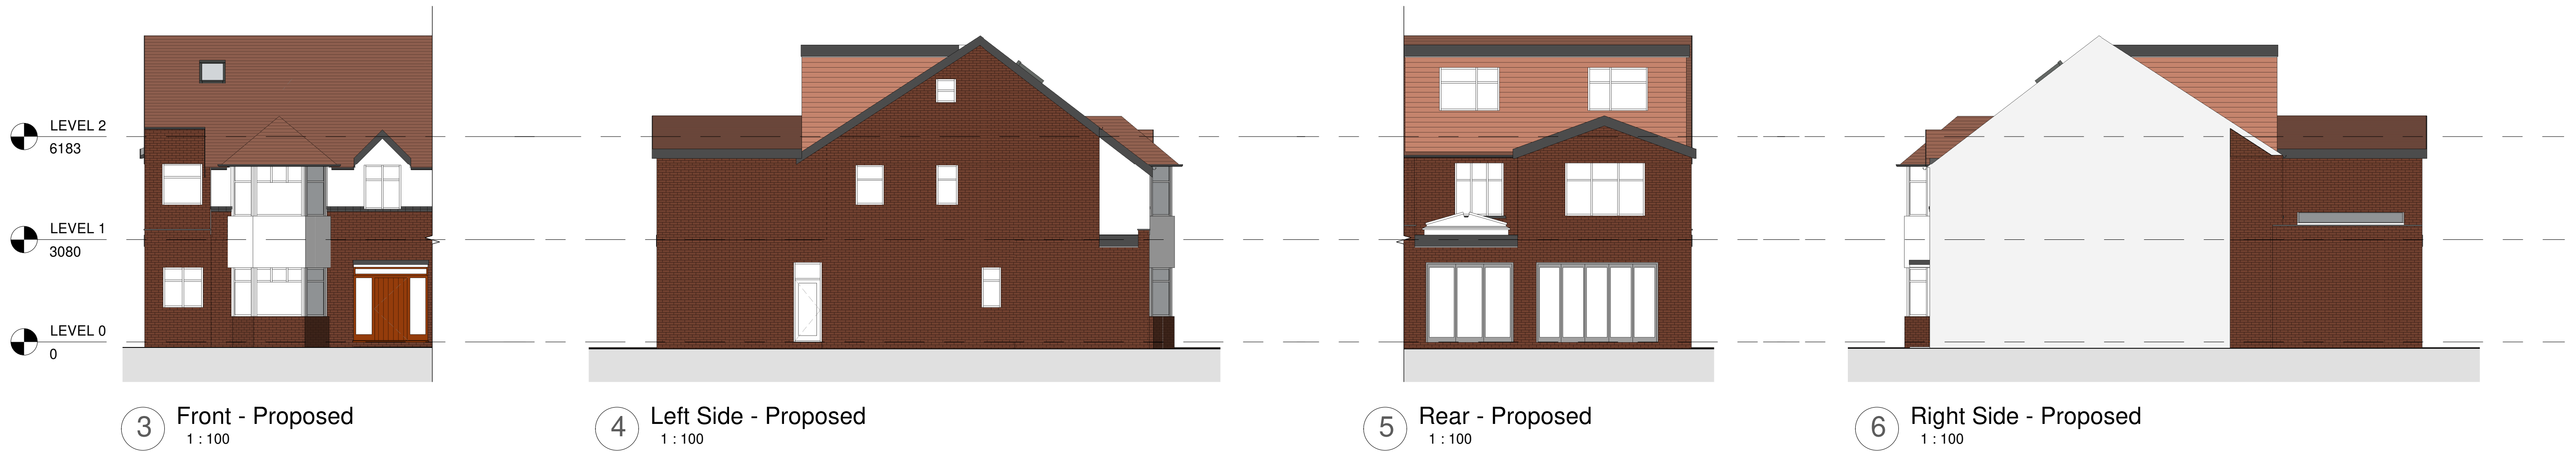


1 Level 0 - Proposed
1 : 50

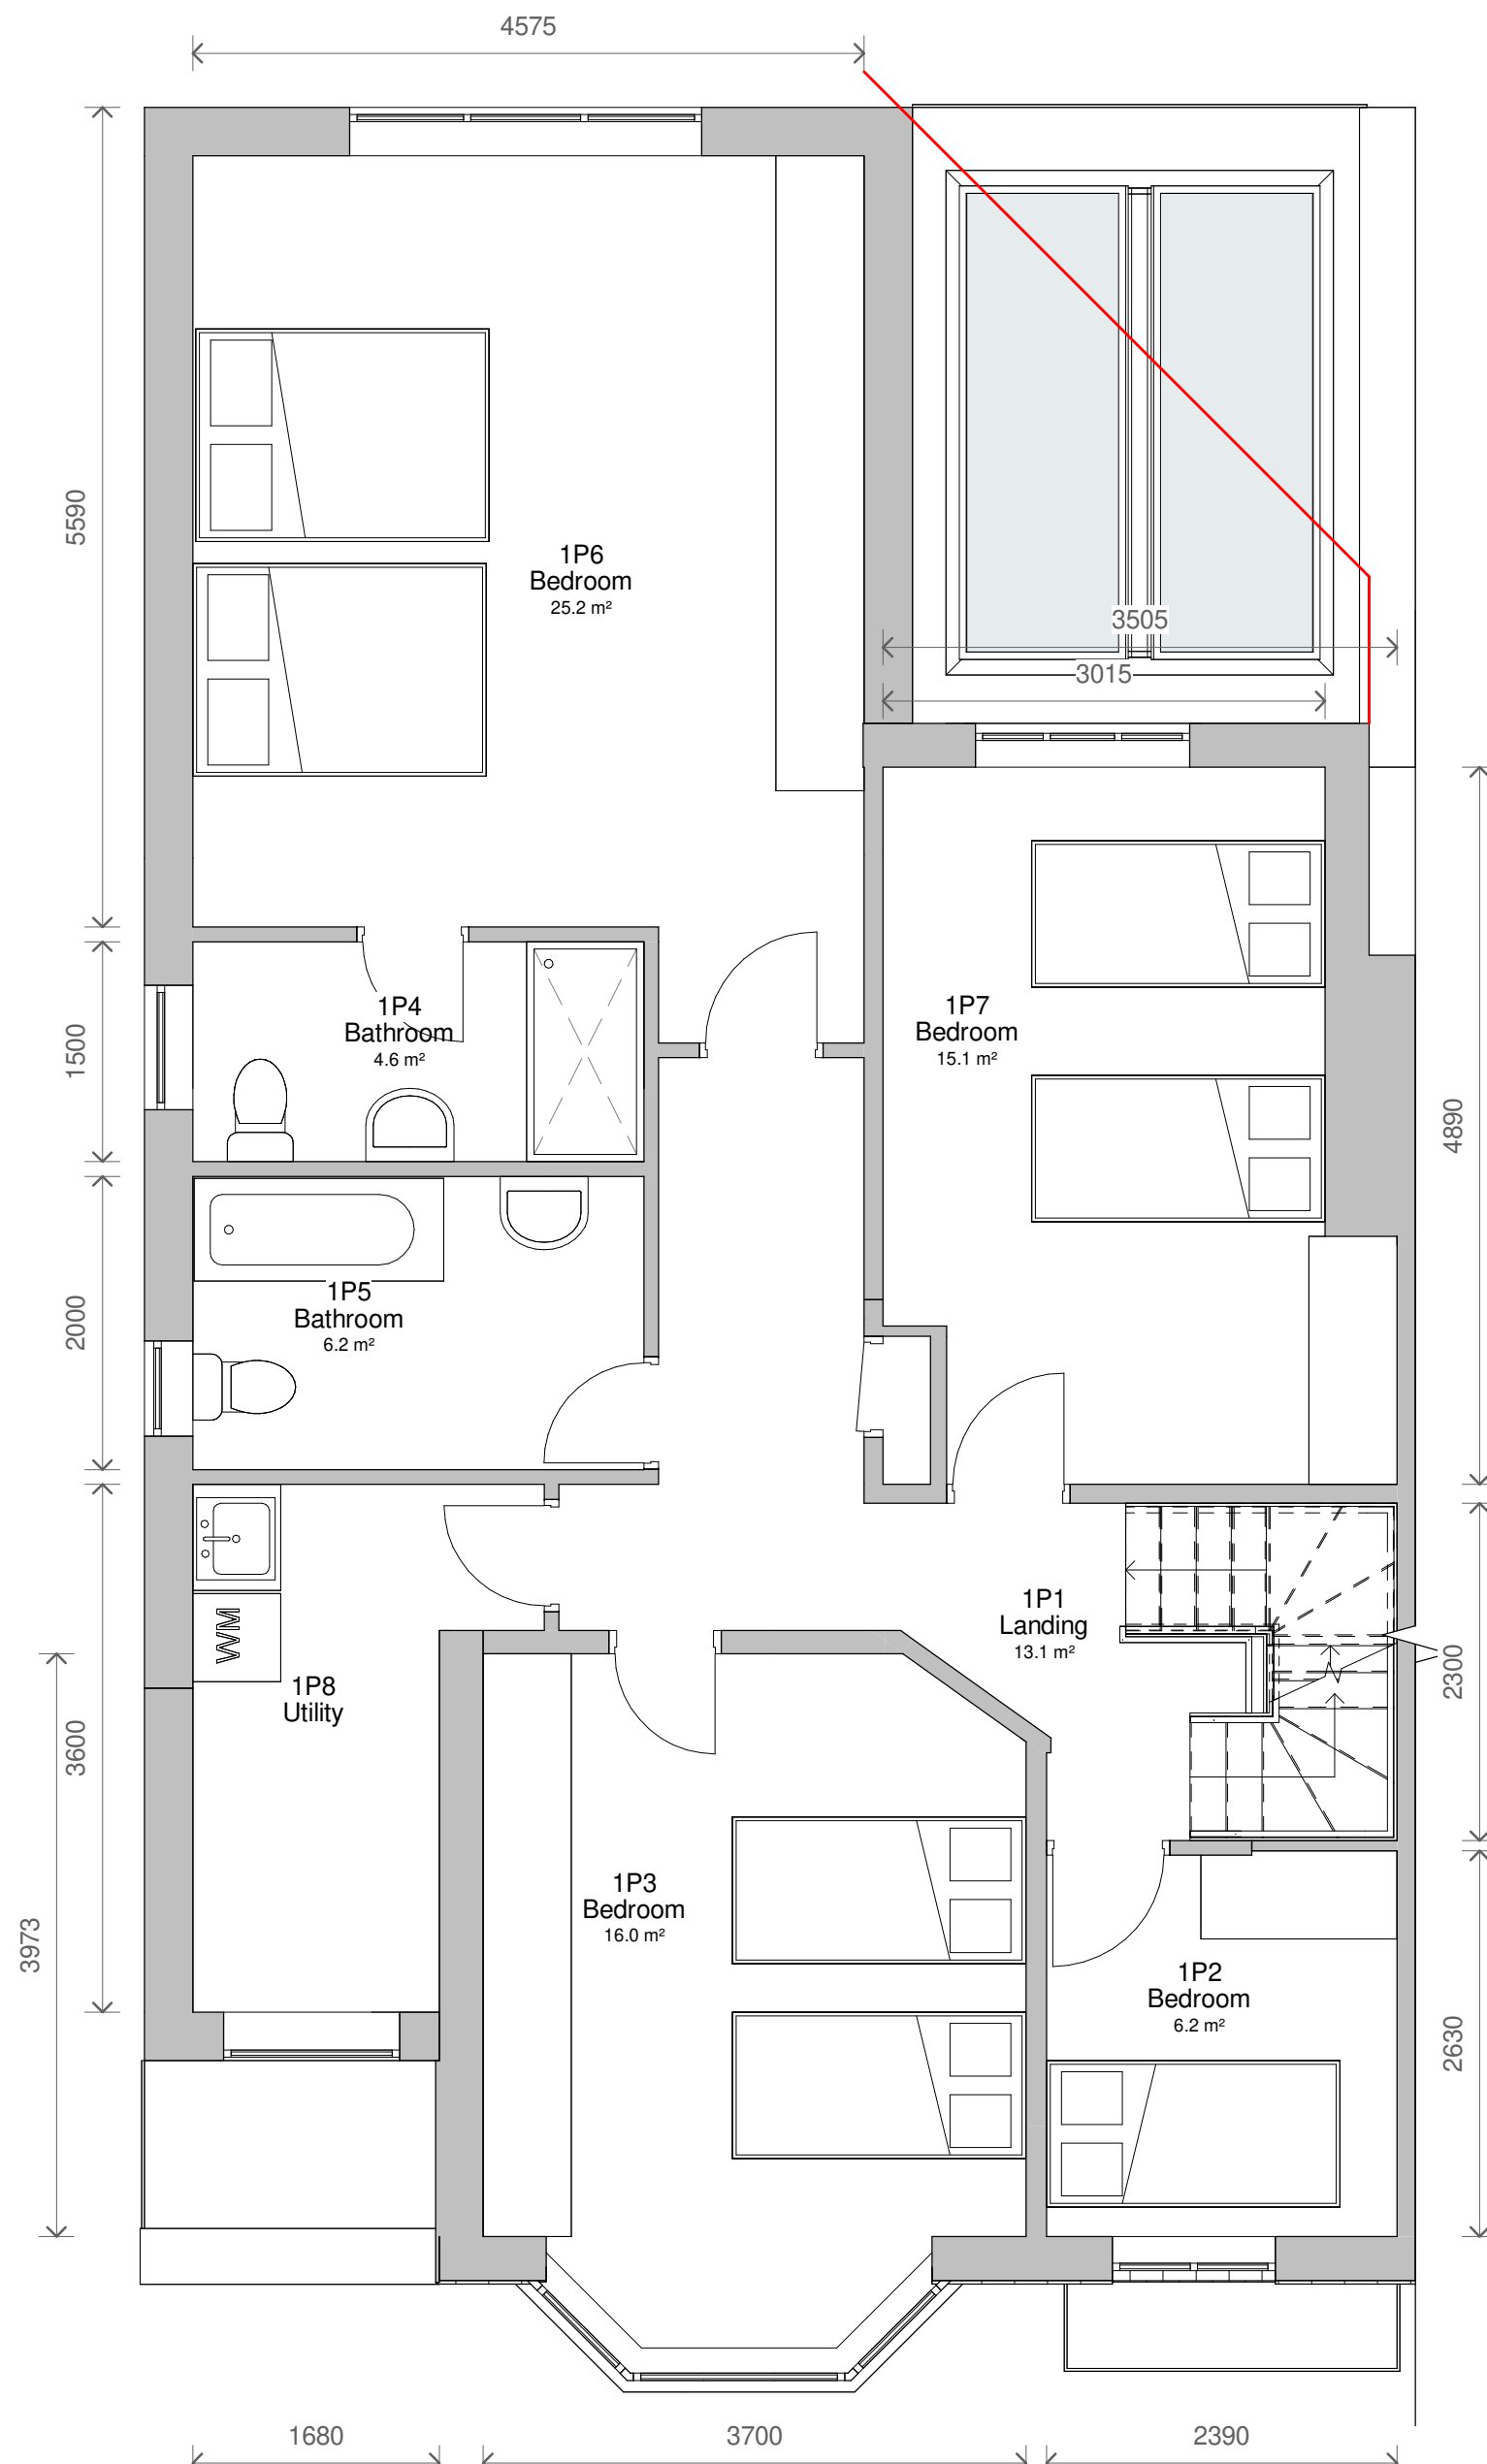

2 Level 1 - Proposed
1 : 50

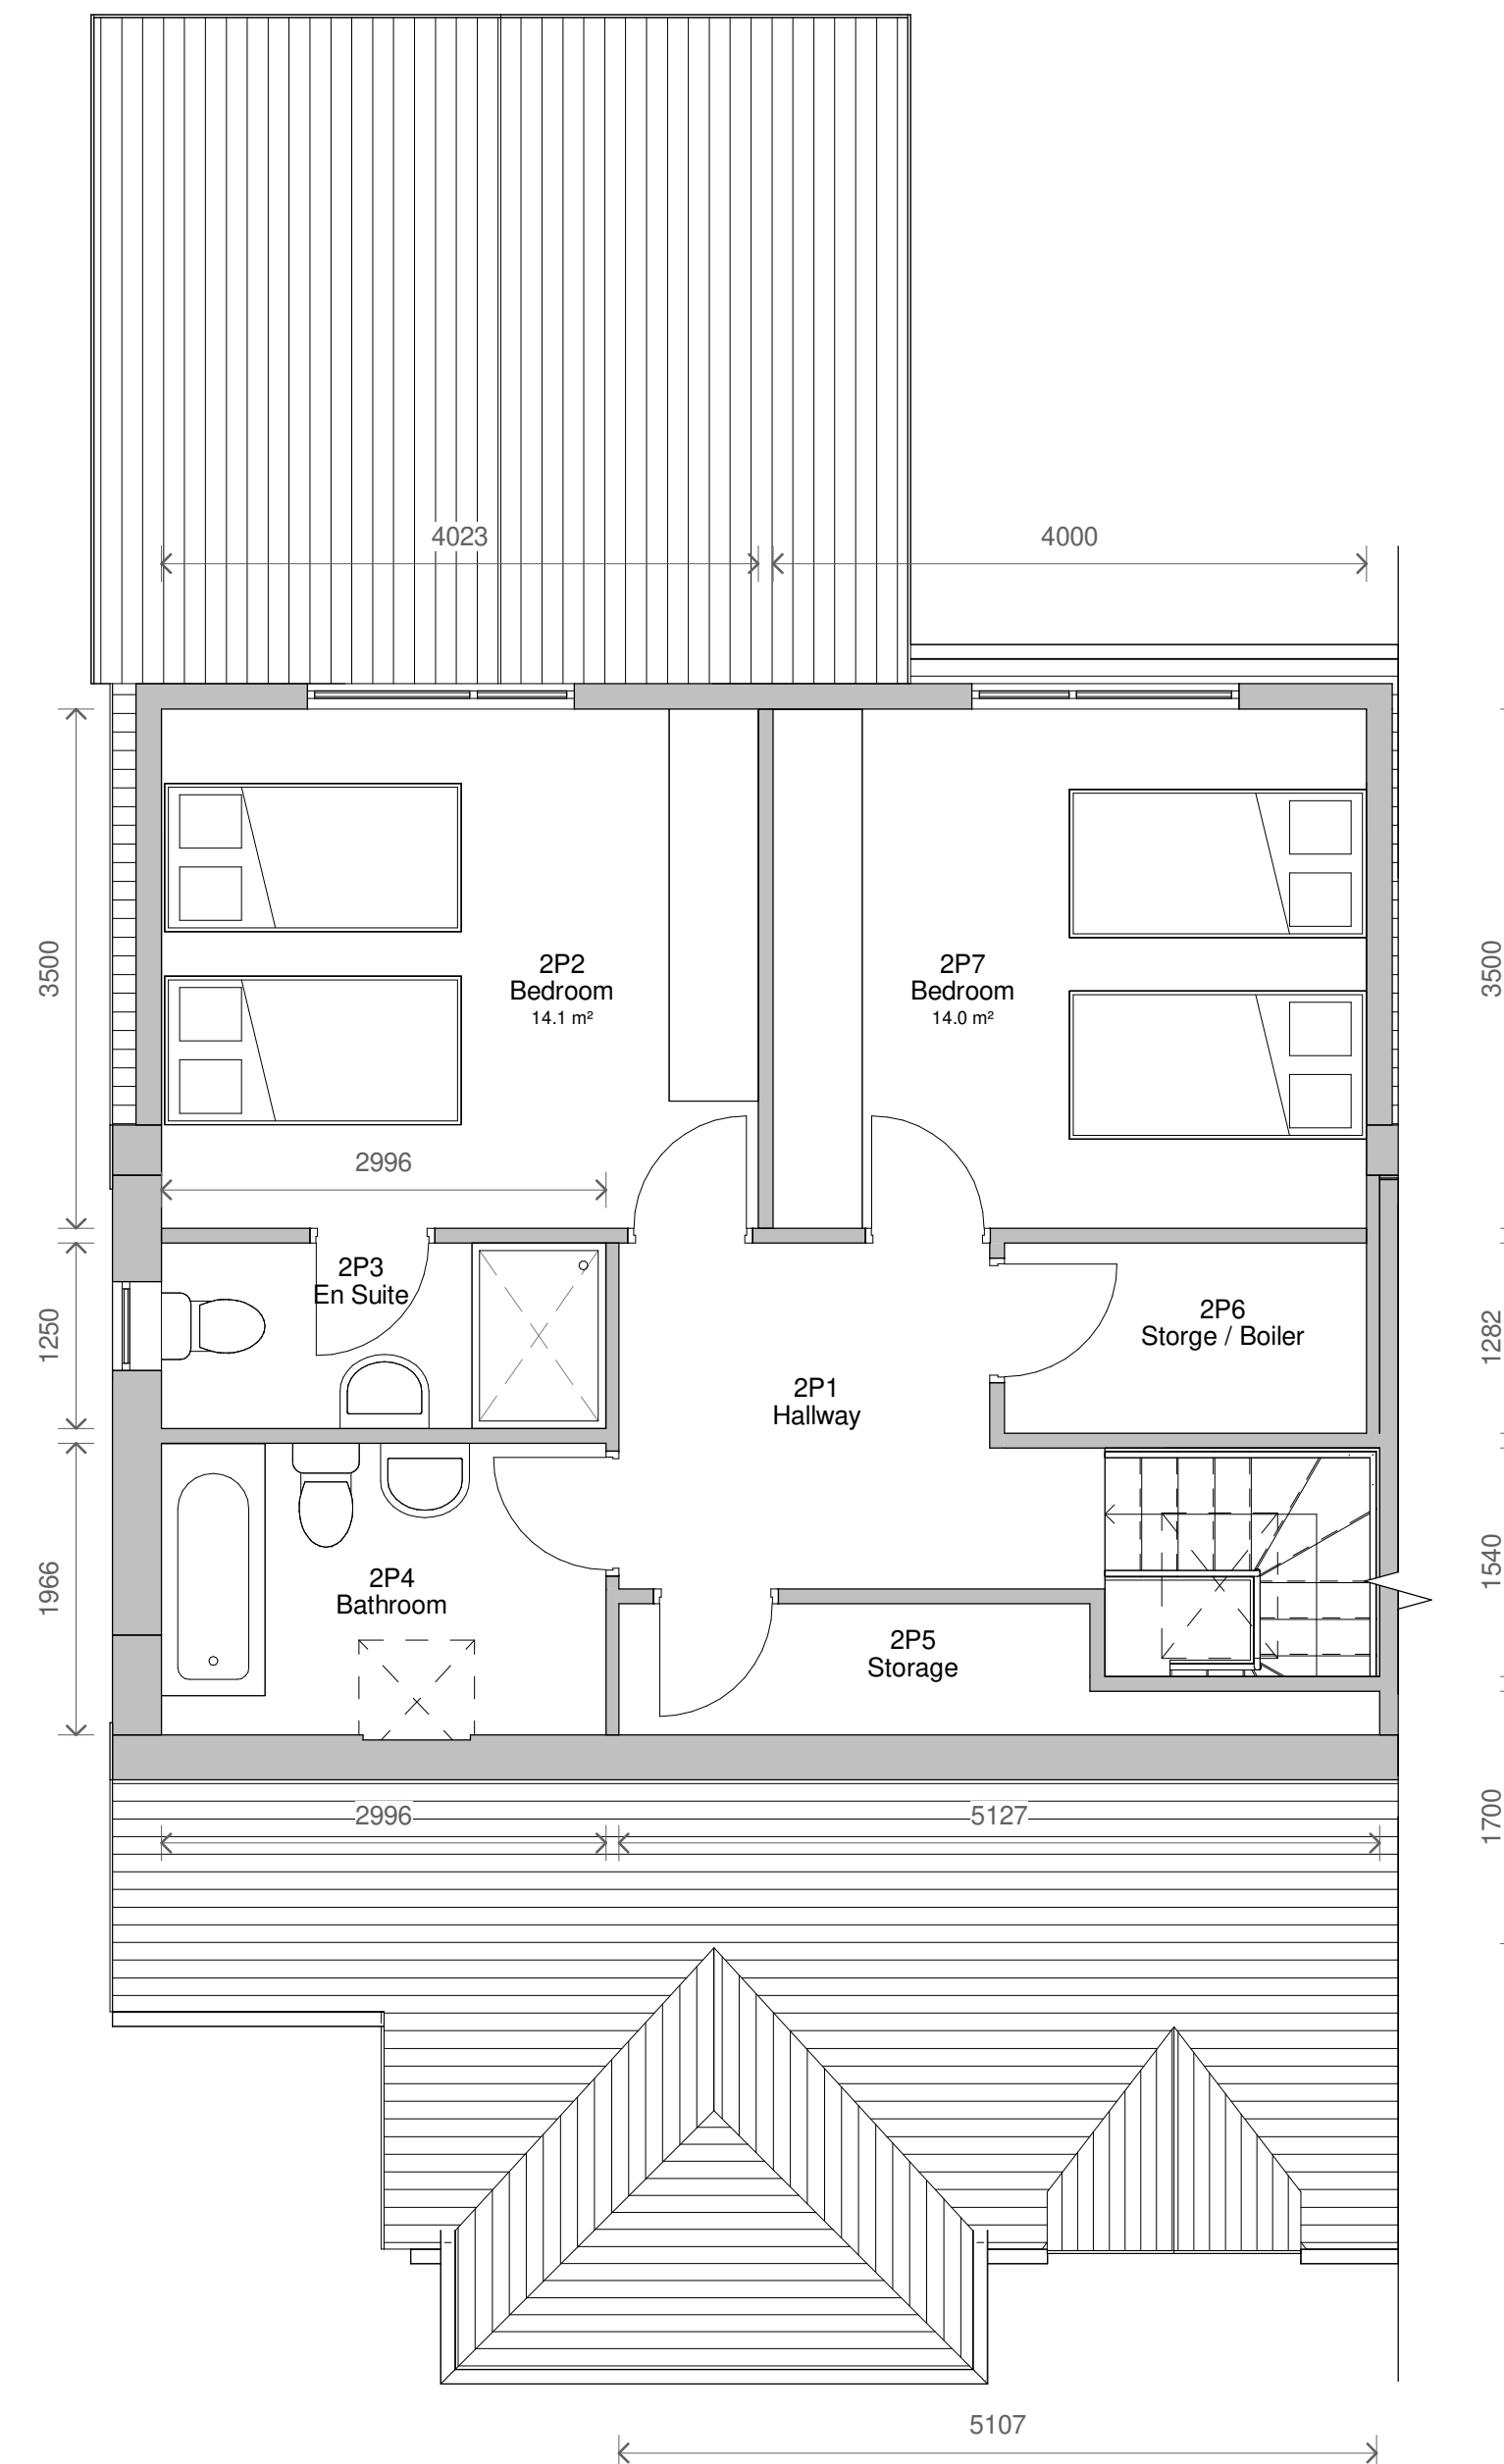

7 Level 2 - Proposed
1 : 50

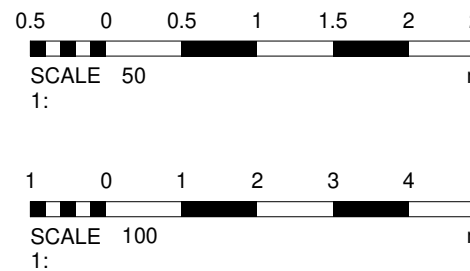

1	Revised Plans	14/09/2023
No.	Description	Date
PROJECT		
62 Park Road		
TITLE		
Proposed Plans and Elevations		
CLIENT		
Grosberg		
STATUS		
DESIGN		
DRAWN BY	DATE	SCALE (@ A1)
SG	30/07/2023	As indicated
PROJECT NUMBER	DRAWING NUMBER	REV
GSS21113.5	003	1
GOLD SKETCH		
S T U D I O S		
www.goldsketch.co.uk info@goldsketch.co.uk 0161 792 9595		
NOTES		
COPYRIGHT ALL RIGHTS RESERVED. NO PART OF THIS DRAWING IS TO BE REPRODUCED WITHOUT WRITTEN CONSENT. DRAWING TO BE USED FOR THE EXACT PURPOSE ONLY. ANY DISCREPANCIES TO BE REPORTED TO THE ARCHITECT. THE ARCHITECT IS NOT RESPONSIBLE FOR THE CONSTRUCTION OF ANY WORK. ALL WORKS ARE SUBJECT TO BE IN ACCORDANCE WITH CURRENT UK BUILDING REGULATIONS, RELEVANT CODES OF PRACTICE AND BRITISH STANDARDS. ALL DIMENSIONS ON THIS DRAWING ARE IN MILLIMETRES (UNLESS OTHERWISE STATED).		