


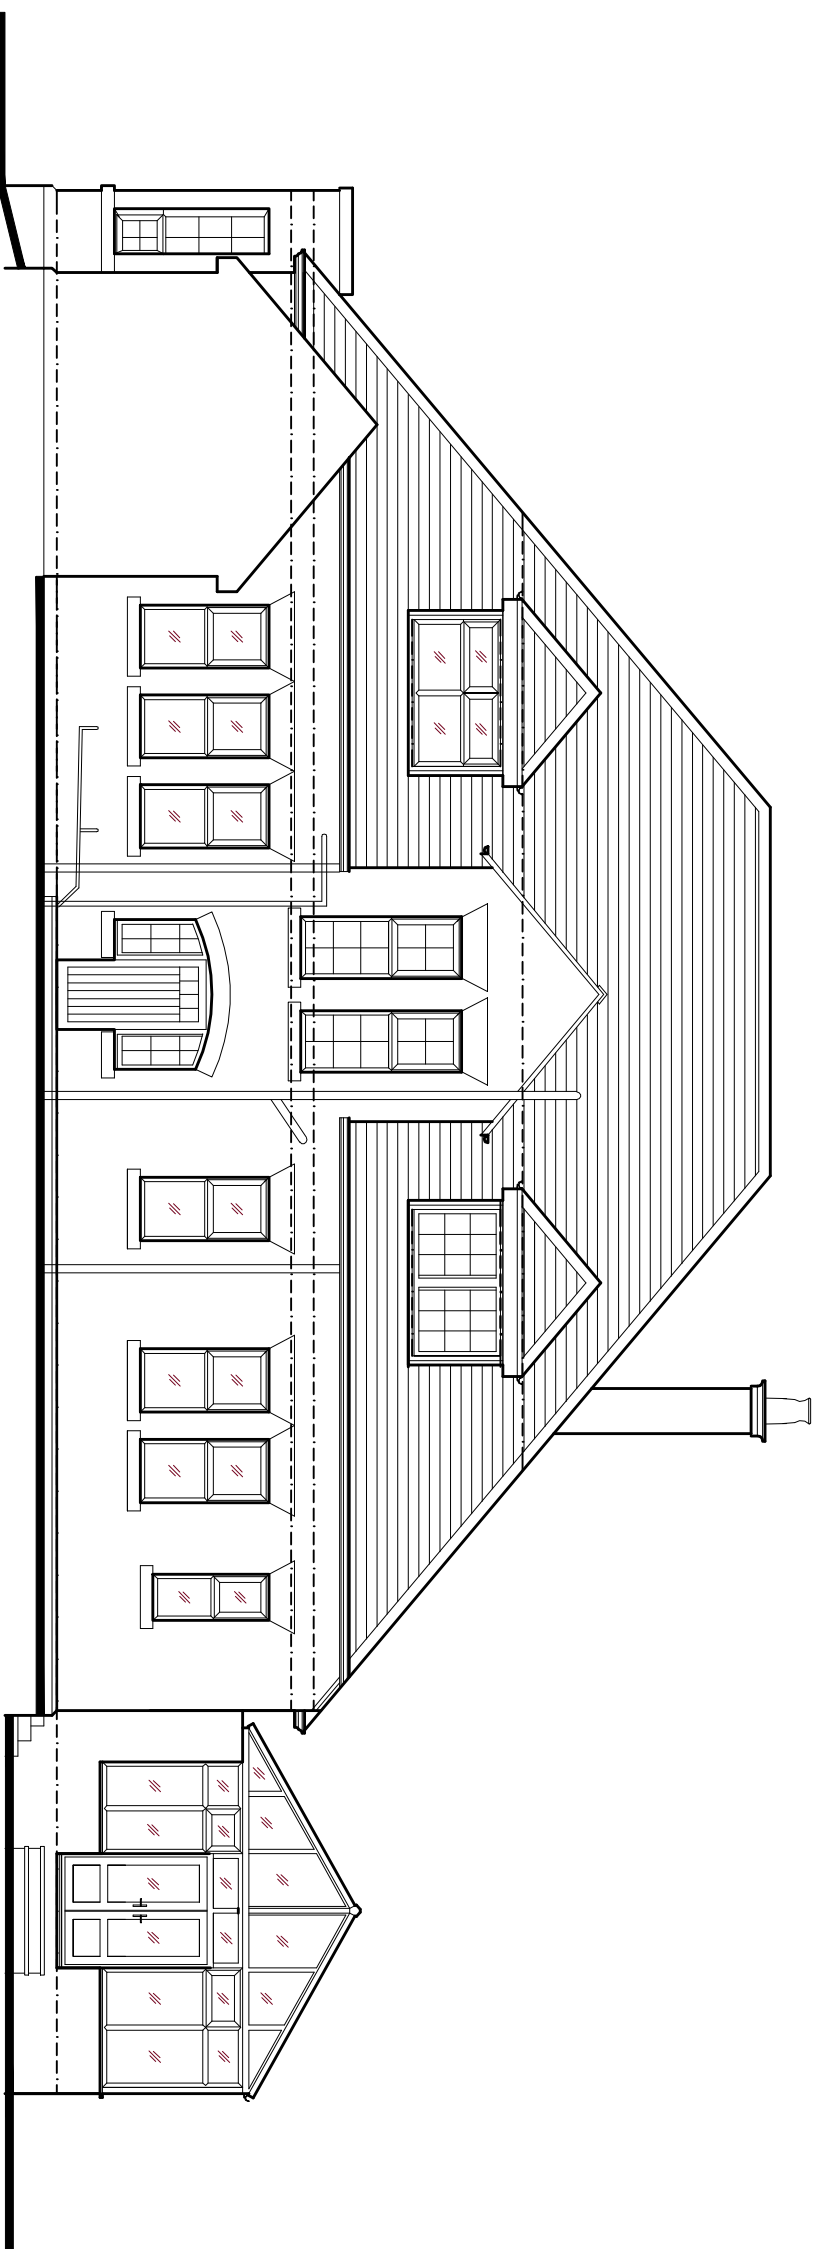

EXISTING REAR (REAR WING NOT SHOWN)

METRES

SCALE 1:100

REV	DESCRIPTION	DATE

BUILDING CONSULTANTS

HINDLEY
55 SOMERTON ROAD

DESIGNS

BOLTON BL2 6LM

LIMITED TEL 01204 393142

LIMITED TEL 01204 393142

CHANGE OF USE TO HOUSE

KNOWSLEY HOUSE

KNOWSLEY ROAD

AINSWORTH BOLTON

BL2 5PT

EXT. ELEVATIONS 3 OF 3

DRAWN IC Jul'2020

SCALE 1:100	SHEET 05
--------------------	-----------------