




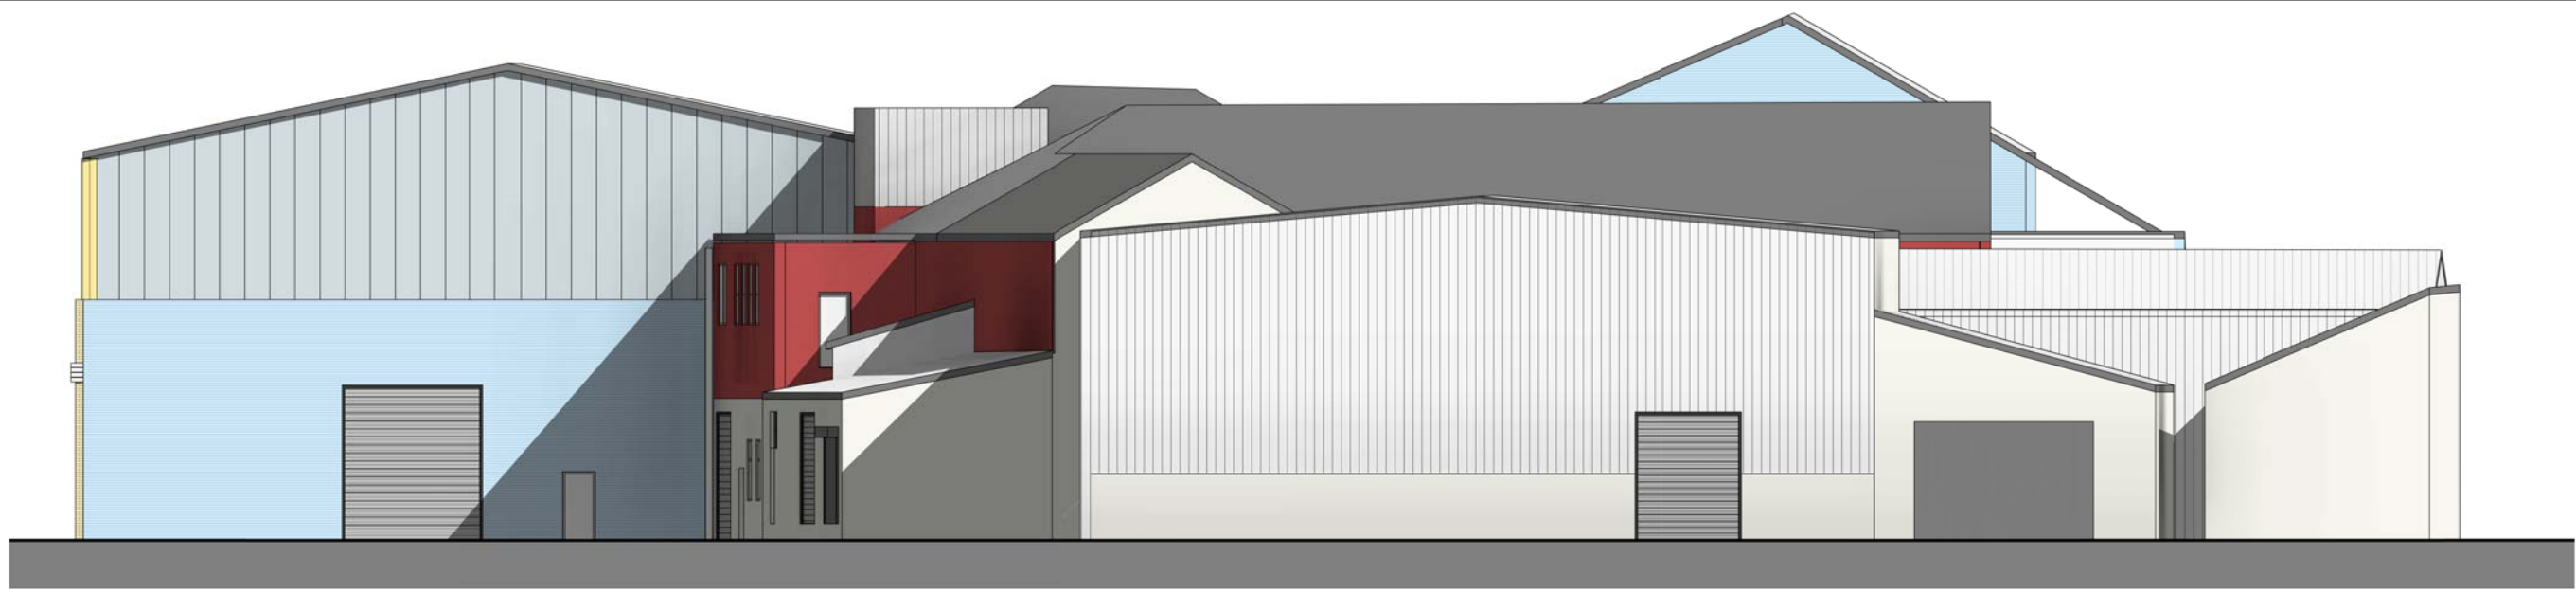

1. Right - Existing
1 : 200

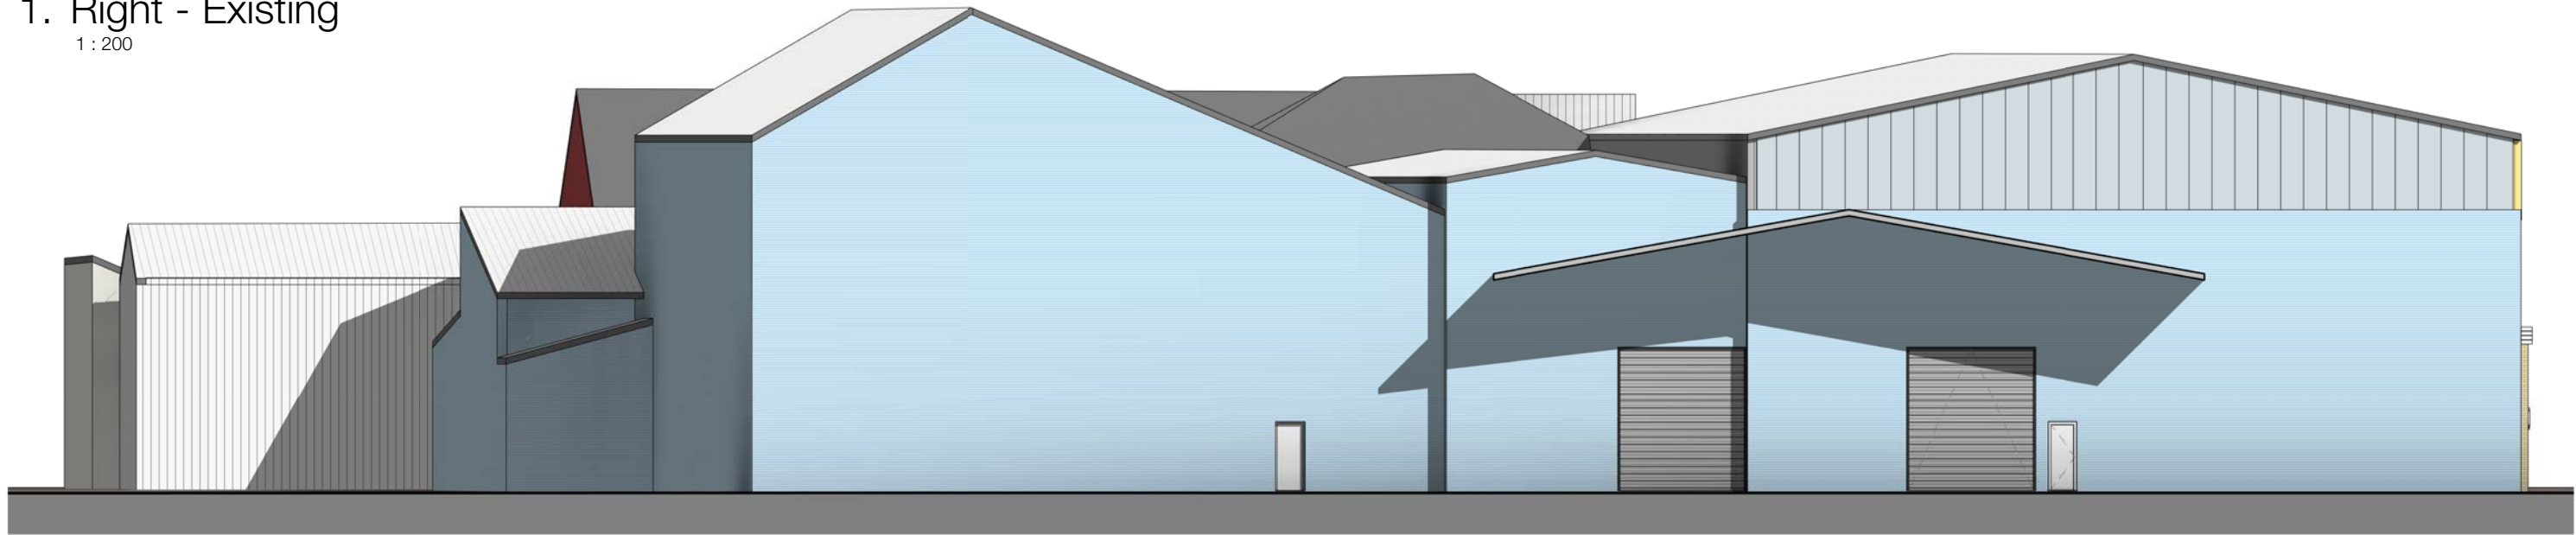

2. Internal Left - Existing
1 : 200

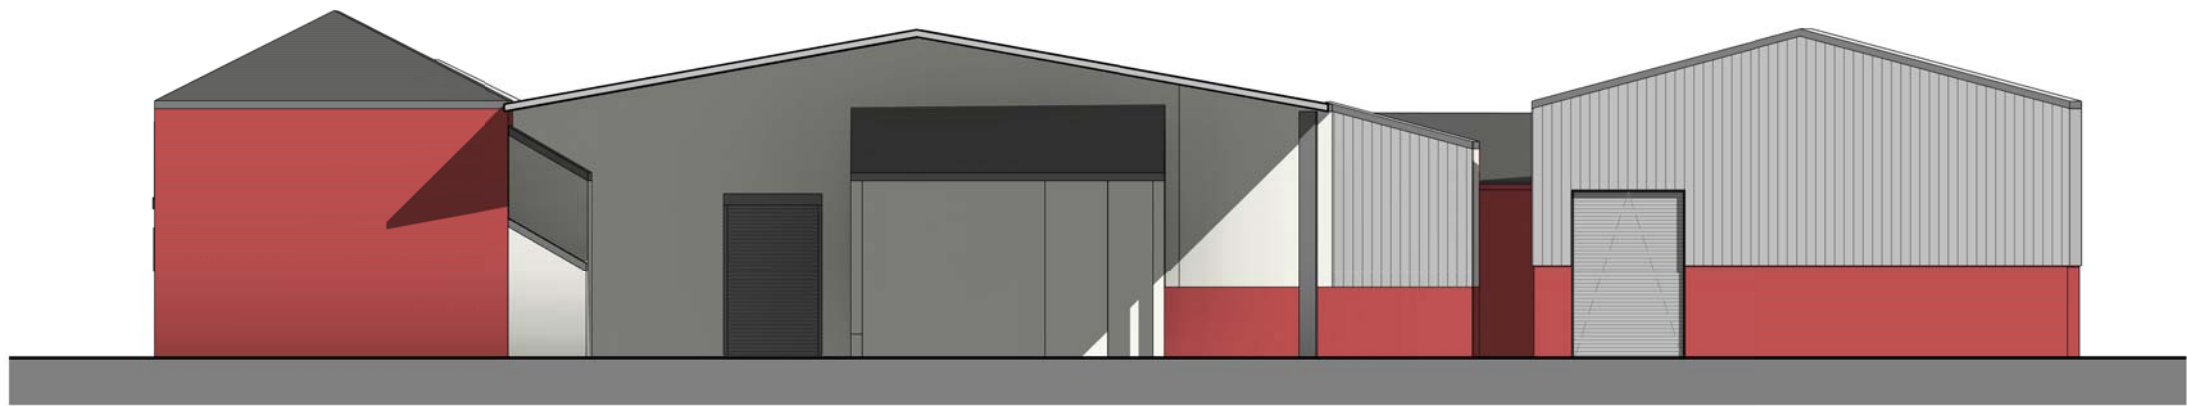

3. Internal Right - Existing
1 : 200