


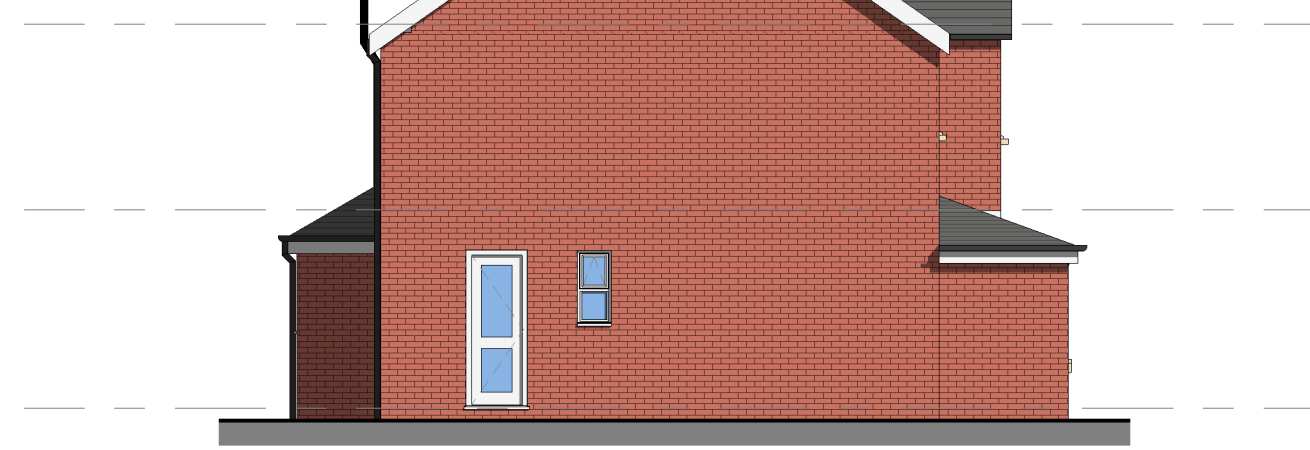


1 : 100




1 : 100




1 : 100

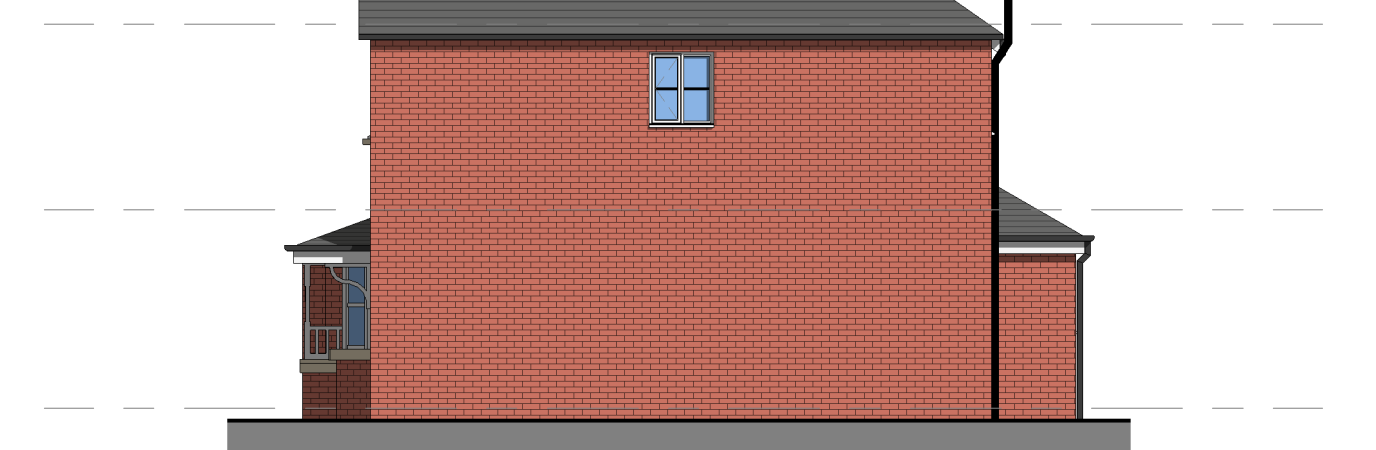


1 : 100

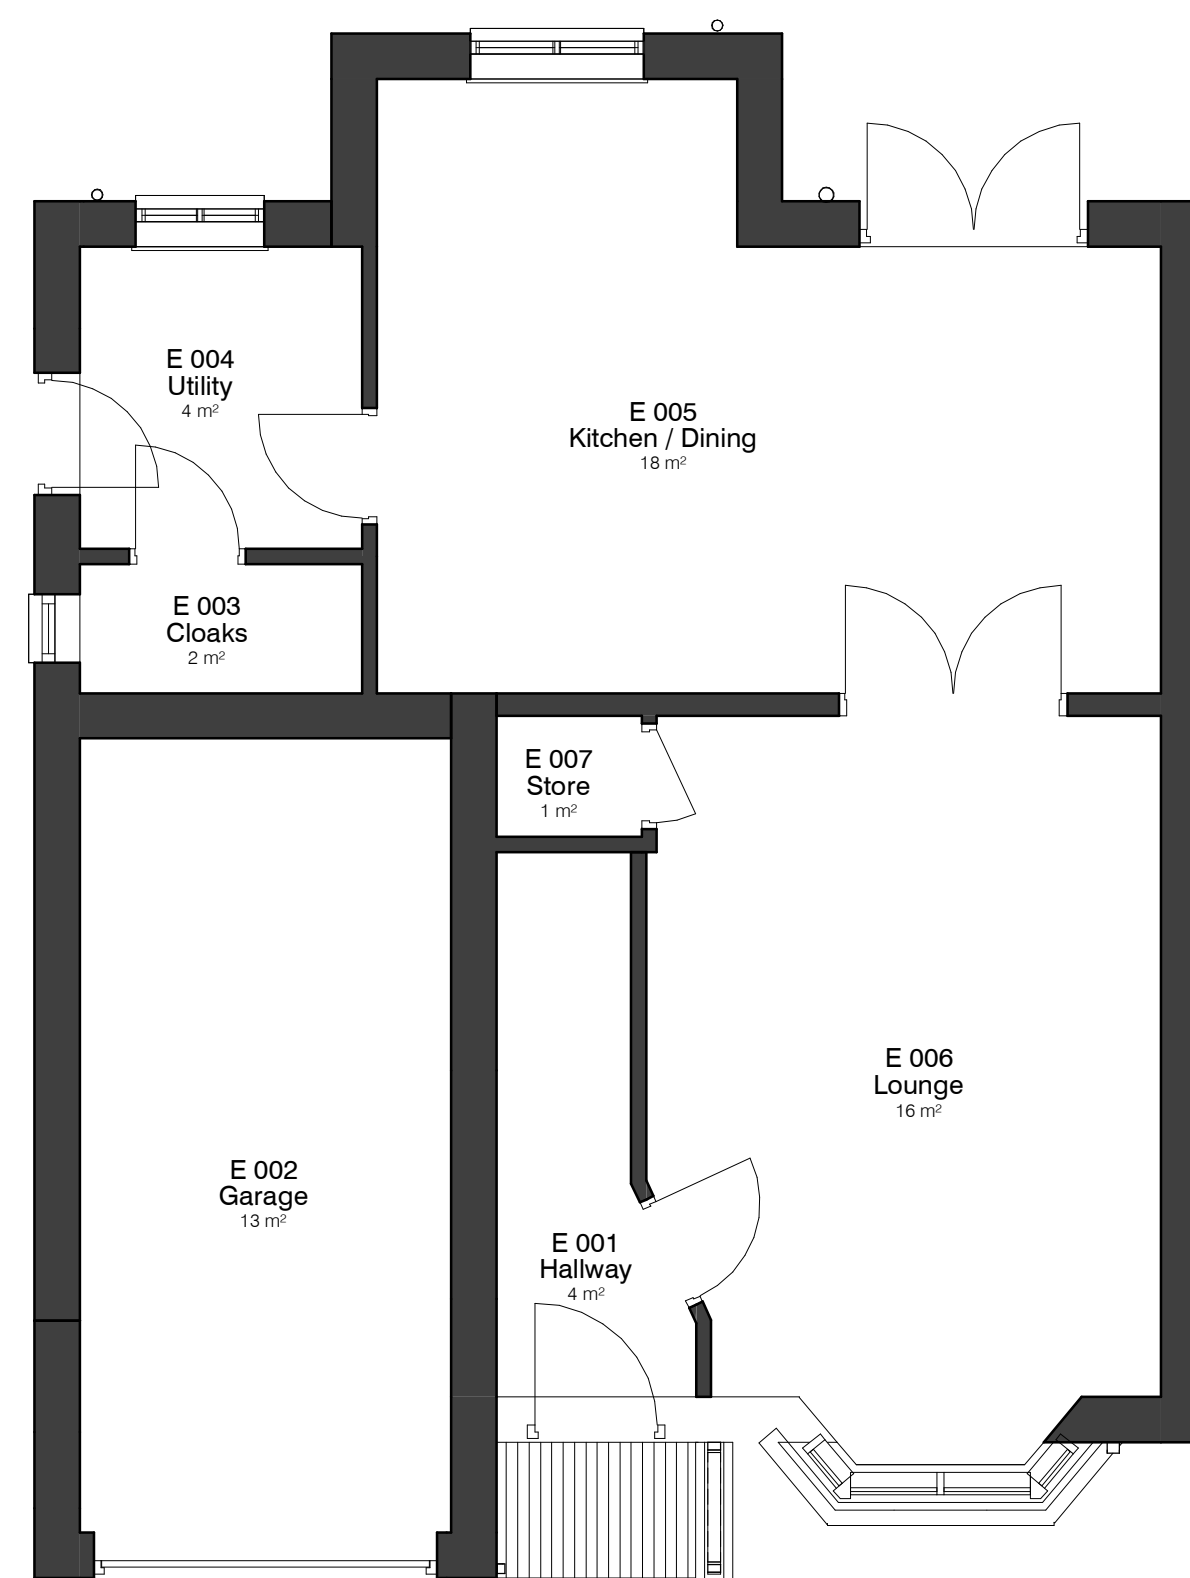


1 : 50

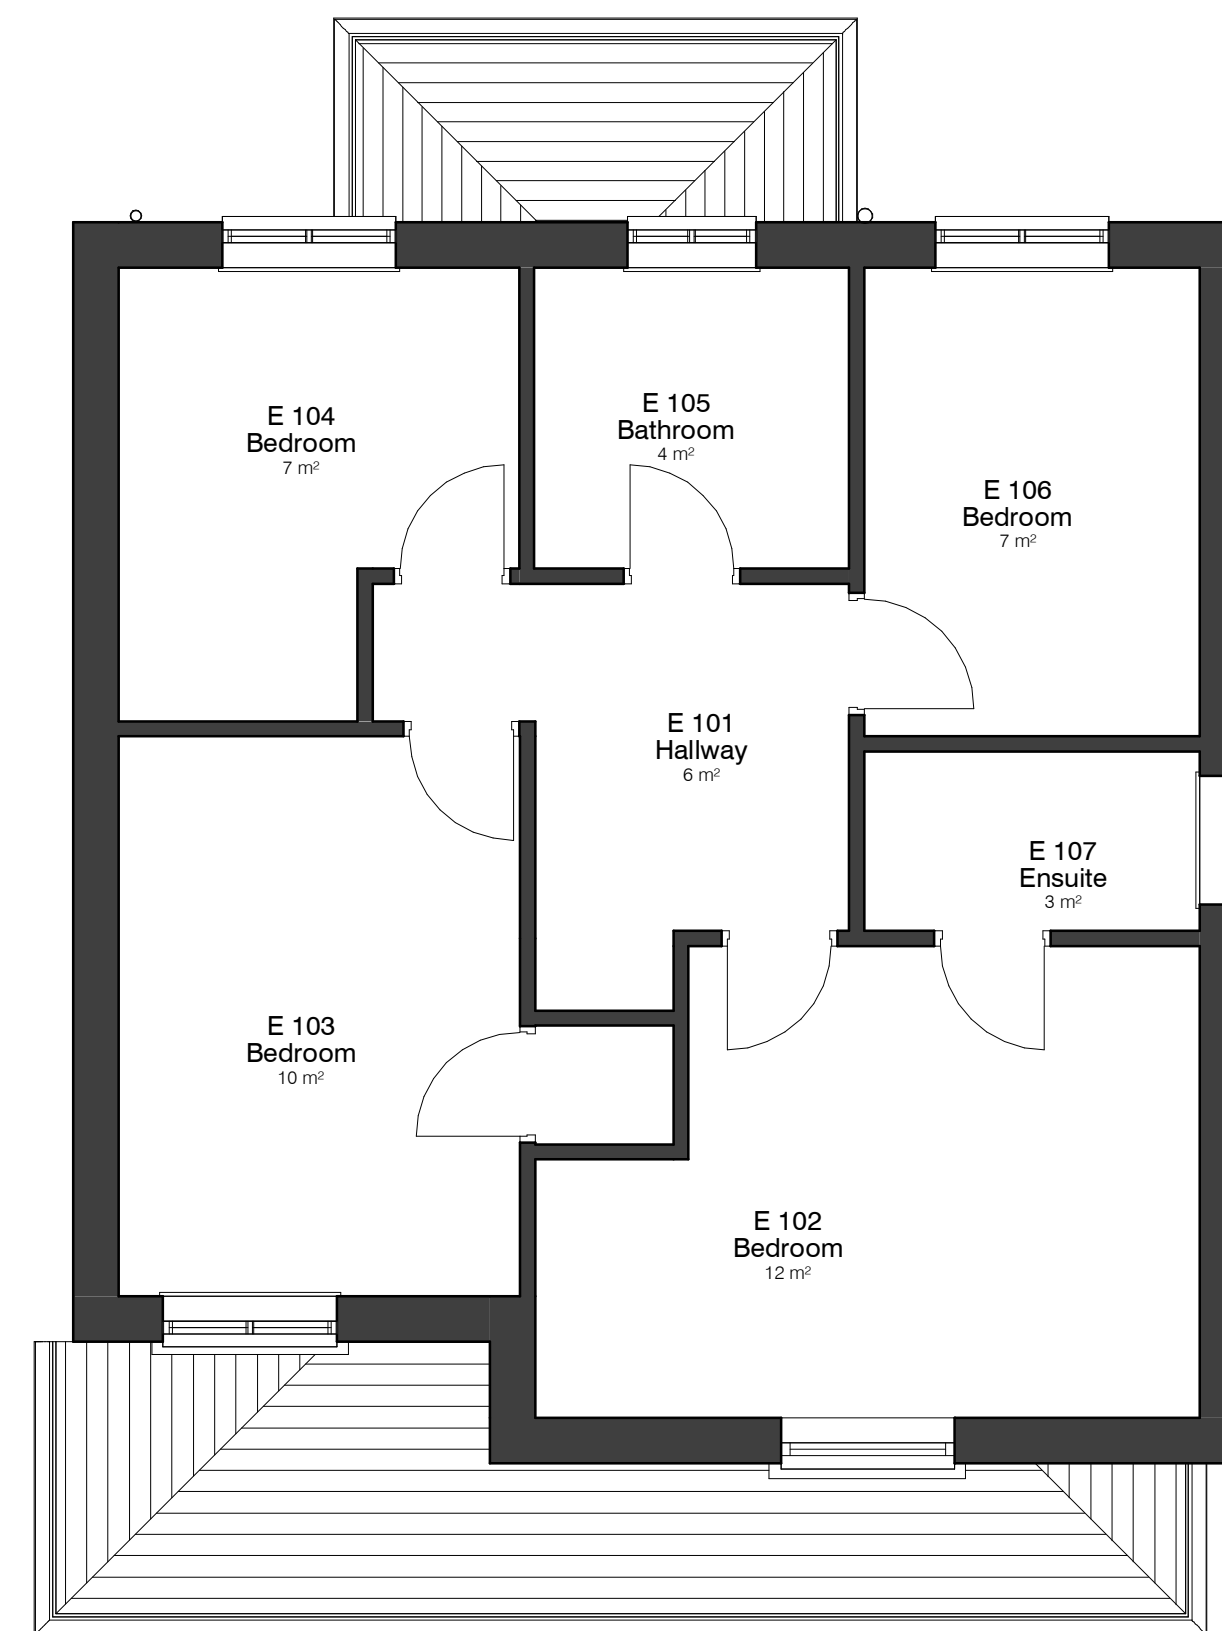

1 : 50

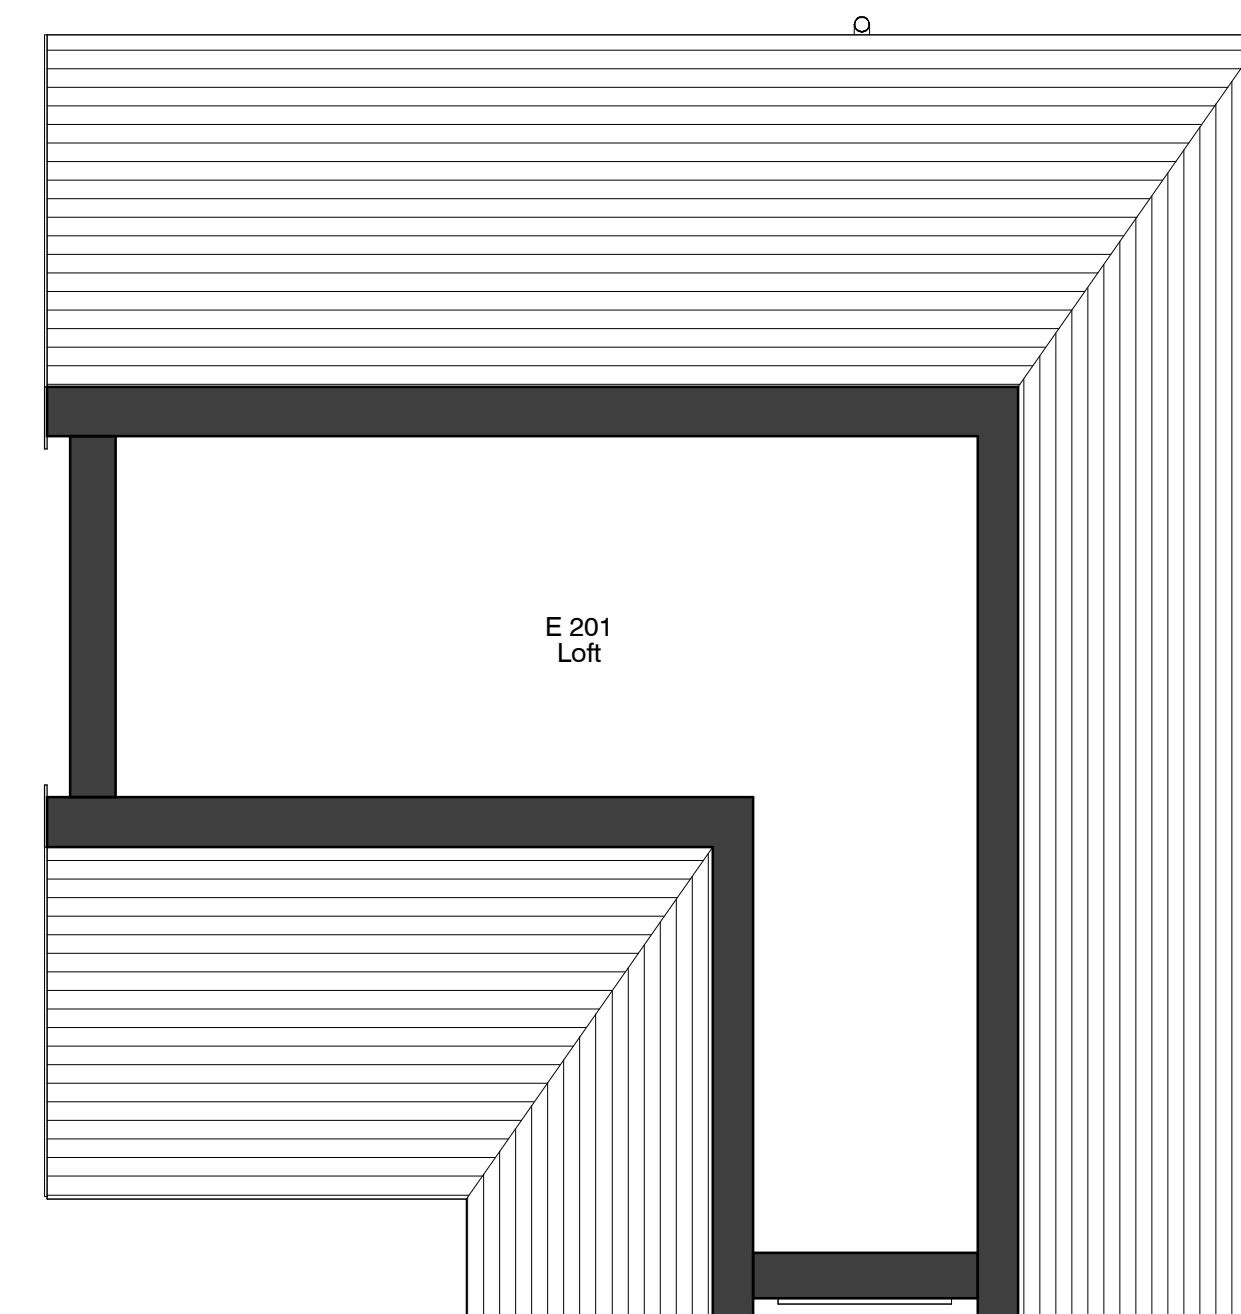

1 : 50

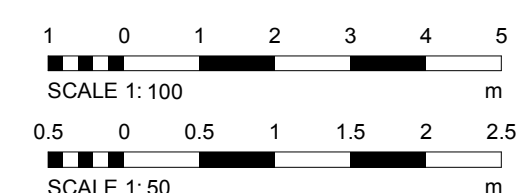

PROJECT DESCRIPTION		BY DATE	
 ARCHITECTURAL DESIGN			
PROJECT			
1 Wilpshire Close, Bury			
PROJECT NO.		22.005.	
CLIENT		--	
DATE		29/06/2022	
DRAWING BY			
TITLE		Existing Plans and Elevations	
SHEET NO.		REV.	
002.			
SCALE: @ A1		As indicated	
NOTES			
© COPYRIGHT. ALL RIGHTS RESERVED. NO PART OF THIS PUBLICATION MAY BE REPRODUCED, IN ANY FORM OR BY ANY MEANS WITHOUT WRITTEN PERMISSION FROM THE DESIGNER. ALL DIMENSIONS AND DETAILS OF THE TITLE VARIATION TO BE REPORTED TO THE DESIGNER PRIOR TO THE COMMENCEMENT OF ANY WORK. ALL DIMENSIONS AND DETAILS TO BE ACCORDANCE WITH CURRENT STANDARDS. ALL DIMENSIONS ON THE DRAWING ARE IN MILLIMETRES UNLESS OTHERWISE STATED OTHERWISE.			