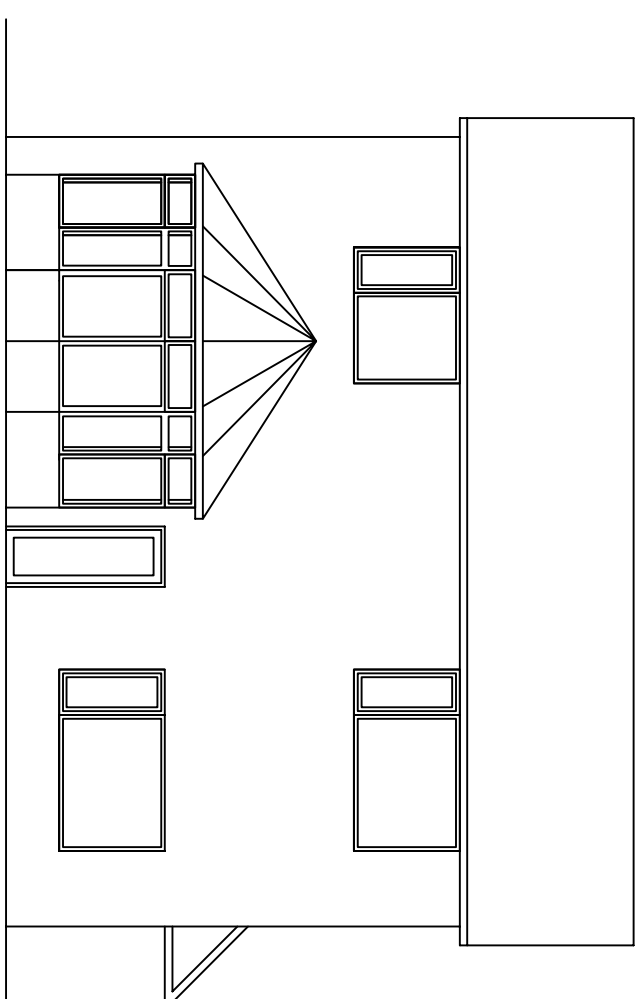
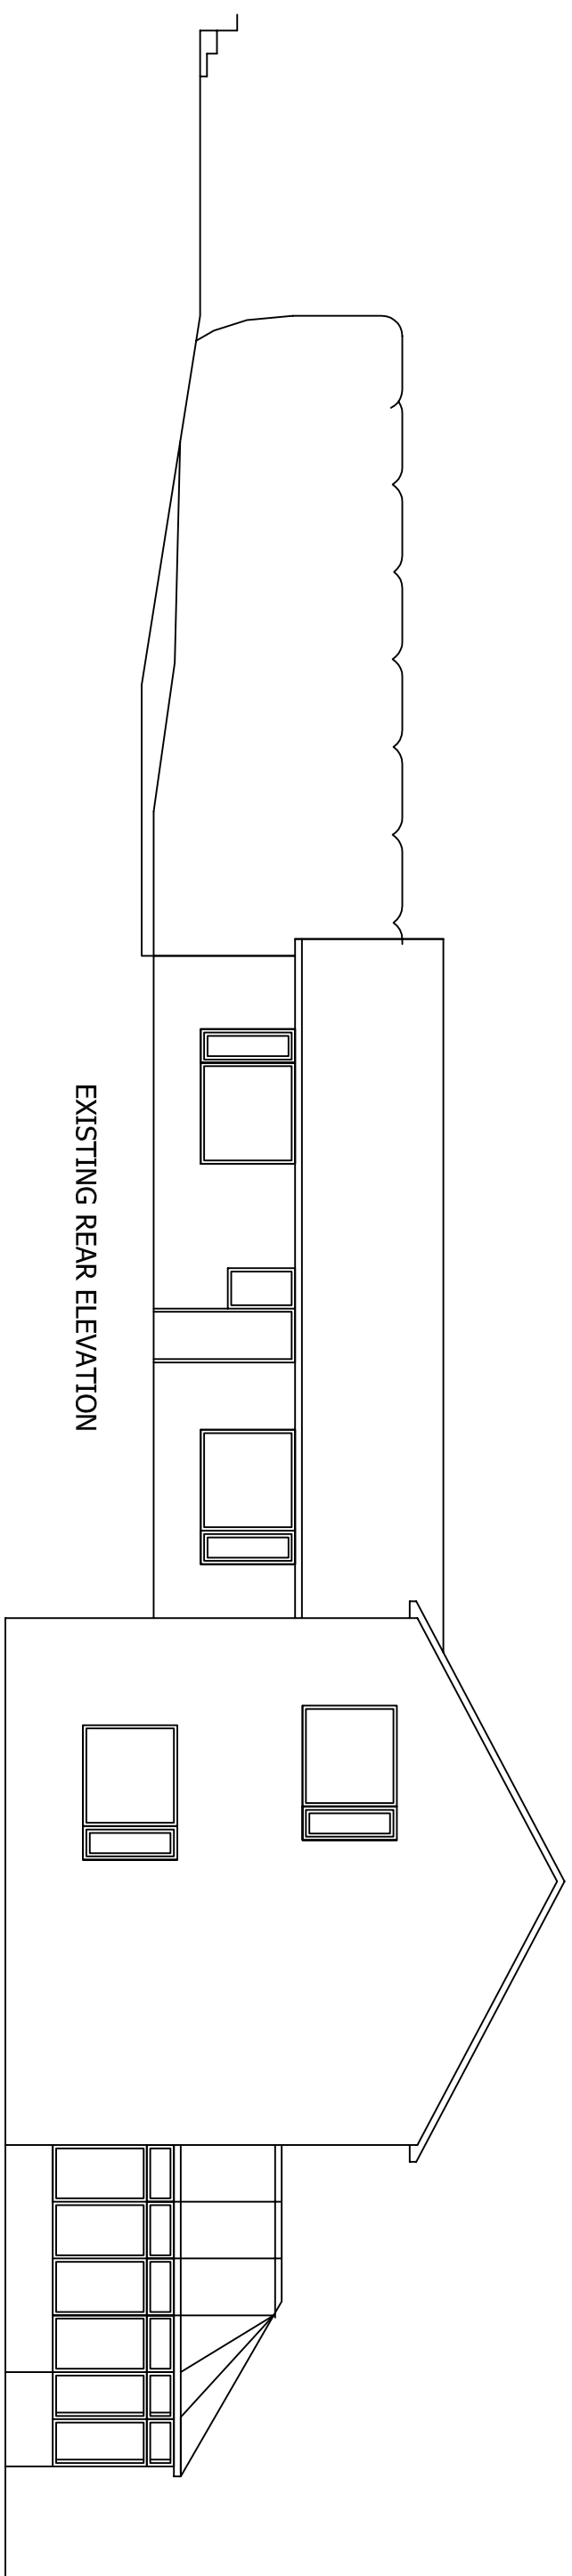
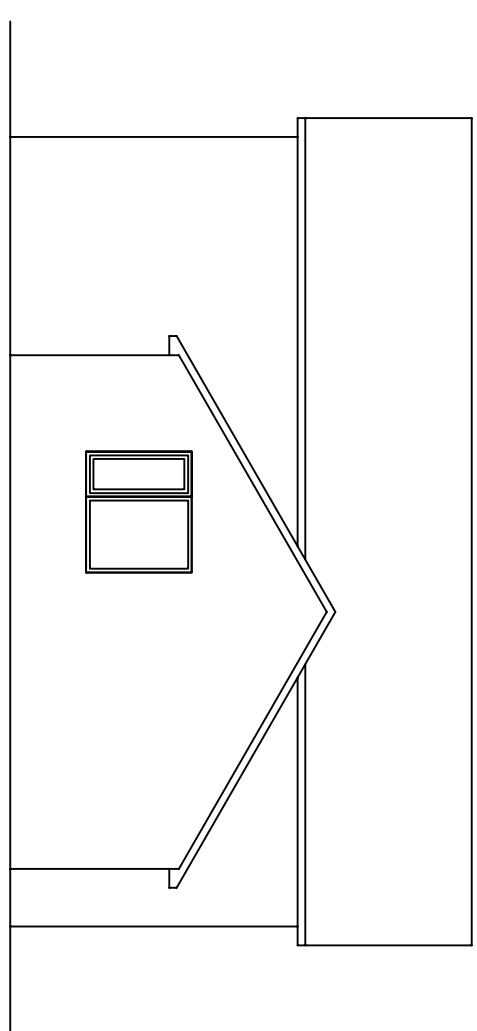
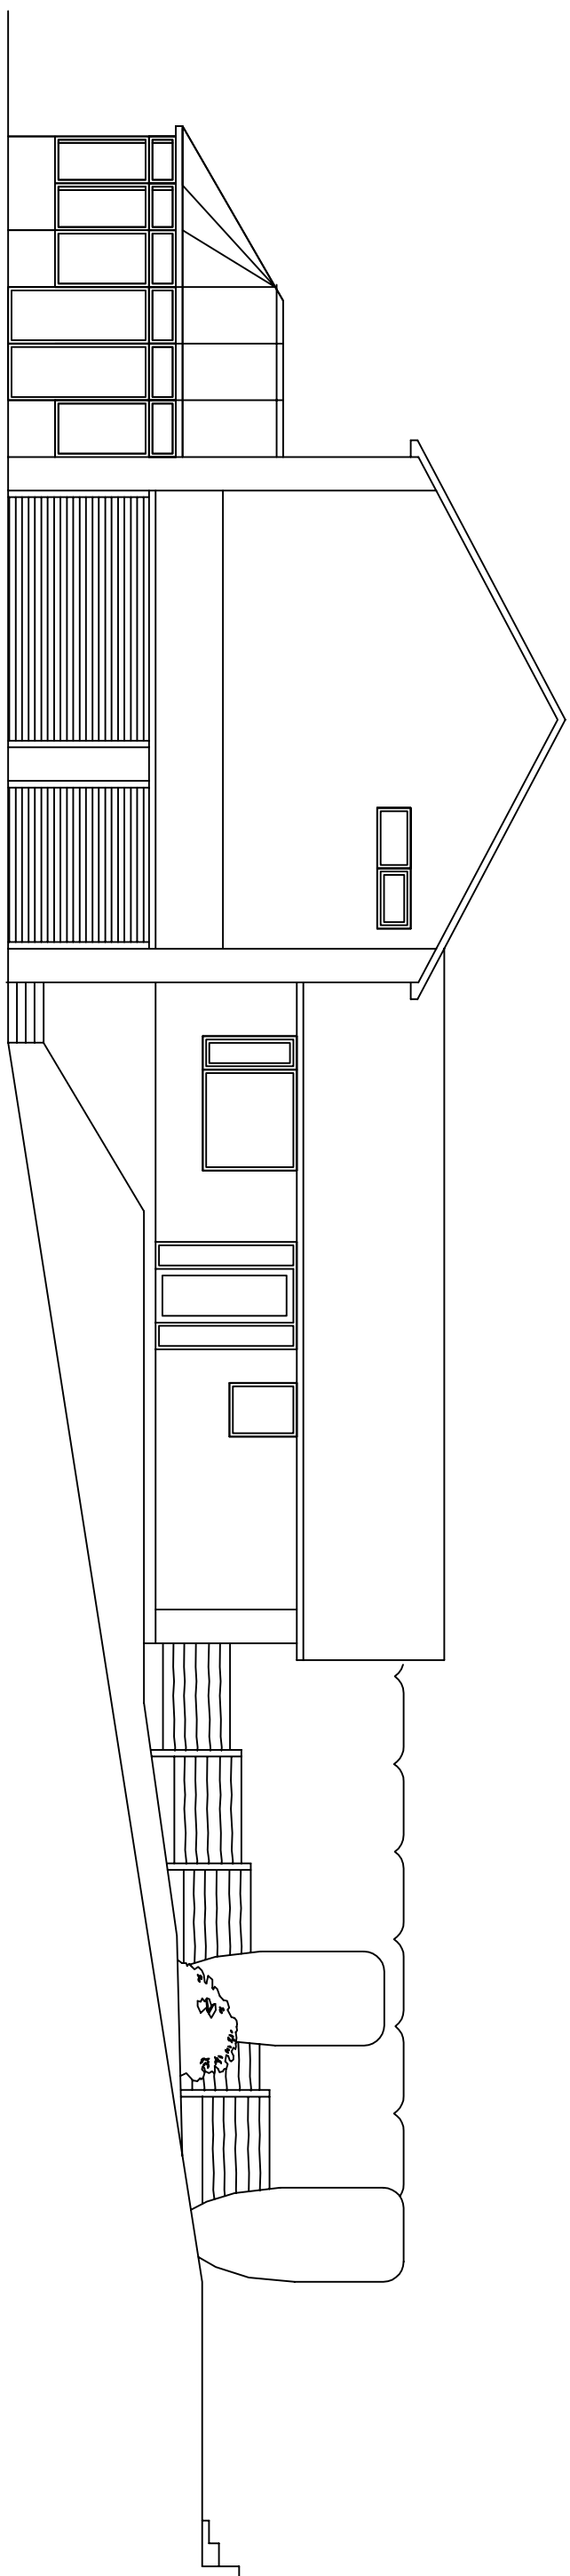


[illegible]

This drawing is subject to copyright and is not to be reproduced in part or whole without approval.

Figured dimensions take precedence over scaled measurements from the drawing. All dimensions and drawings to be checked by Client and Contractor and discrepancies identified with the Client prior to the start of the work.

The whole of the works to be carried out shall conform to the current Building Regulations. No work to commence without Planning & Building Regulations approval.

The client must ensure the project complies with the Construction Design and Management Regulations 2015

The client should ensure consent from any landowner or interested party is obtained, as well as compliance with Part W of the Building Regulations 2010.

Notes

RAD

The White House,
42-44 Chorley New Road
Bolton
BL1 4AP

Tel : 01204 322196
Fax : 01204 214110
Mob: 07790 361104
Email: info@radesignproj

Tel : 01204 322196
Fax : 01204 214110
Mob: 07790 361104
Email: info@radesignprojects.co.uk

Project	Client
12 OWLERBARROW ROAD BURY BL8 1RD	Drawn RA Date DECEMBER 2021
Title	Scale 1:100 @ A1 / 1:200 @ A3 Drawing Number RAD/2559/21/1
EXISTING ELEVATIONS	