


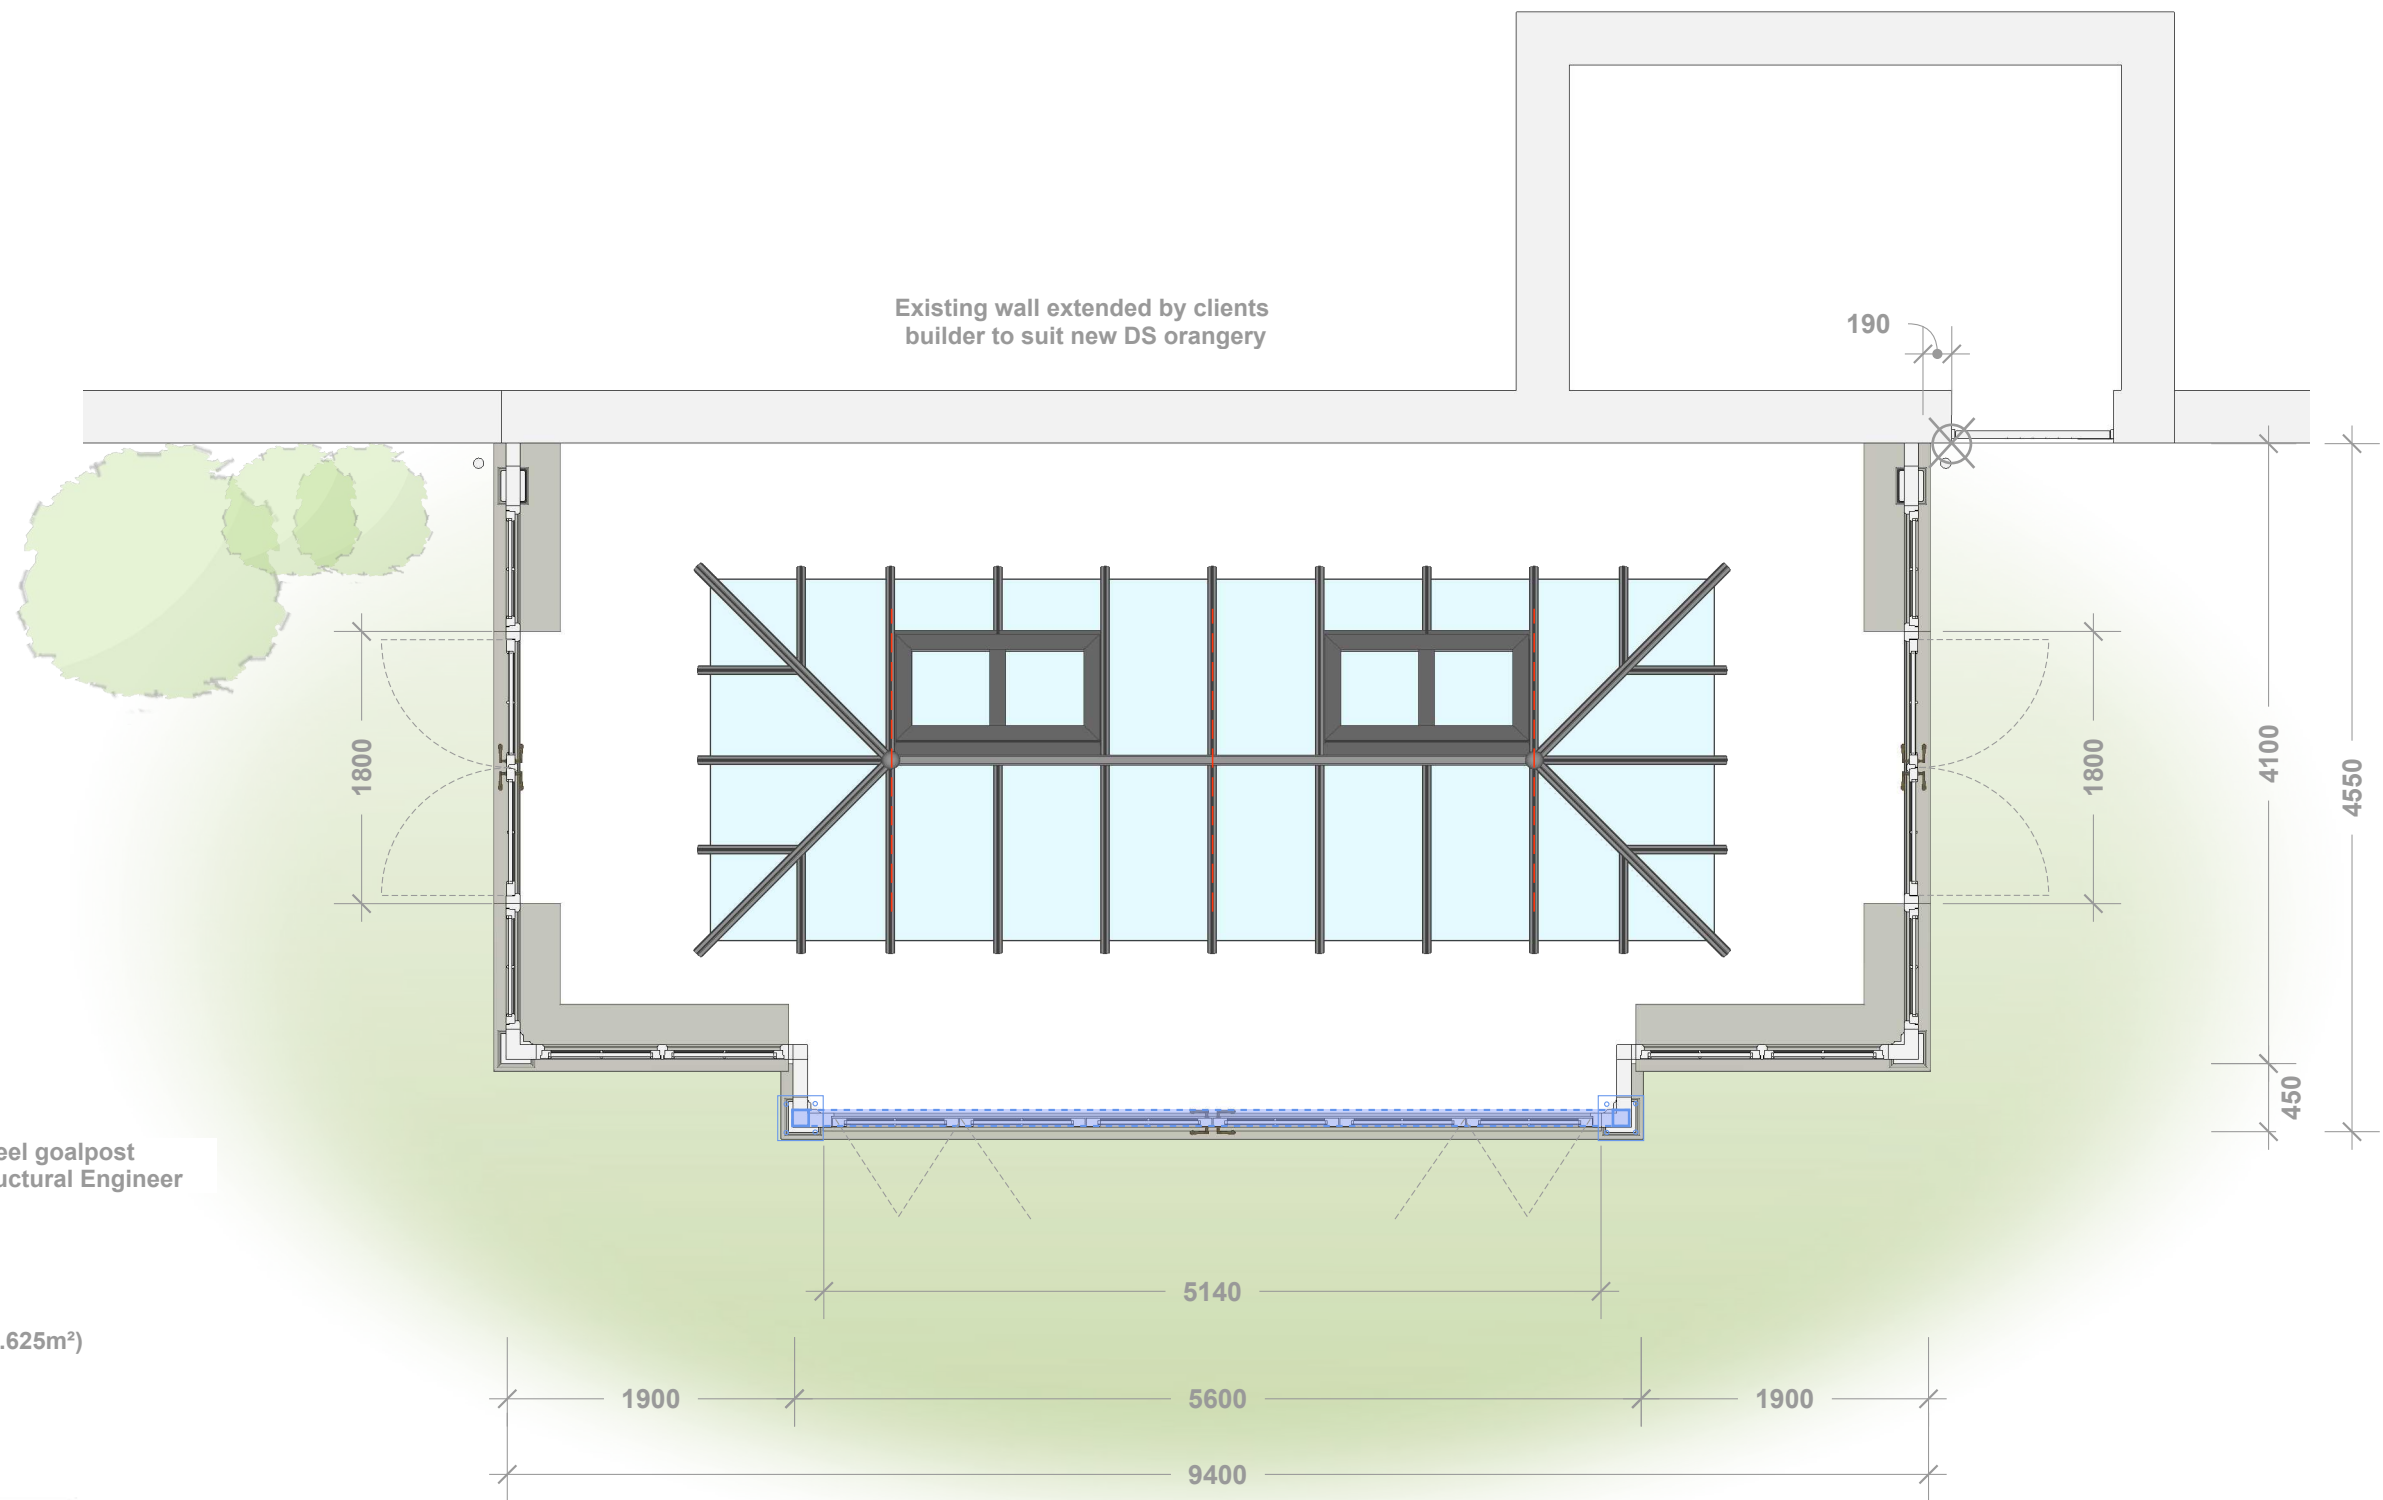

Proposed Plan

Dimensions in mm 1:50@A3 DM


This is a concept drawing only.
Any sizes shown will be verified after
contract at our technical survey prior
to issuing detailed working drawings.

Client: Crausby IM117778 PR2 DR3/1

Timber Colour: Mud Flats

Date: 02/12/22


David Salisbury

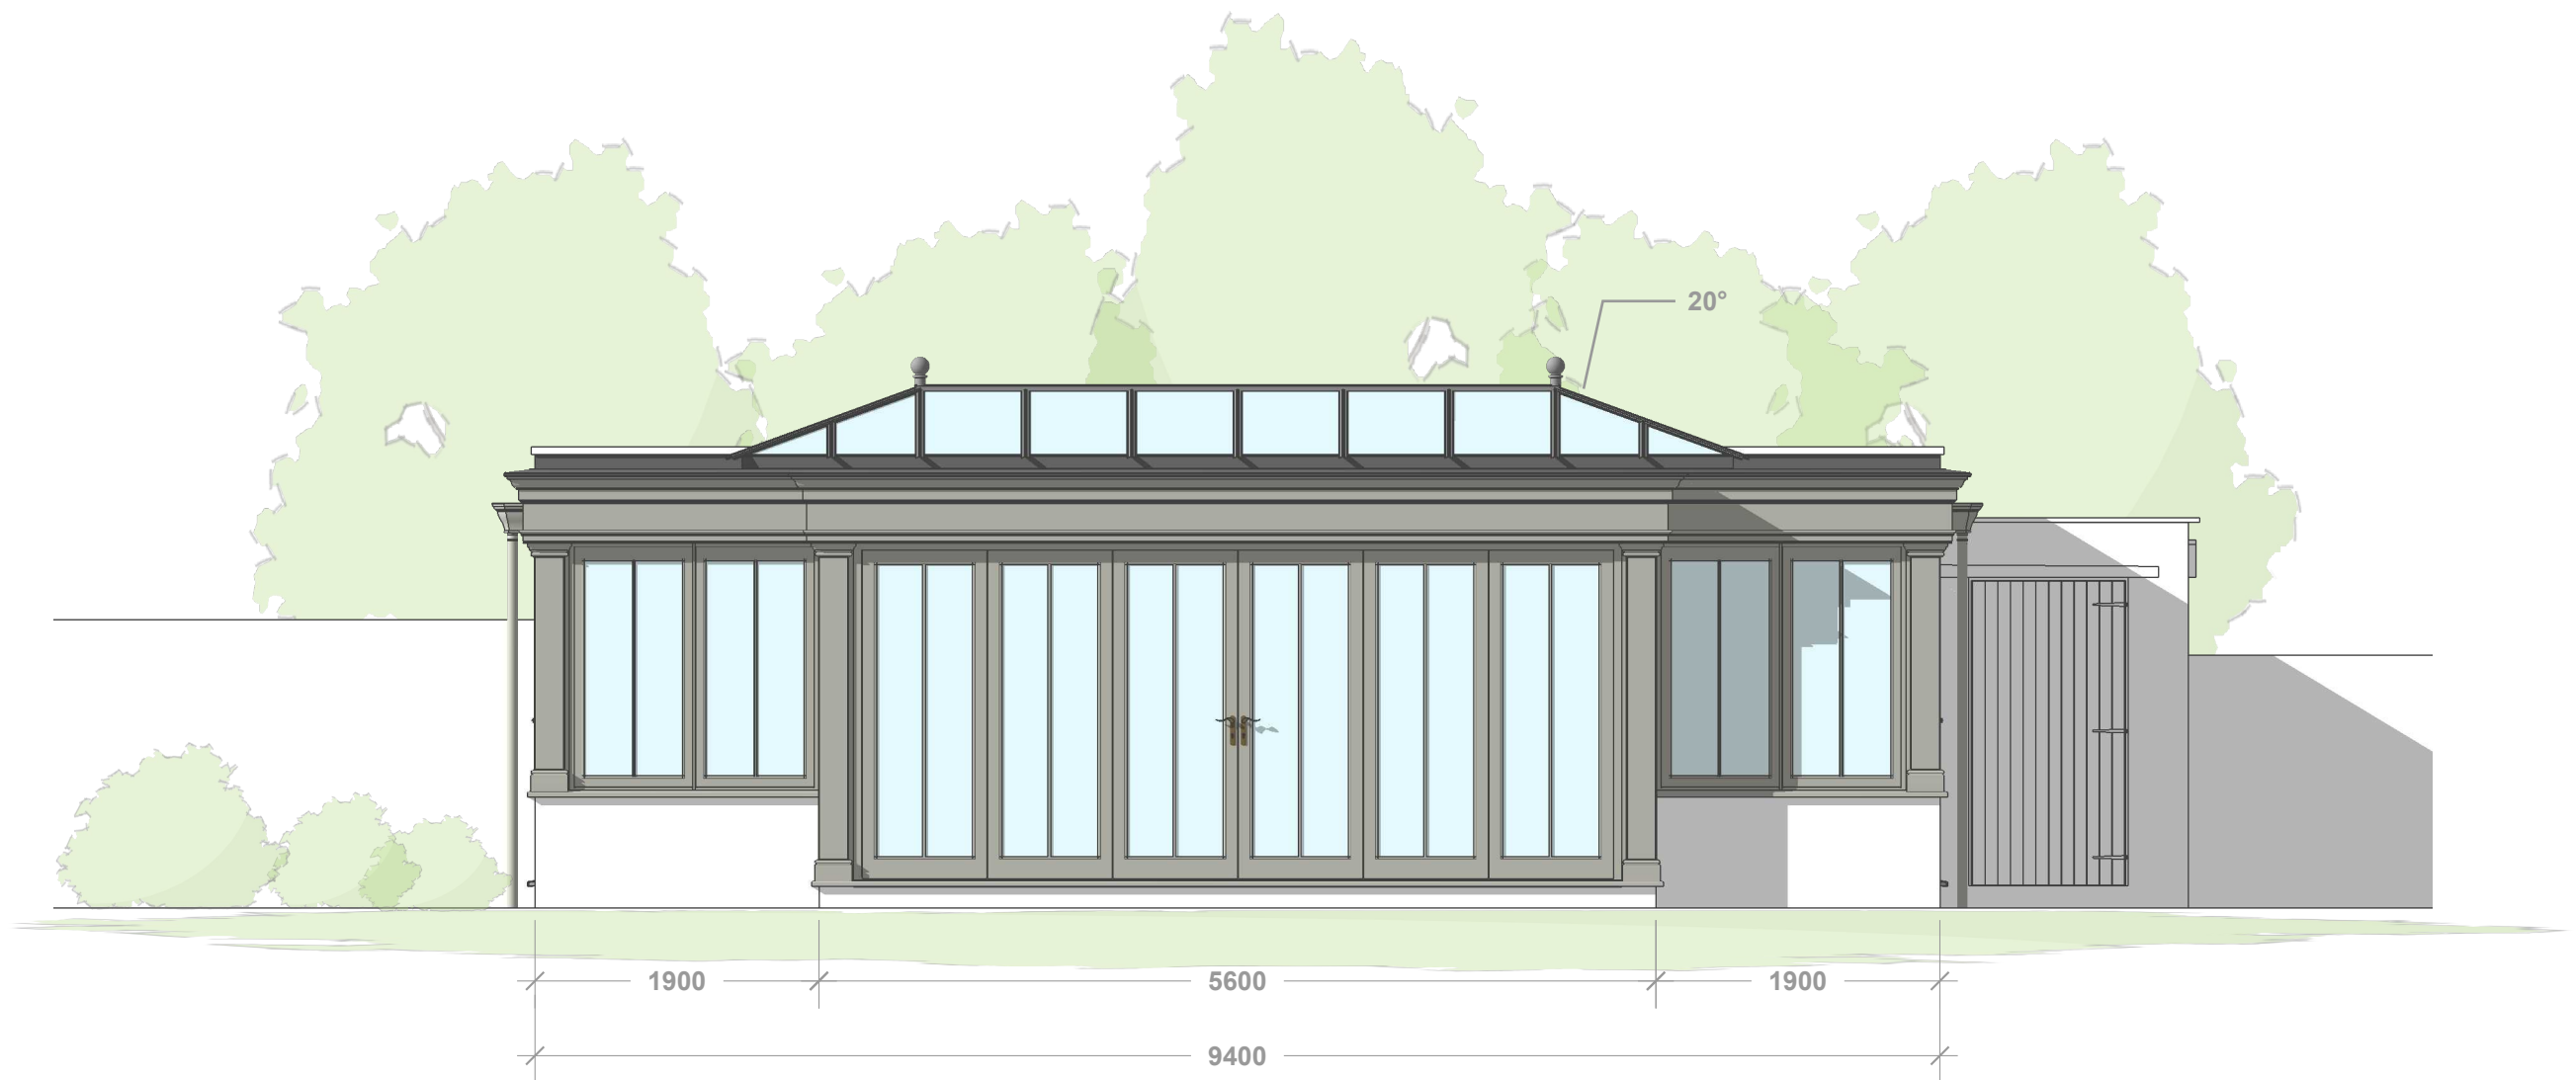

Proposed Front Elevation



Dimensions in mm 1:50@A3 DM

This is a concept drawing only.
Any sizes shown will be verified after
contract at our technical survey prior
to issuing detailed working drawings.

Client: Crausby IM117778 PR2 DR3/2


Timber Colour: Mud Flats

Date: 02/12/22



David Salisbury



Proposed Left Elevation

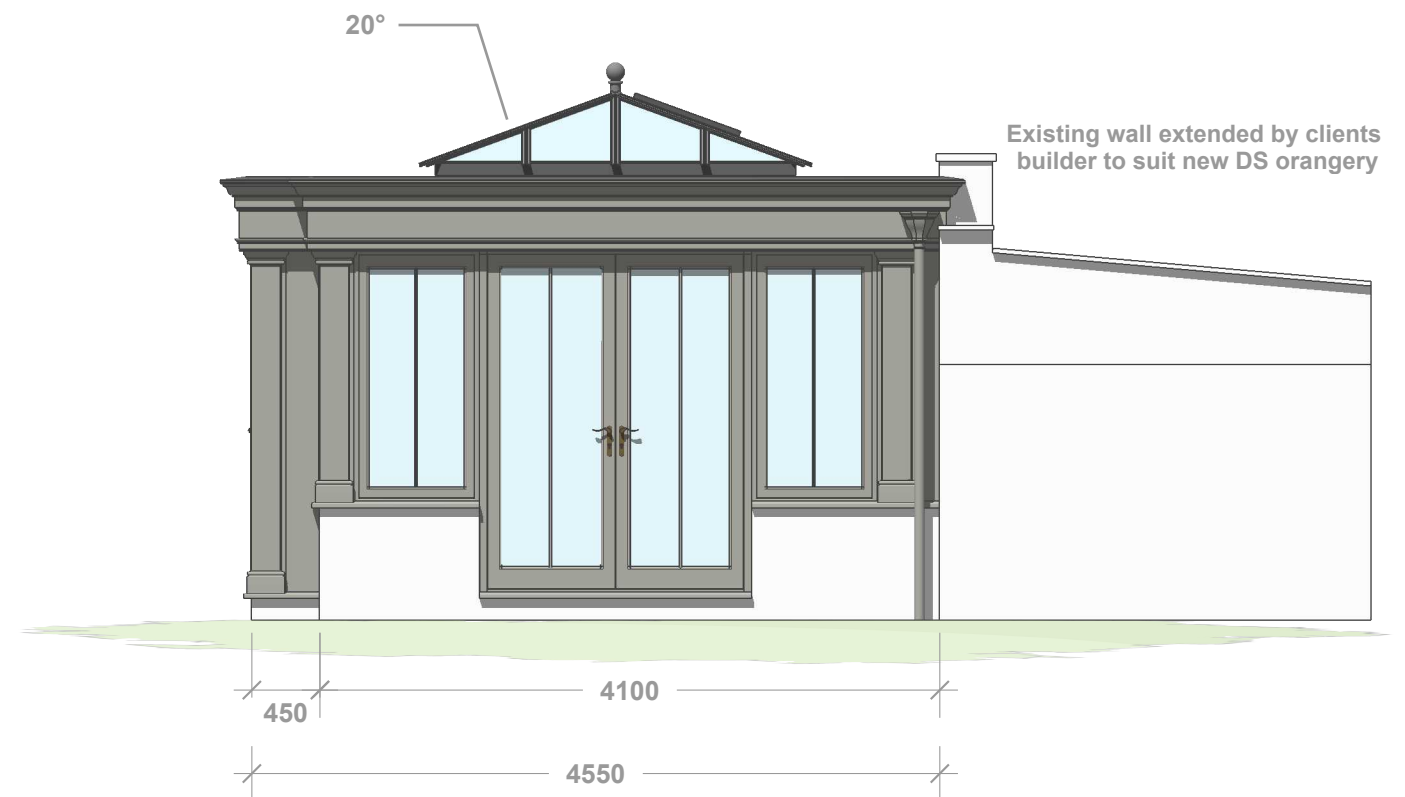

Proposed Right Elevation

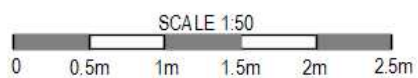

Dimensions in mm 1:50@A3 DM

This is a concept drawing only.
Any sizes shown will be verified after
contract at our technical survey prior
to issuing detailed working drawings.

Client: Crausby IM117778 PR2 DR3/3

Timber Colour: Mud Flats

Date: 02/12/22


David Salisbury



Not to scale DM

This is a concept drawing only.
Any sizes shown will be verified after
contract at our technical survey prior
to issuing detailed working drawings.

Client: Crausby IM117778 PR2 DR3/4

Timber Colour: Mud Flats

Date: 02/12/22


David Salisbury



Not to scale

DM


This is a concept drawing only.
Any sizes shown will be verified after
contract at our technical survey prior
to issuing detailed working drawings.

Client: Crausby IM117778 PR2 DR3/5

Timber Colour: Mud Flats

Date: 02/12/22


David Salisbury

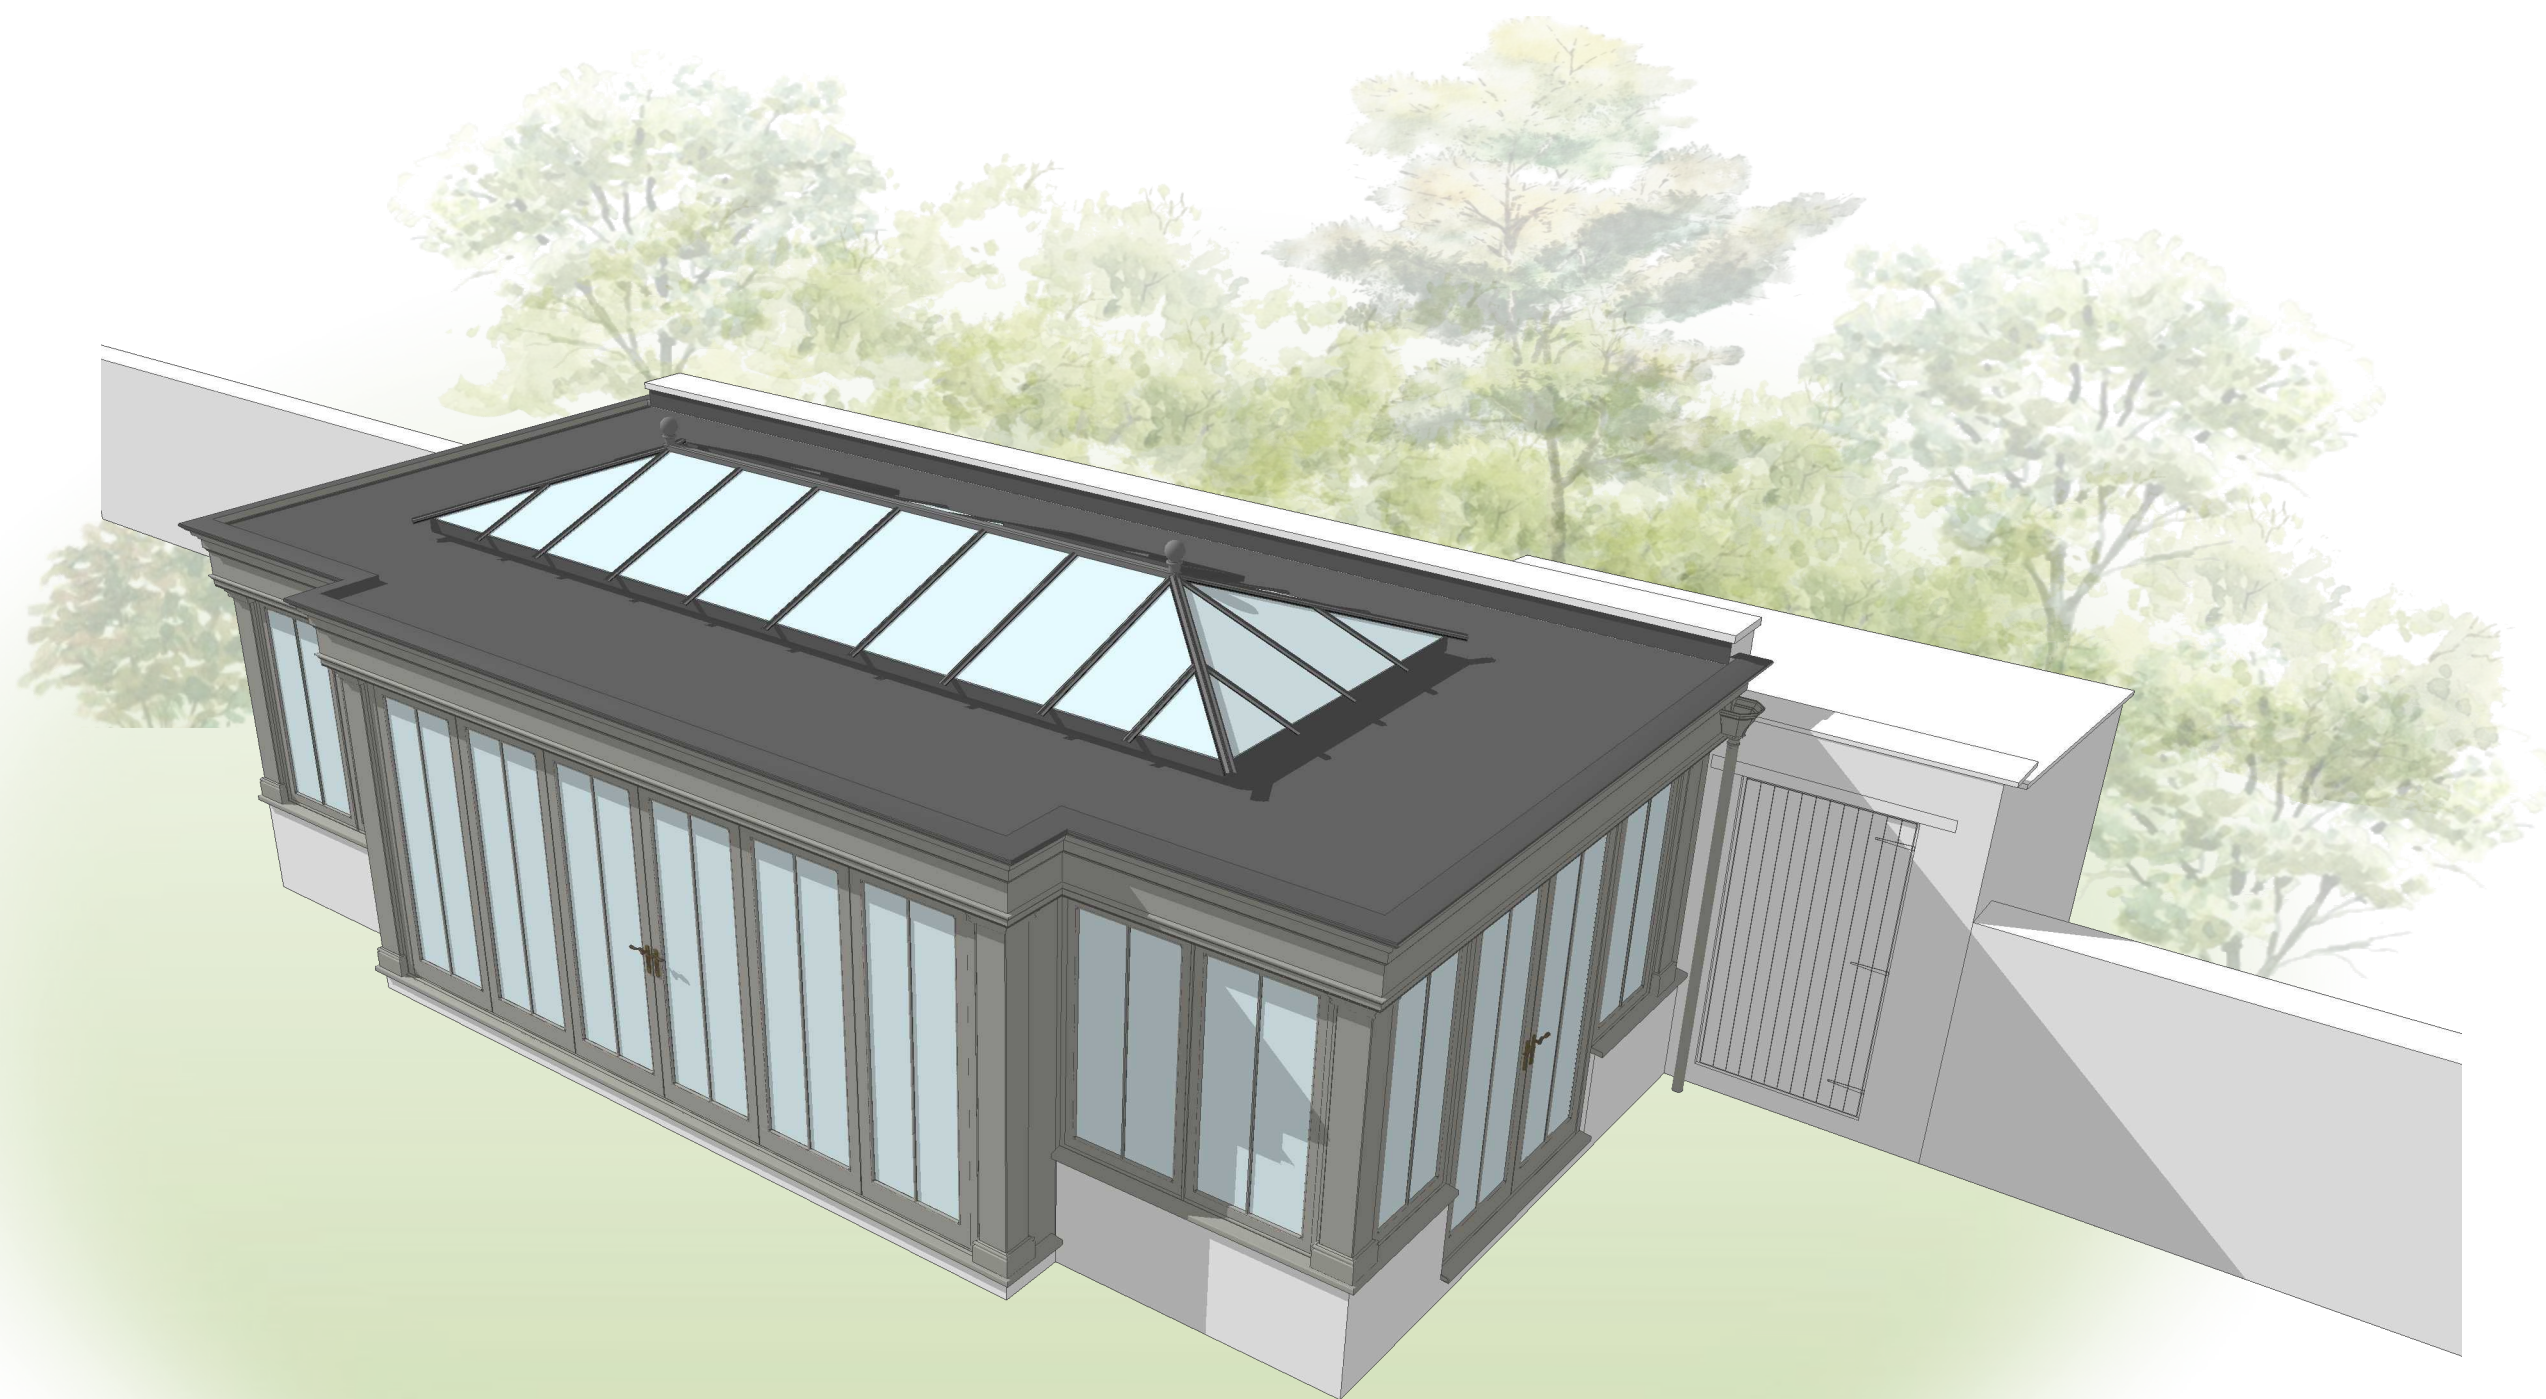

Not to scale

DM


This is a concept drawing only.
Any sizes shown will be verified after
contract at our technical survey prior
to issuing detailed working drawings.

Client: Crausby IM117778 PR2 DR3/6

Timber Colour: Mud Flats

Date: 02/12/22


David Salisbury

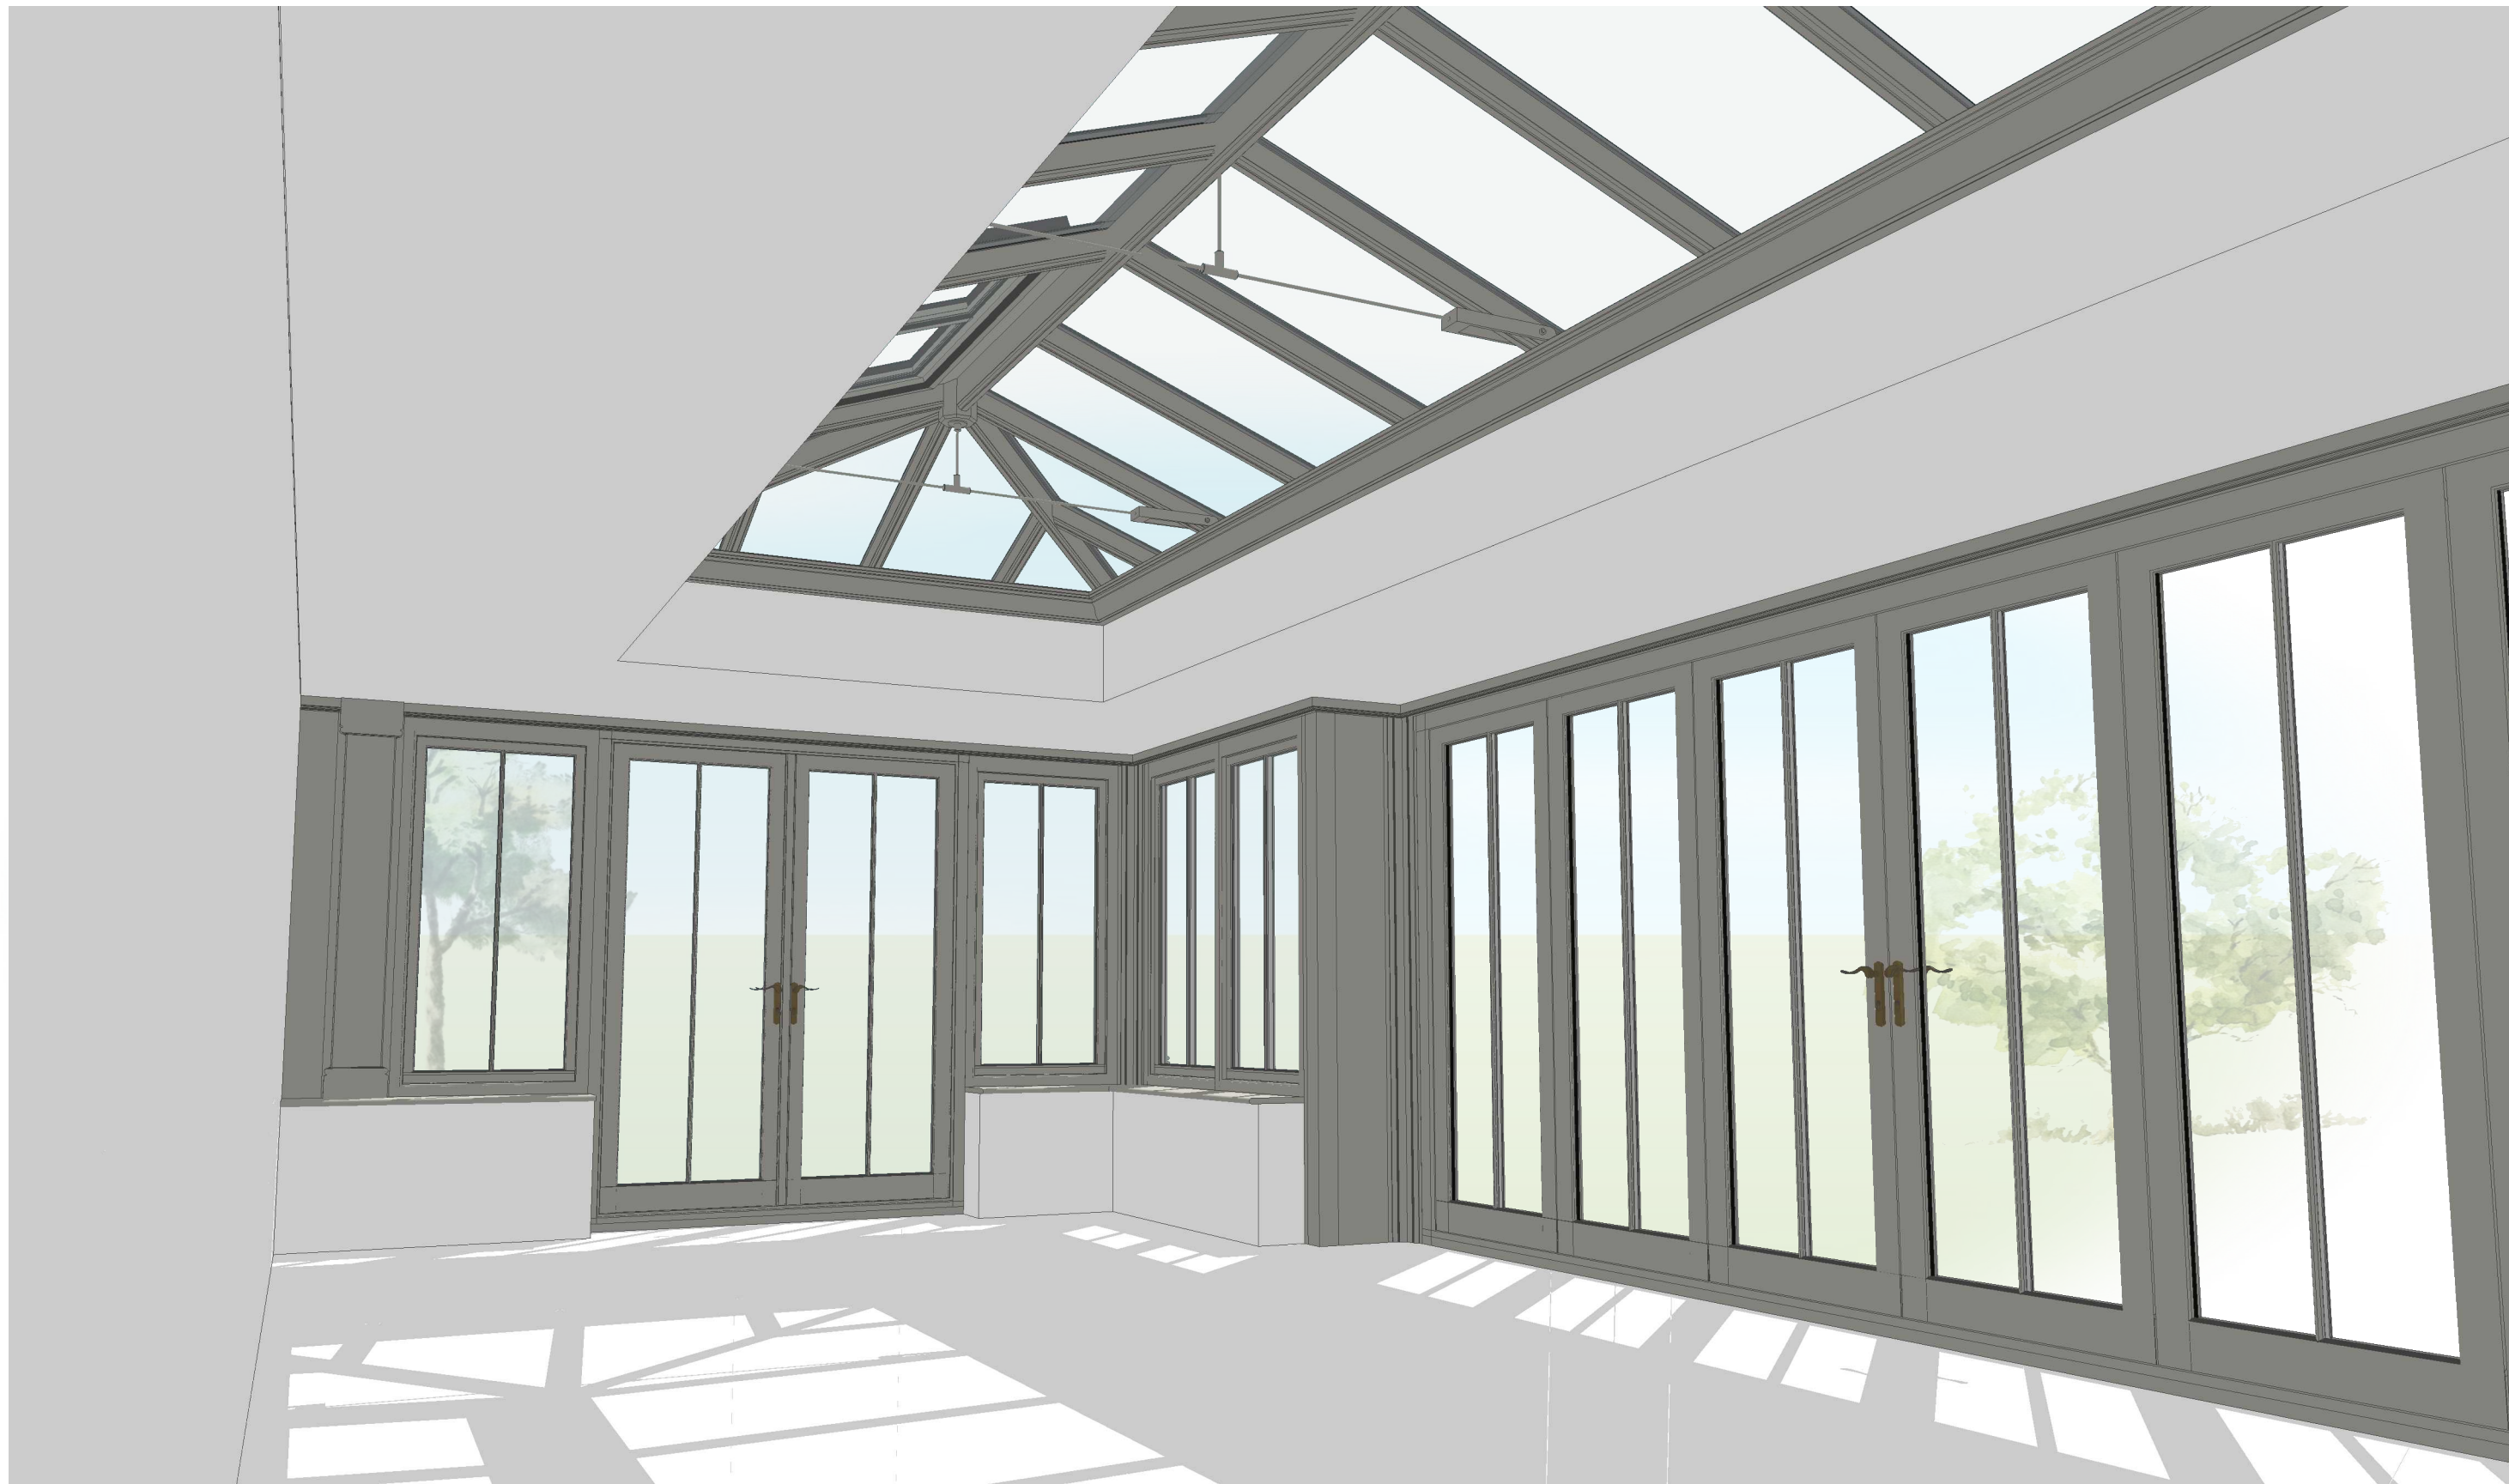

Not to scale

DM

This is a concept drawing only.
Any sizes shown will be verified after
contract at our technical survey prior
to issuing detailed working drawings.

Client: Crausby IM117778 PR2 DR3/7

Timber Colour: Mud Flats

Date: 02/12/22


David Salisbury