




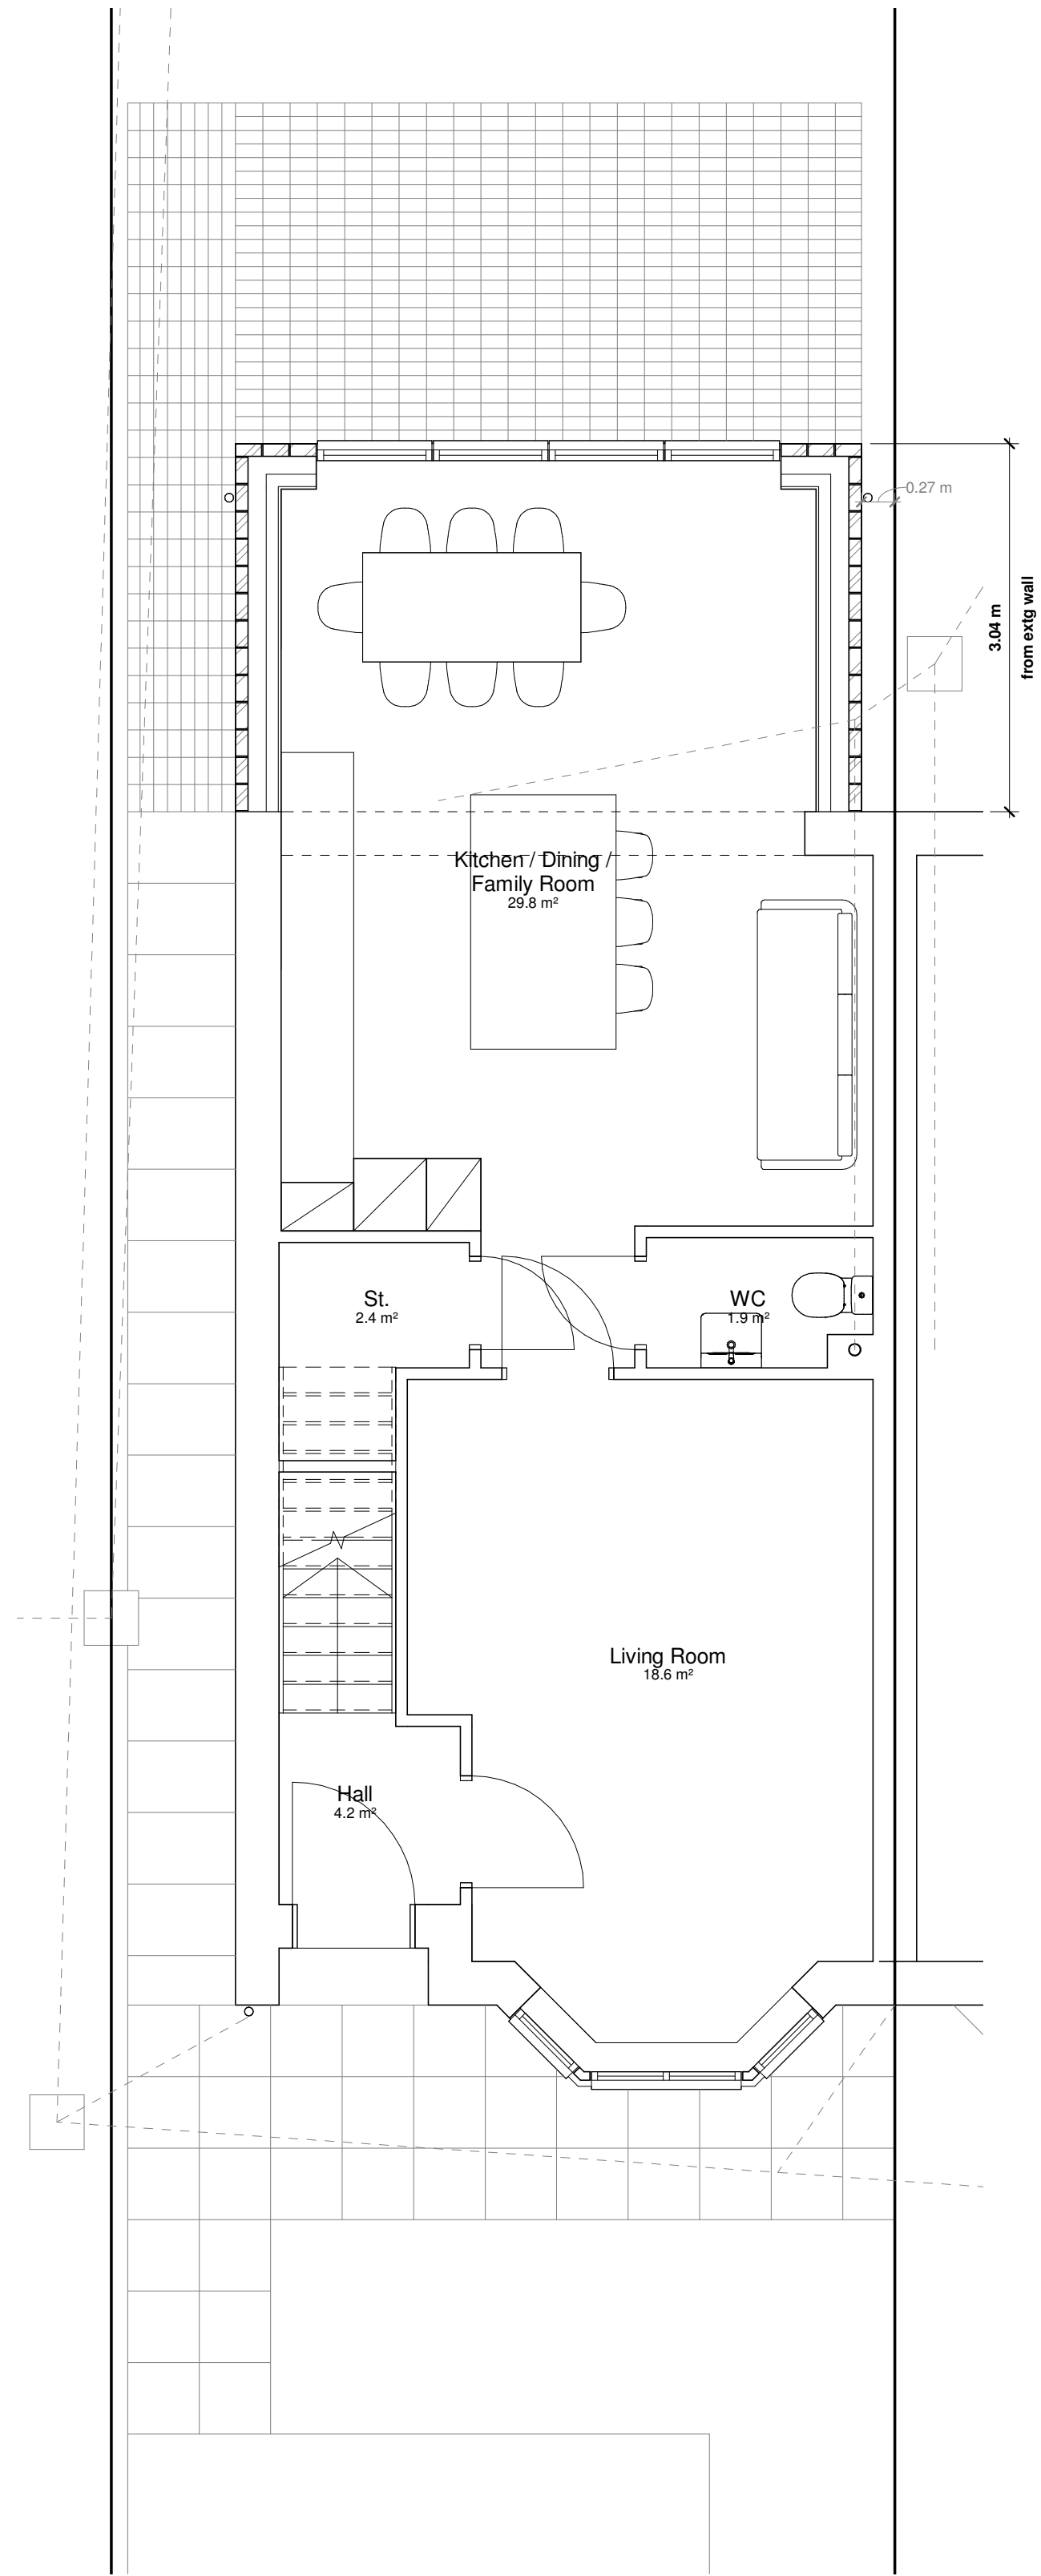


00 GF
scale 1 : 50

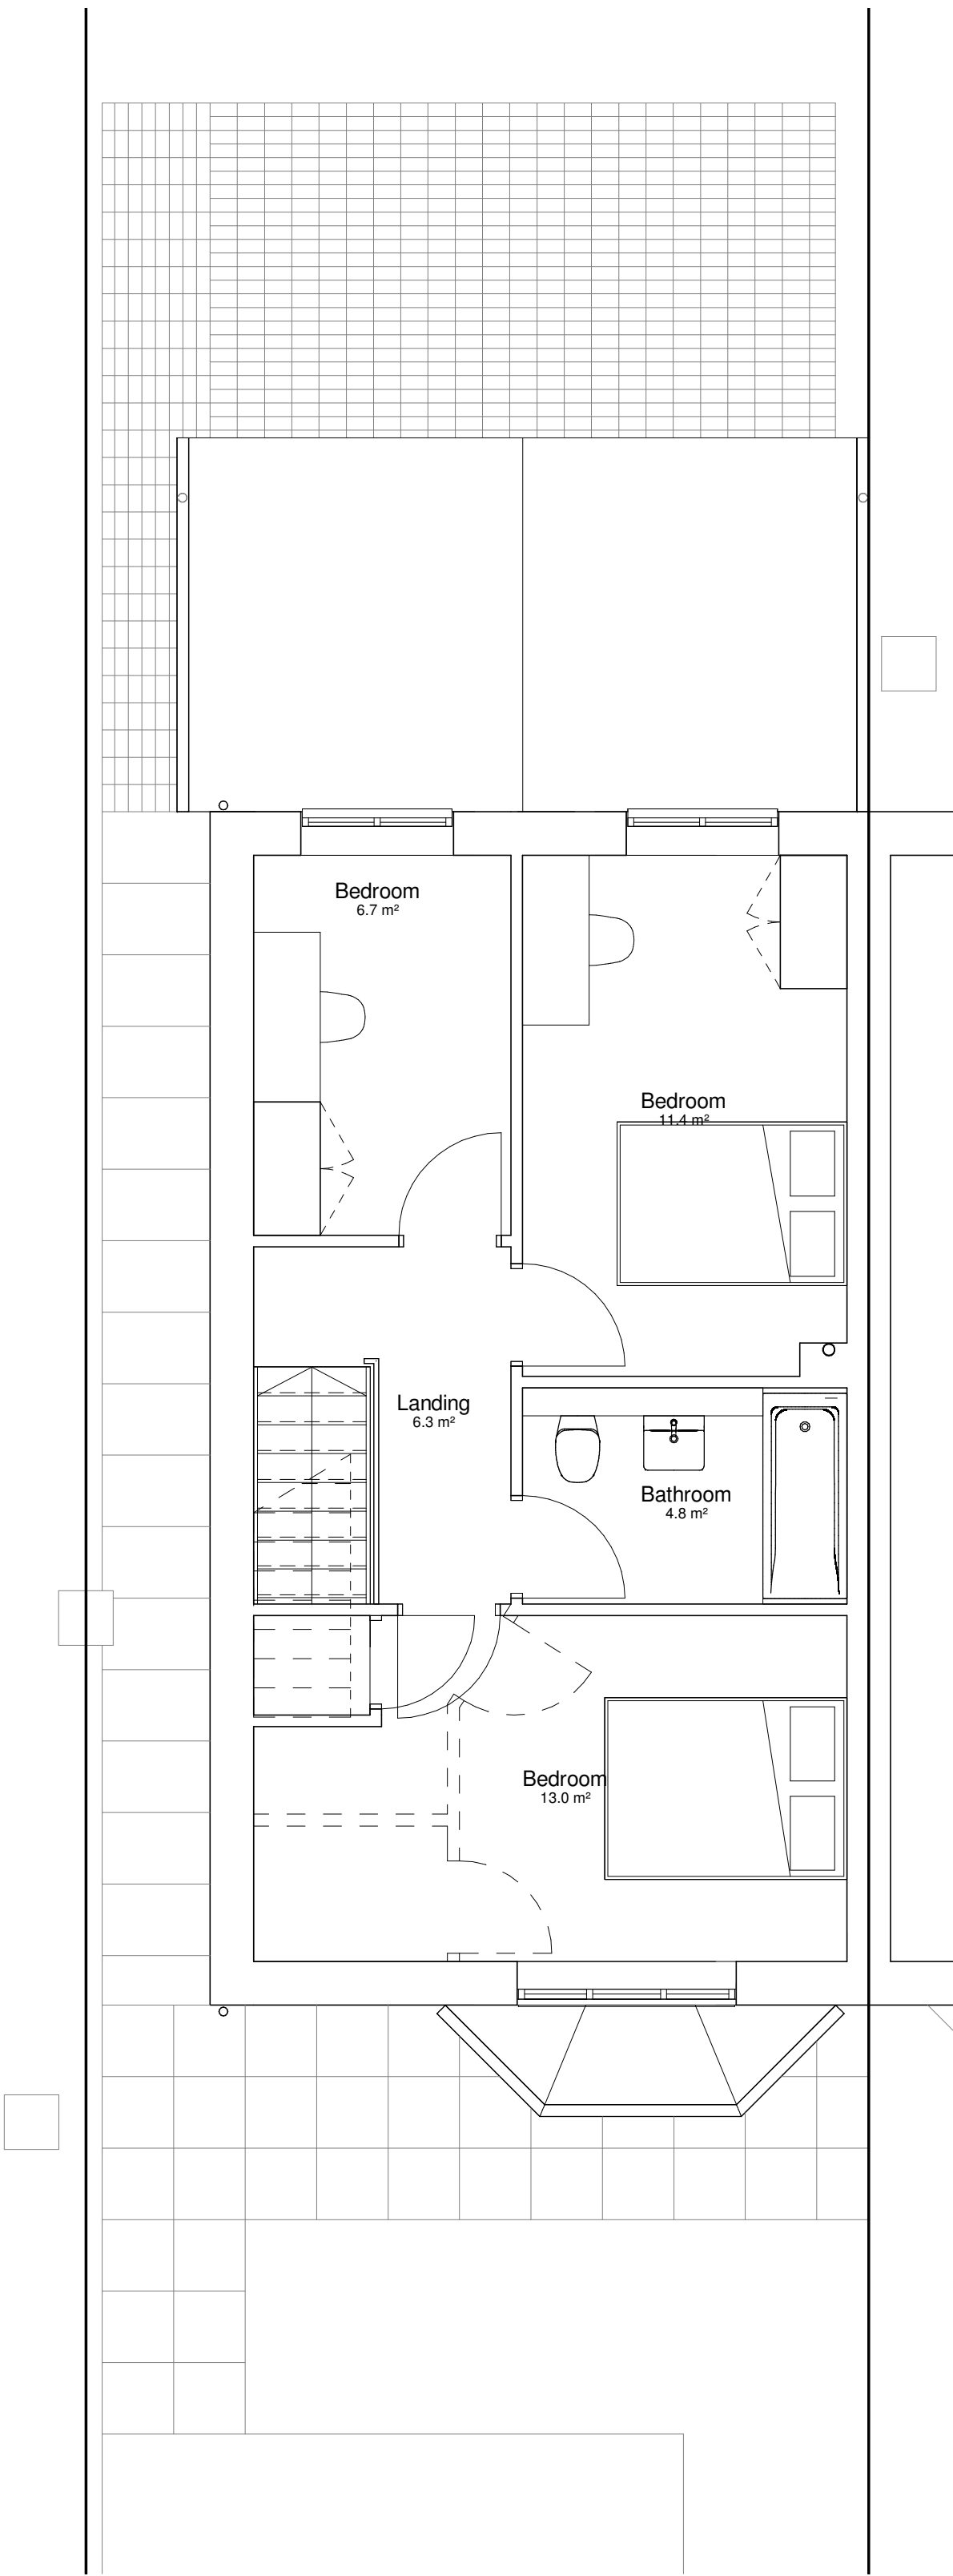

01 FF
scale 1 : 50

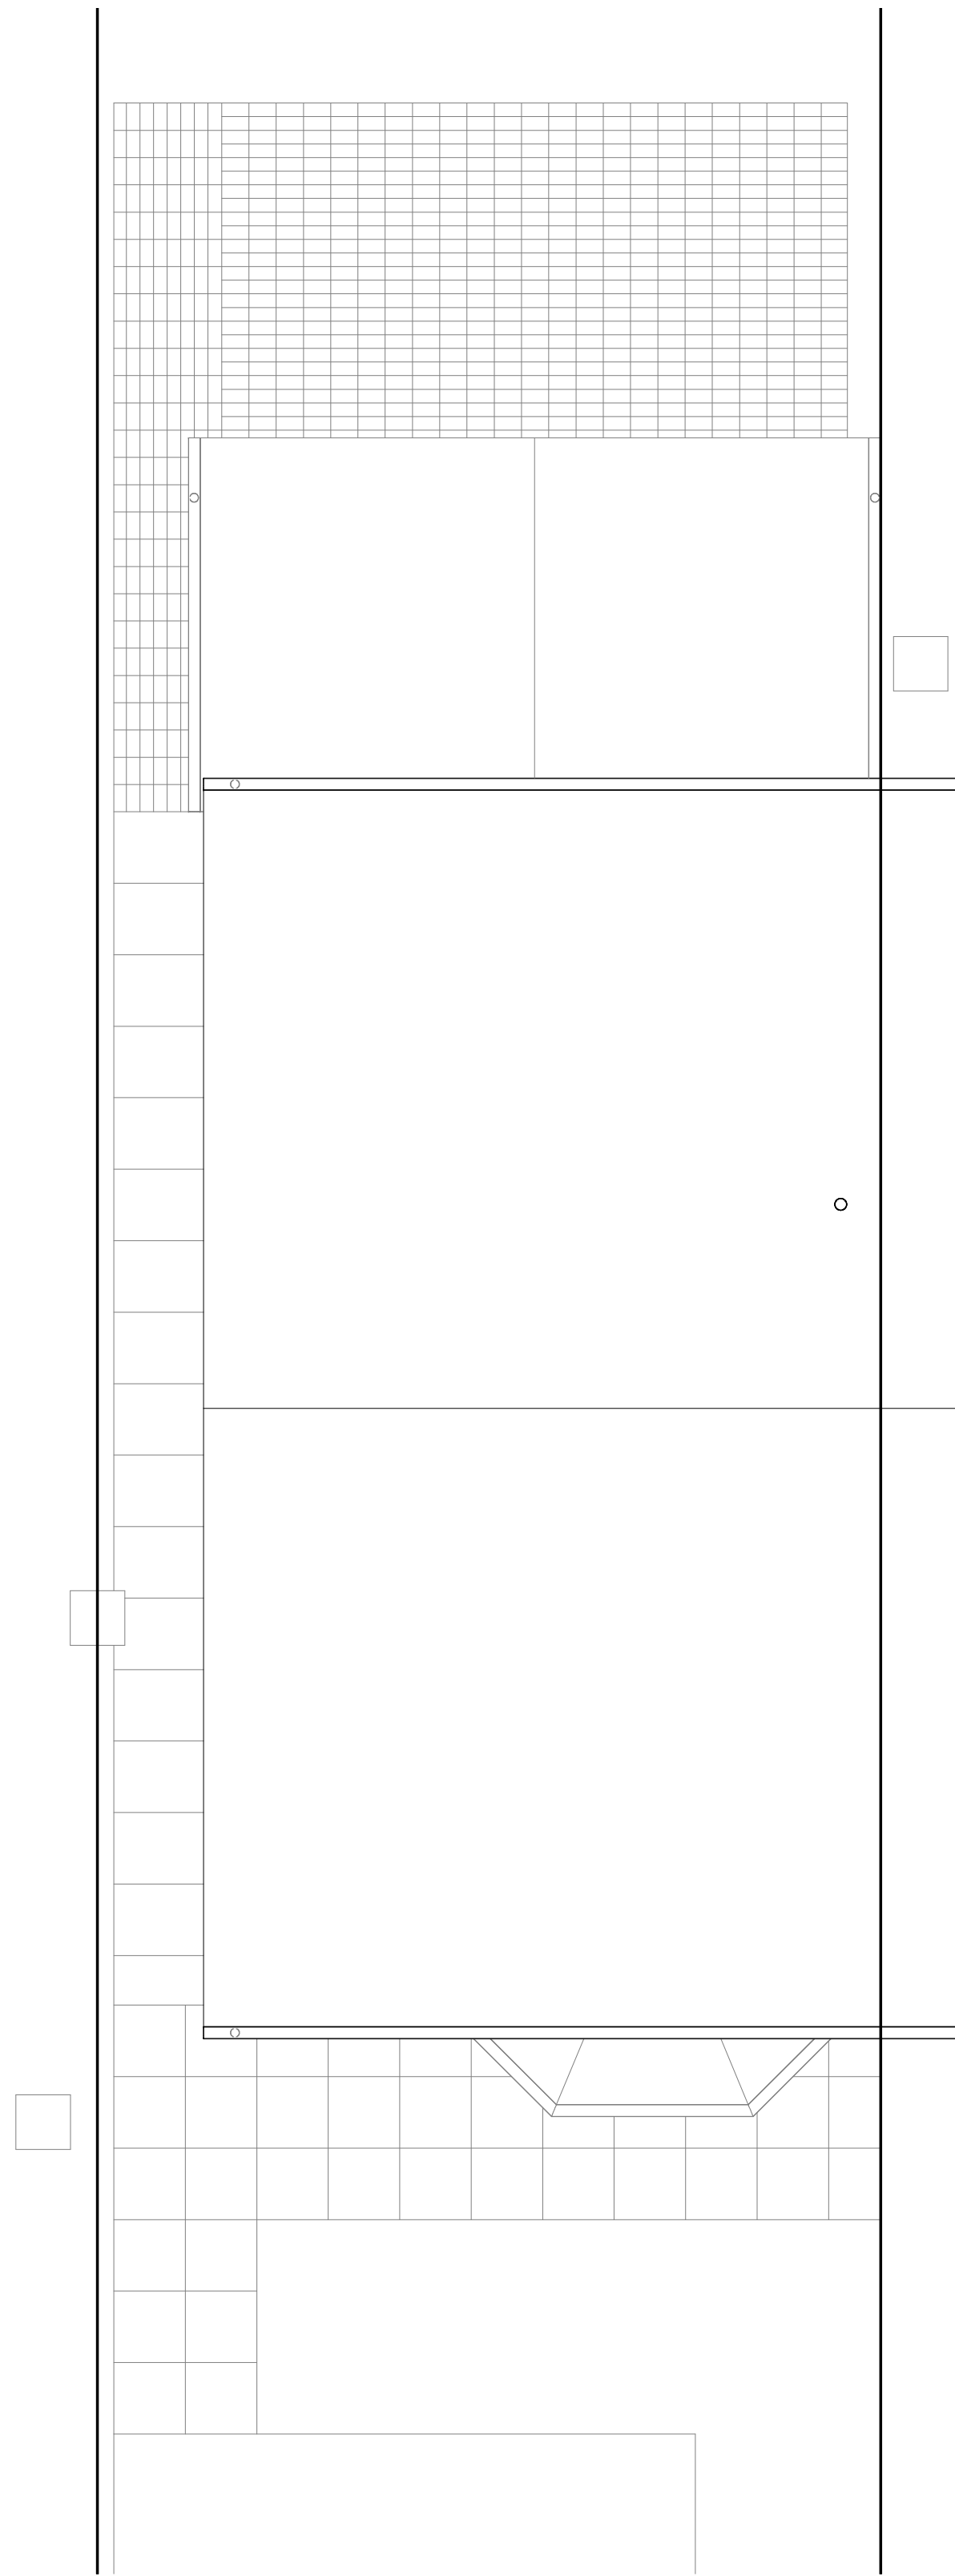

02 RF
scale 1 : 50

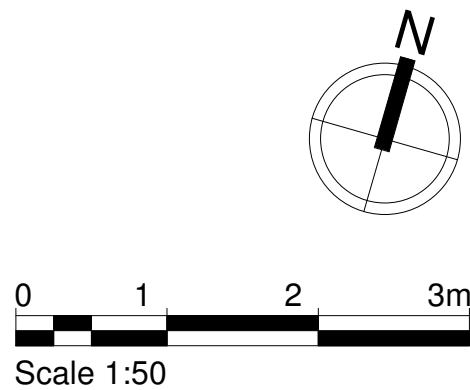

John Wood Architect

m. 07749 518209 | e. studio@johnwoodarchitect.co.uk | w. johnwoodarchitect.co.uk

project 1653 project title 6 Clough Court
drawing 005 - issue 01 Proposed Plans
issue date 29/09/2023 scales shown @ A1

Notes.
All dimensions & levels show design intent. Survey has been carried out for drafting purposes only.
Critical dimensions should be site measured.
Dimensions are shown to finished face of walls or edges of structural opening unless otherwise noted.
S.O. denotes structural opening size - to be site measured prior to order of any windows & doors.
(e) denotes existing dimension to be confirmed on site.
Dimensions shown in grey are nominal - to be confirmed on site and must not be used for setting out.