




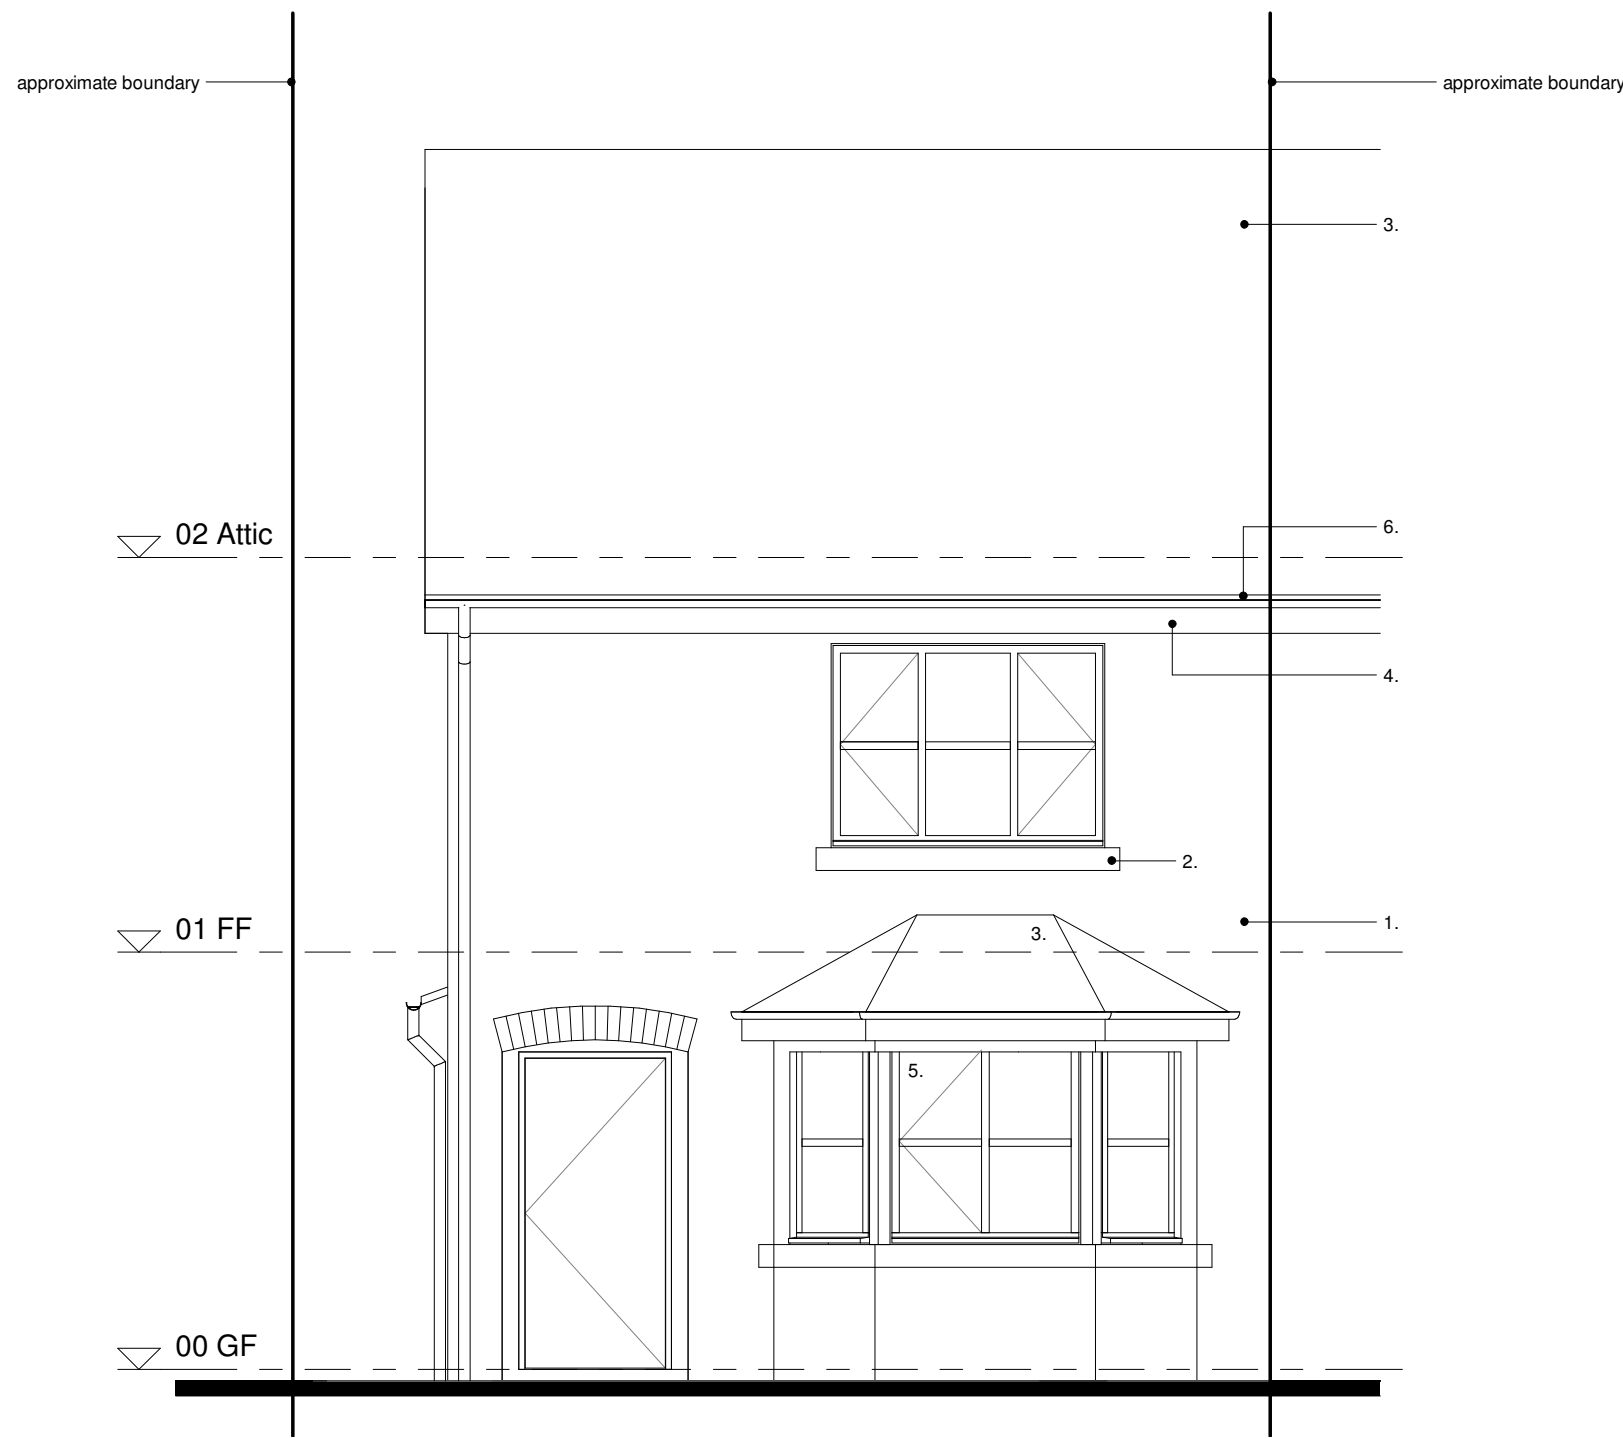


E1
scale 1 : 50

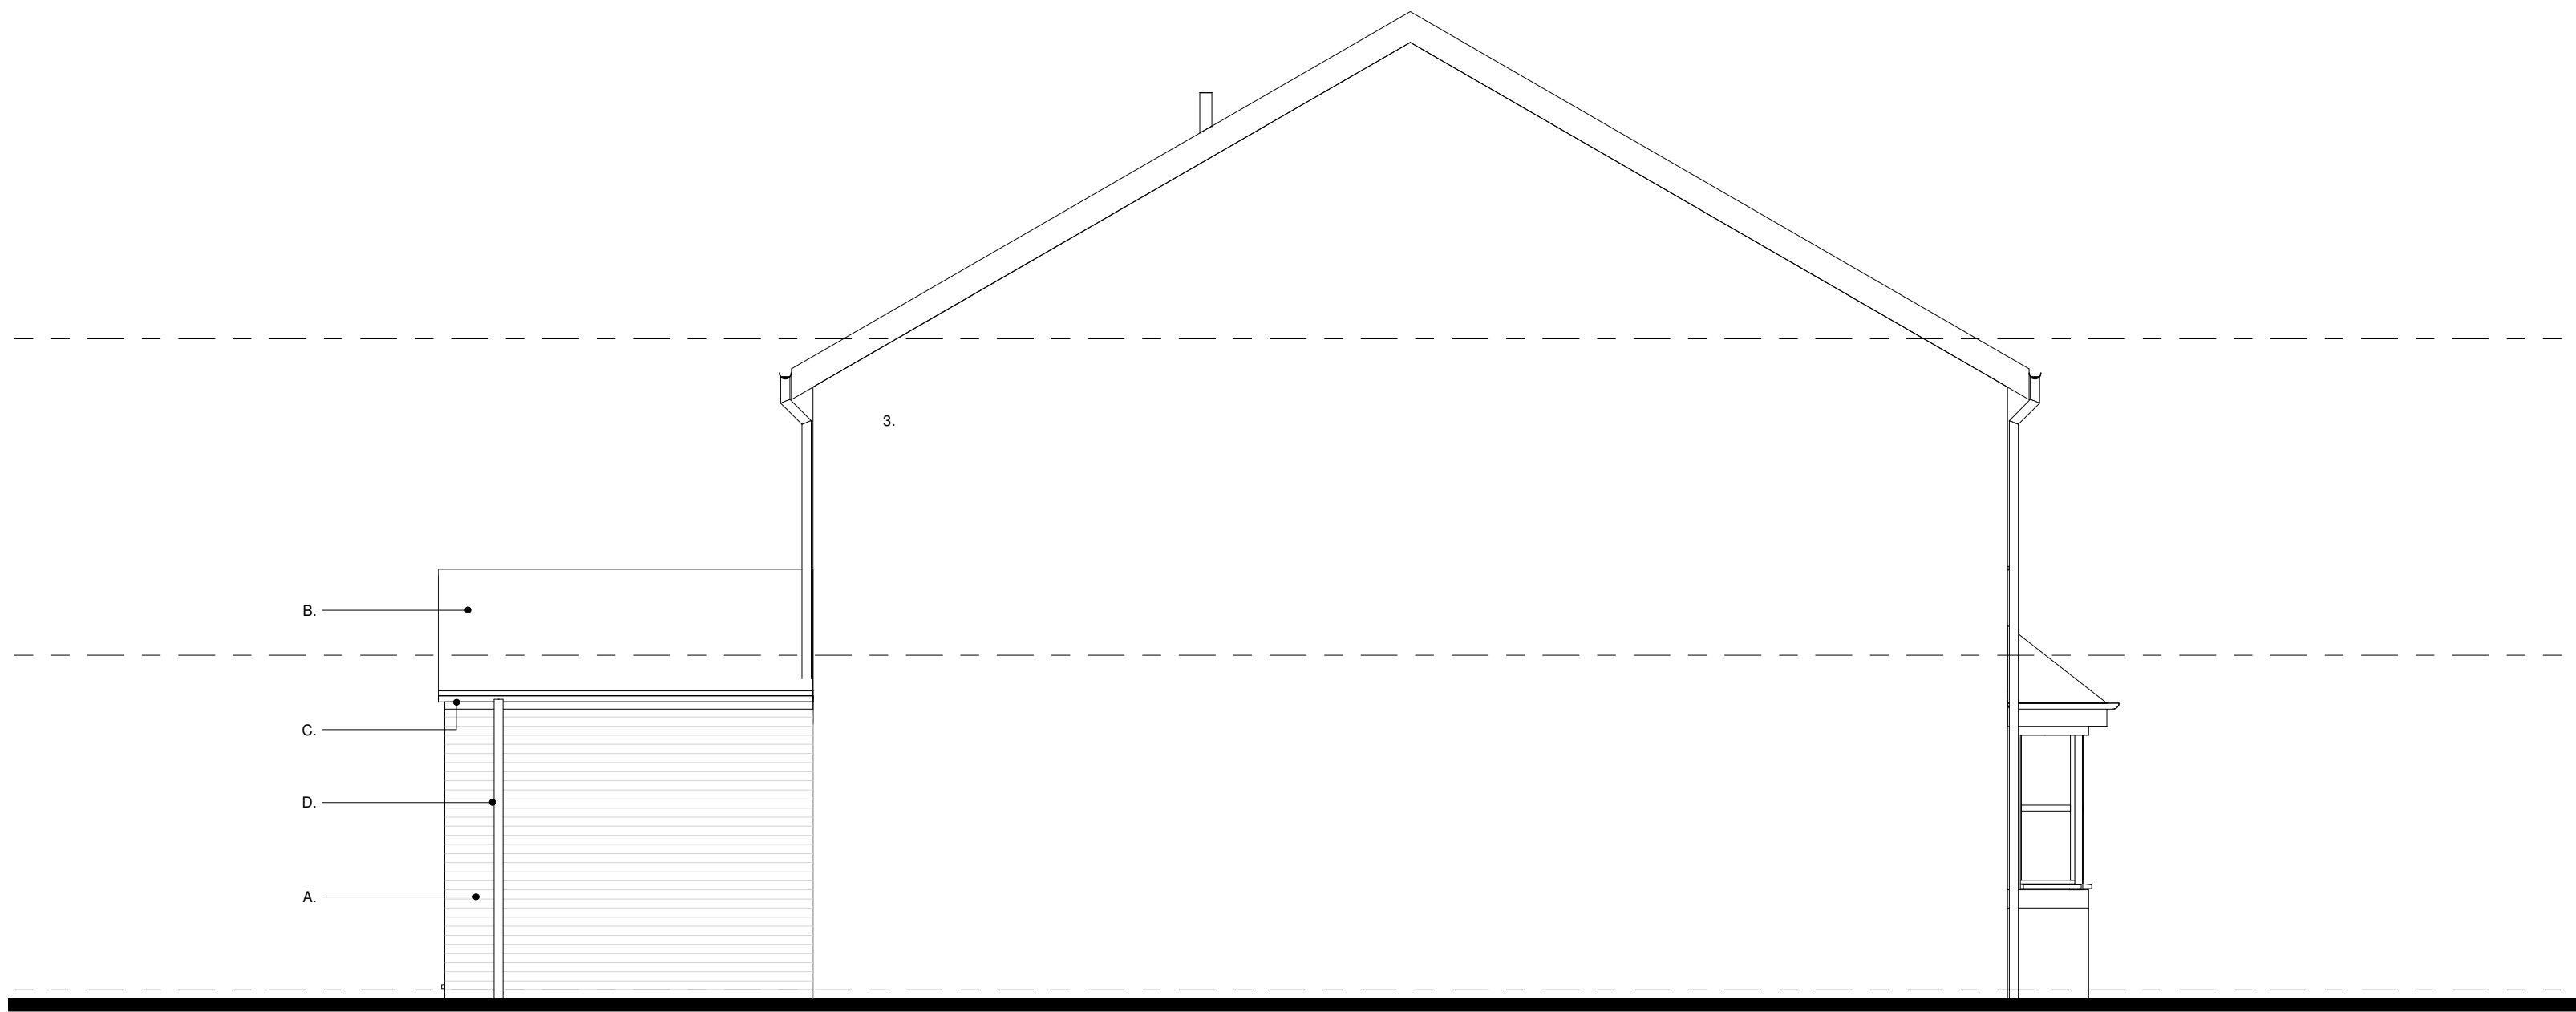

E2
scale 1 : 50

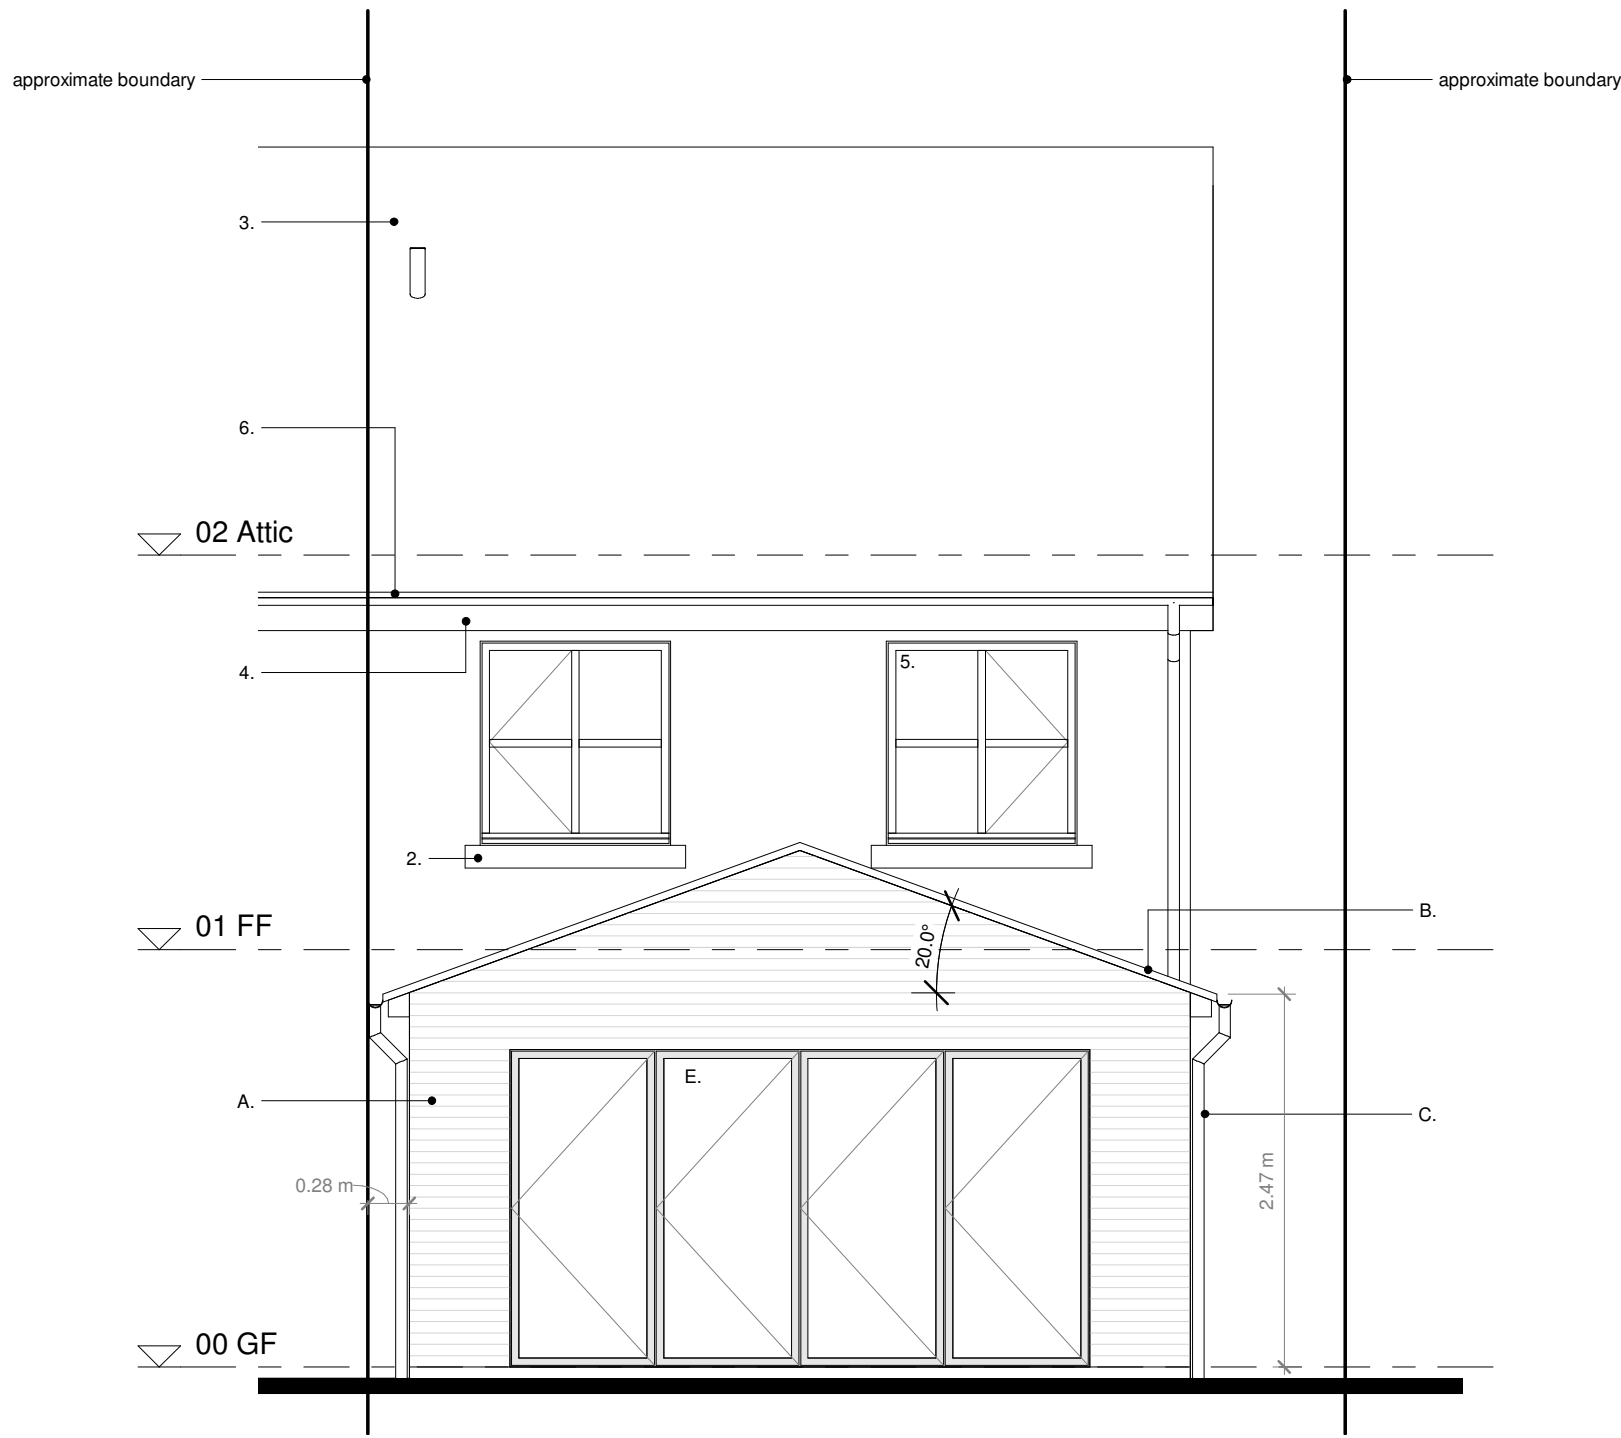

E3
scale 1 : 50

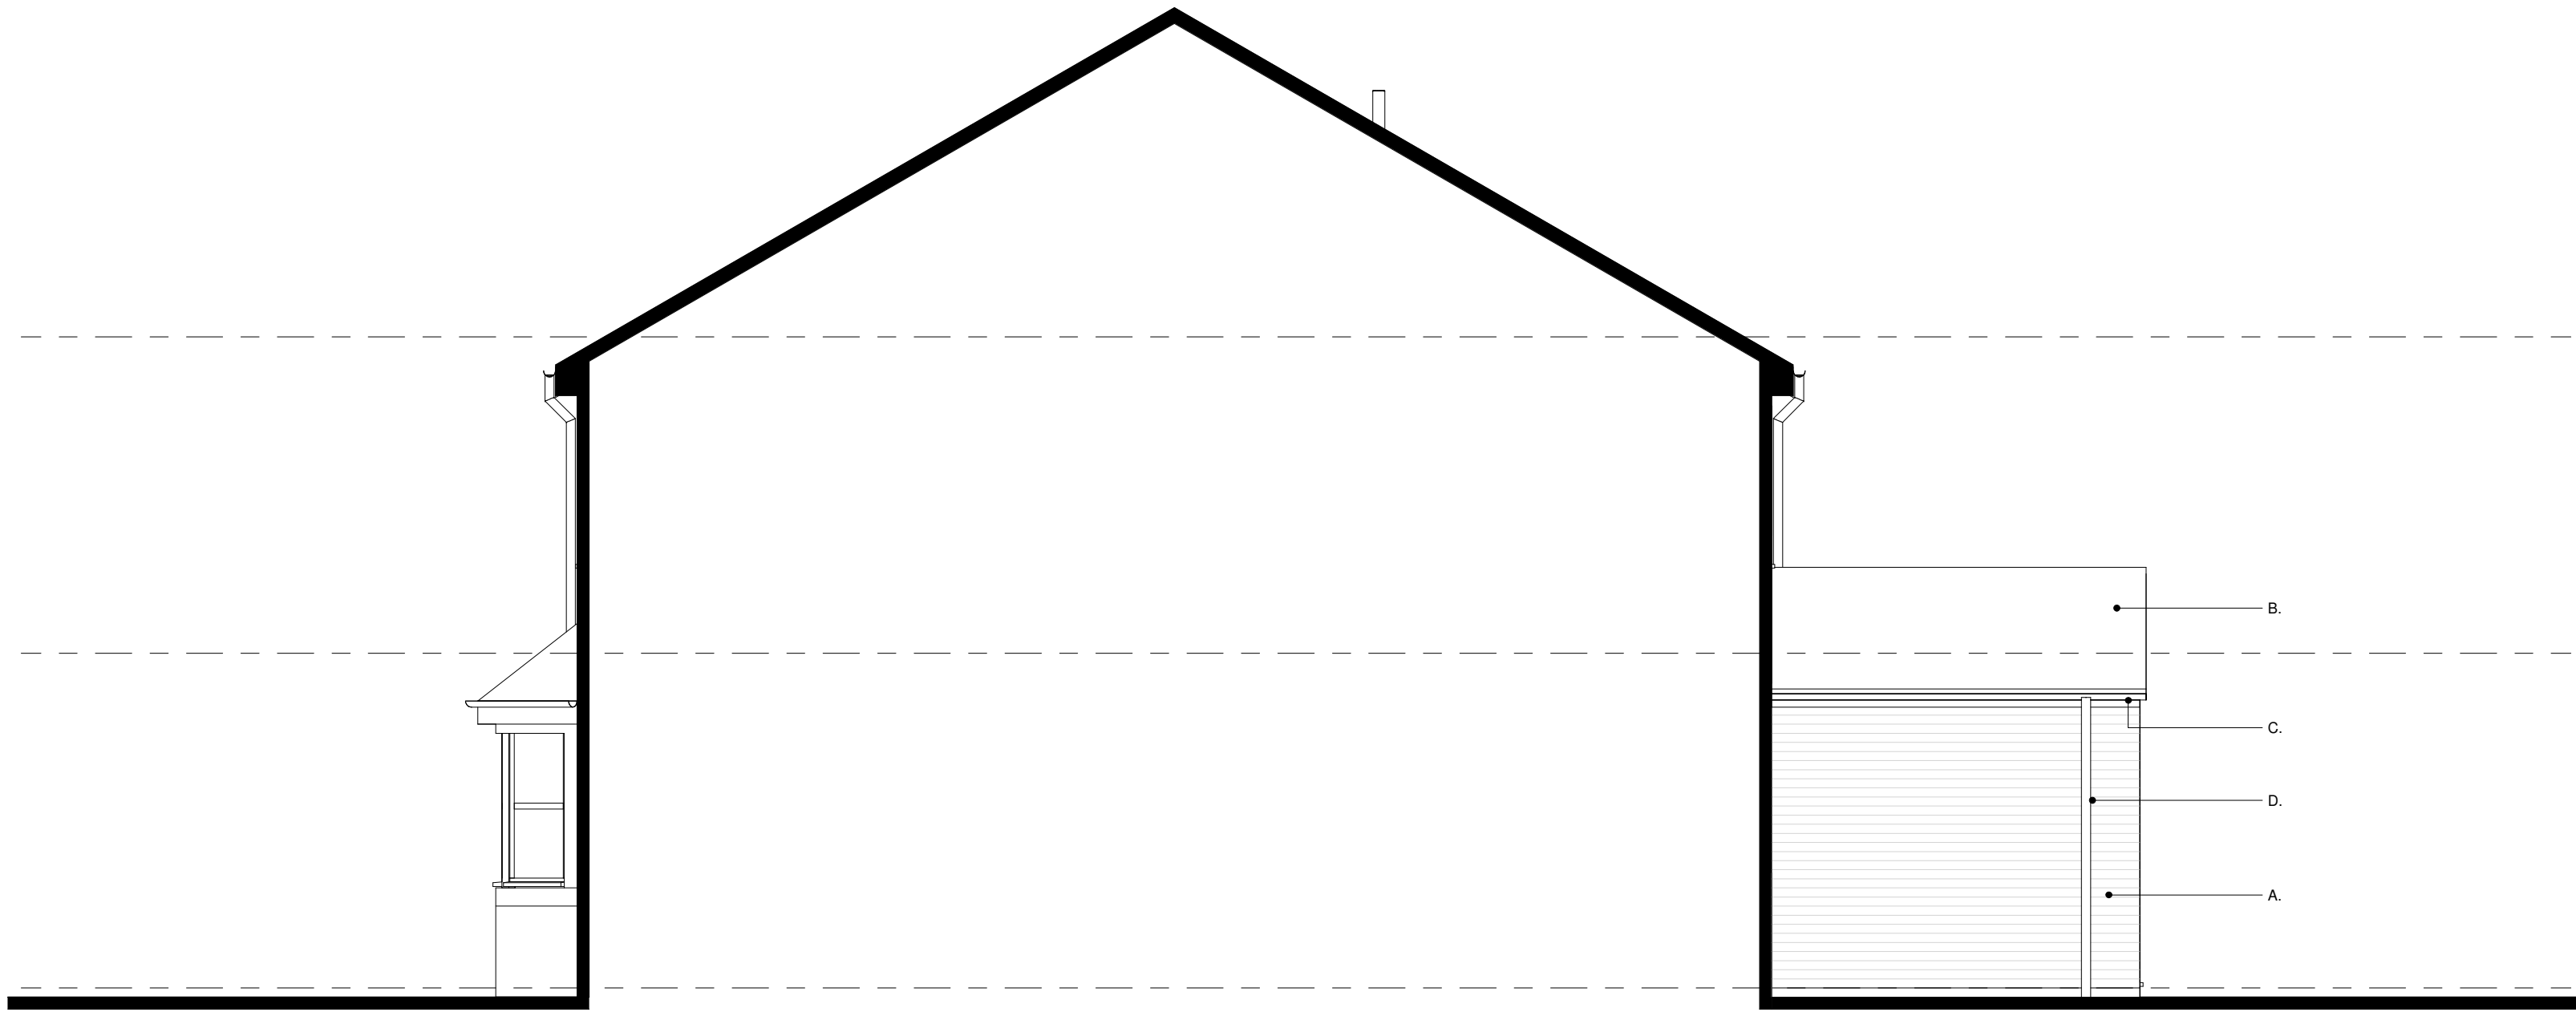

E4
scale 1 : 50

