


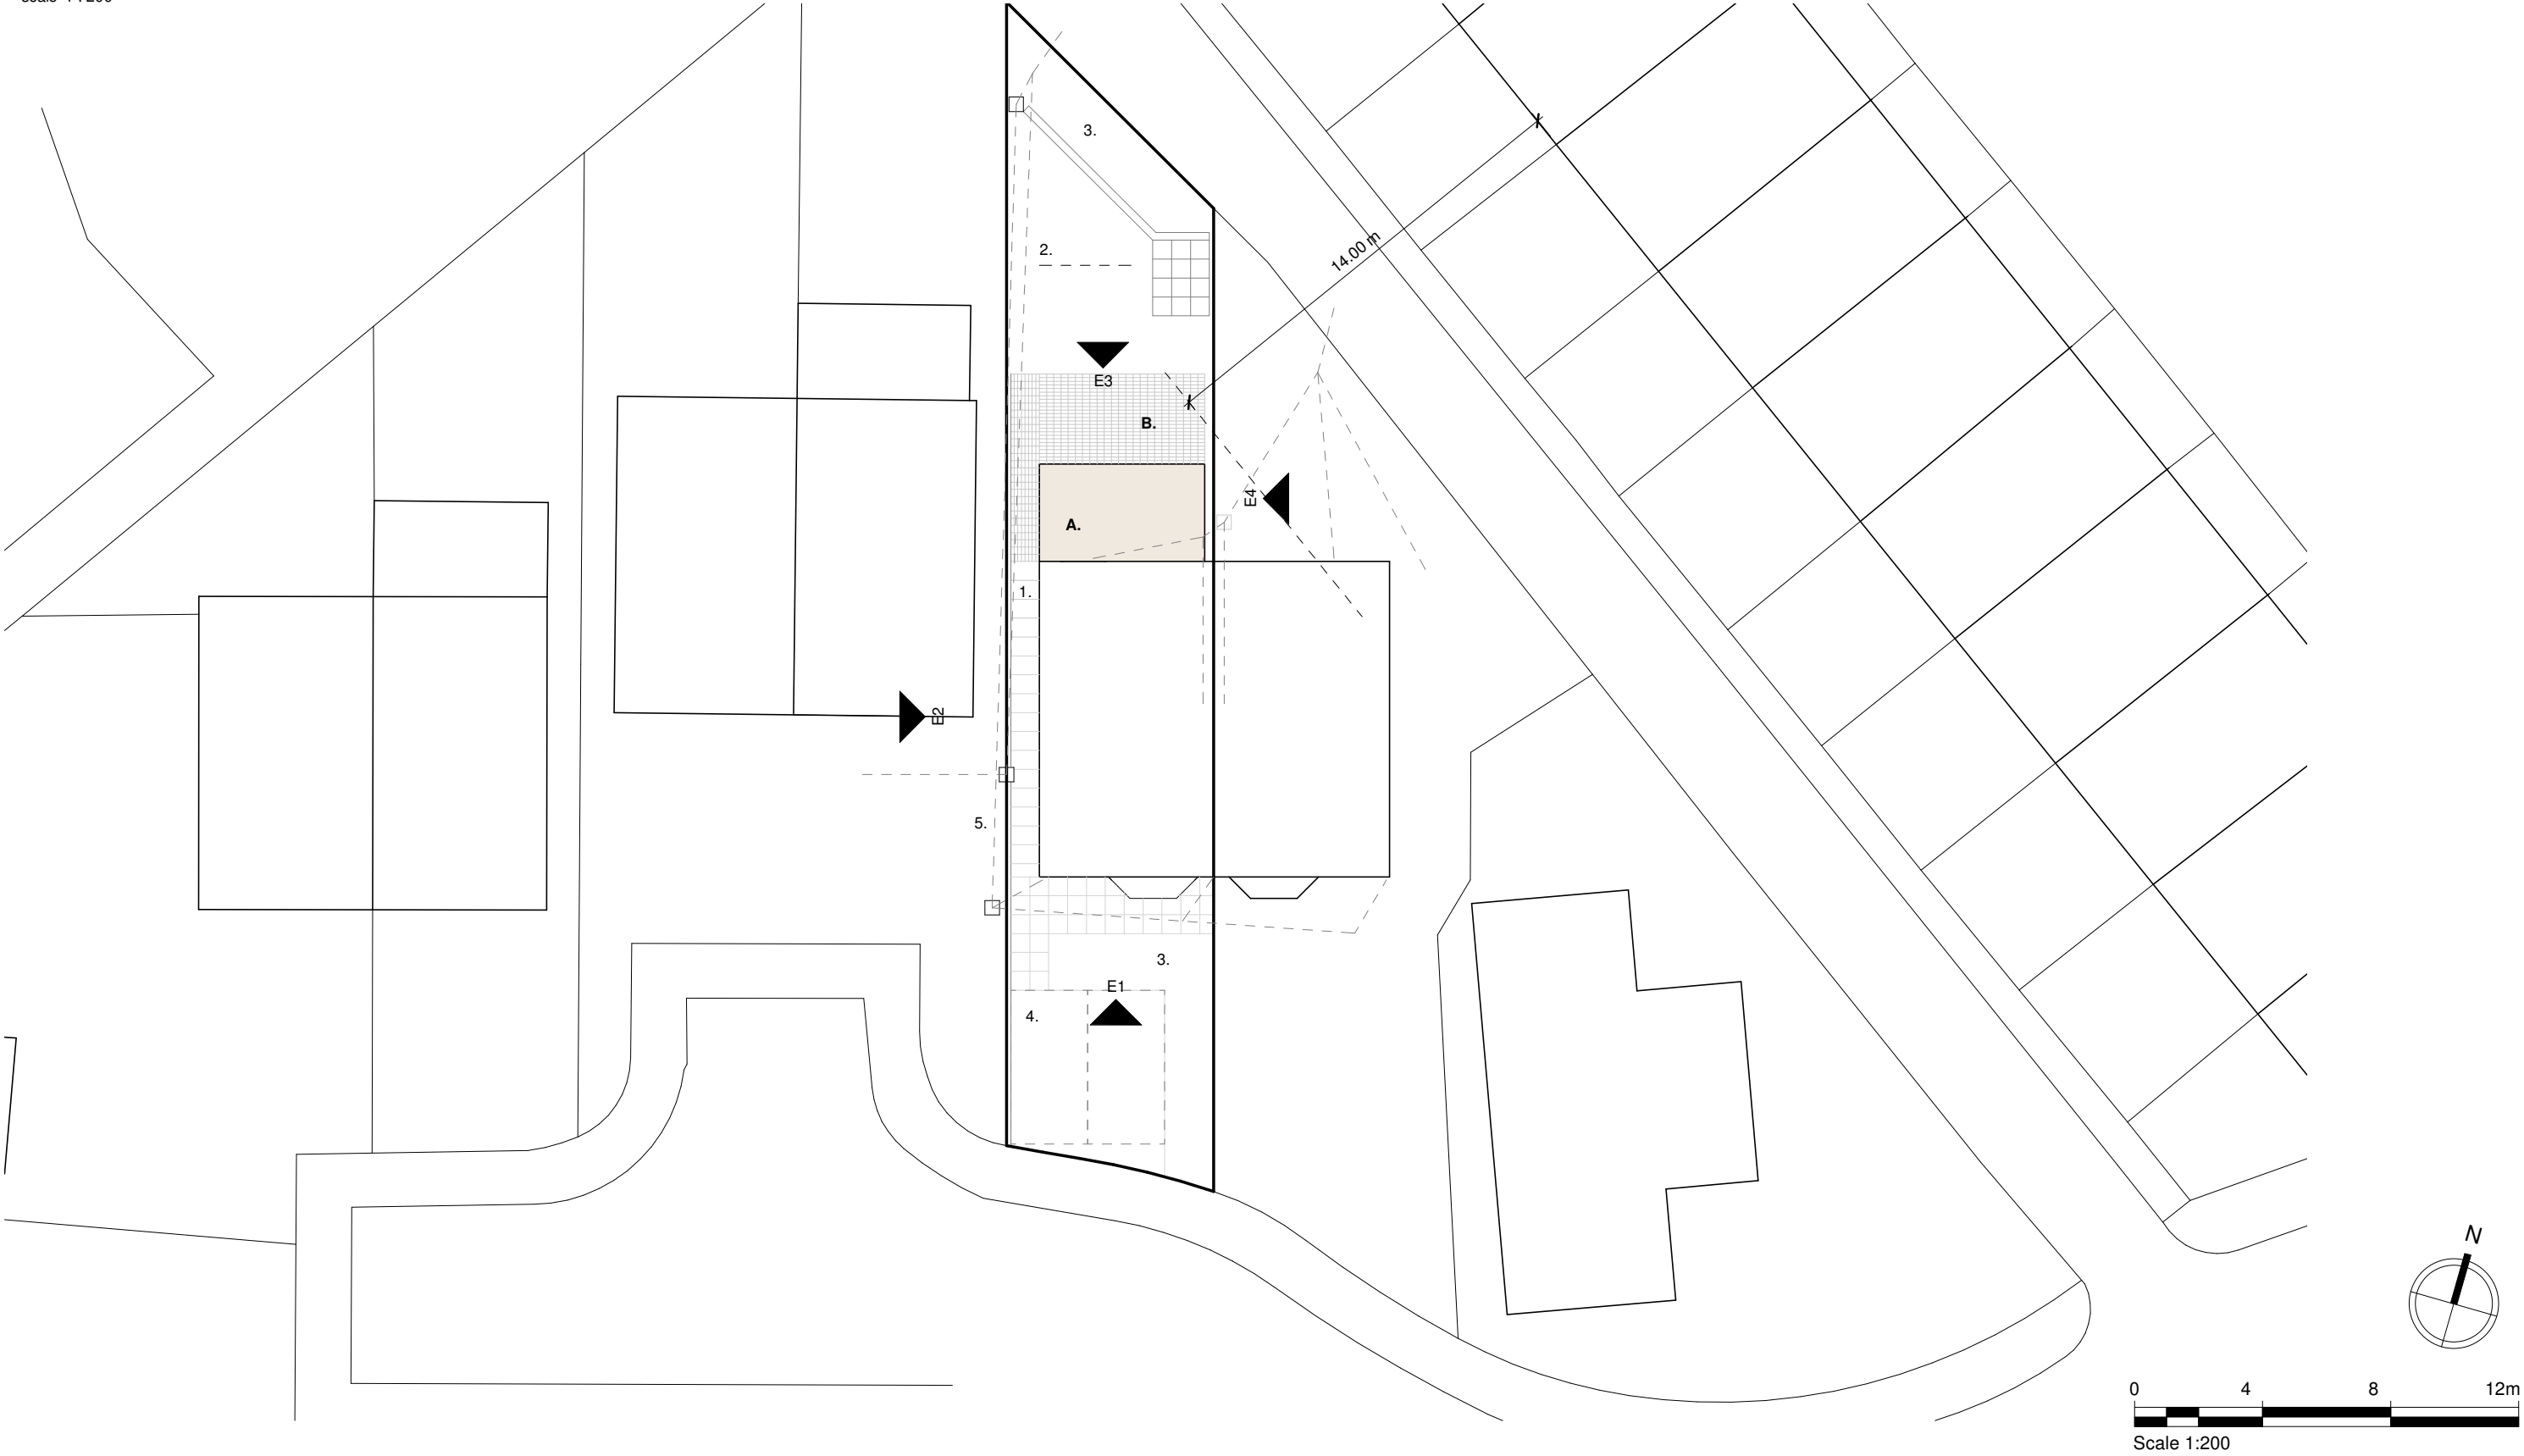

John Wood Architect

m. 07749 518209 | e. studio@johnwoodarchitect.co.uk | w. johnwoodarchitect.co.uk

project 1653 project title 6 Clough Court
drawing 903 - issue 01 Proposed Site
issue date 29/09/2023 scales shown @ A3

Legend

1. Paved area.
2. Grass.
3. Planting.
4. Tarmac area providing 2 nr. off road vehicle parking spaces.
5. Assumed drainage based on visual survey & housebuilder plans, to be verified by client prior to construction.

A. Proposed single-storey extension.
B. Proposed paving.

Notes.

All dimensions & levels show design intent. Survey has been carried out for drafting purposes only. Critical dimensions should be site measured; Dimensions are shown to finished face of walls or edges of structural opening unless otherwise noted; S.O. denotes structural opening size - to be site measured prior to order of any windows & doors; (e) denotes existing dimension to be confirmed on site; dimensions shown in grey are nominal - to be confirmed on site and must not be used for setting out.