




Front (North) Elevation
1 : 50

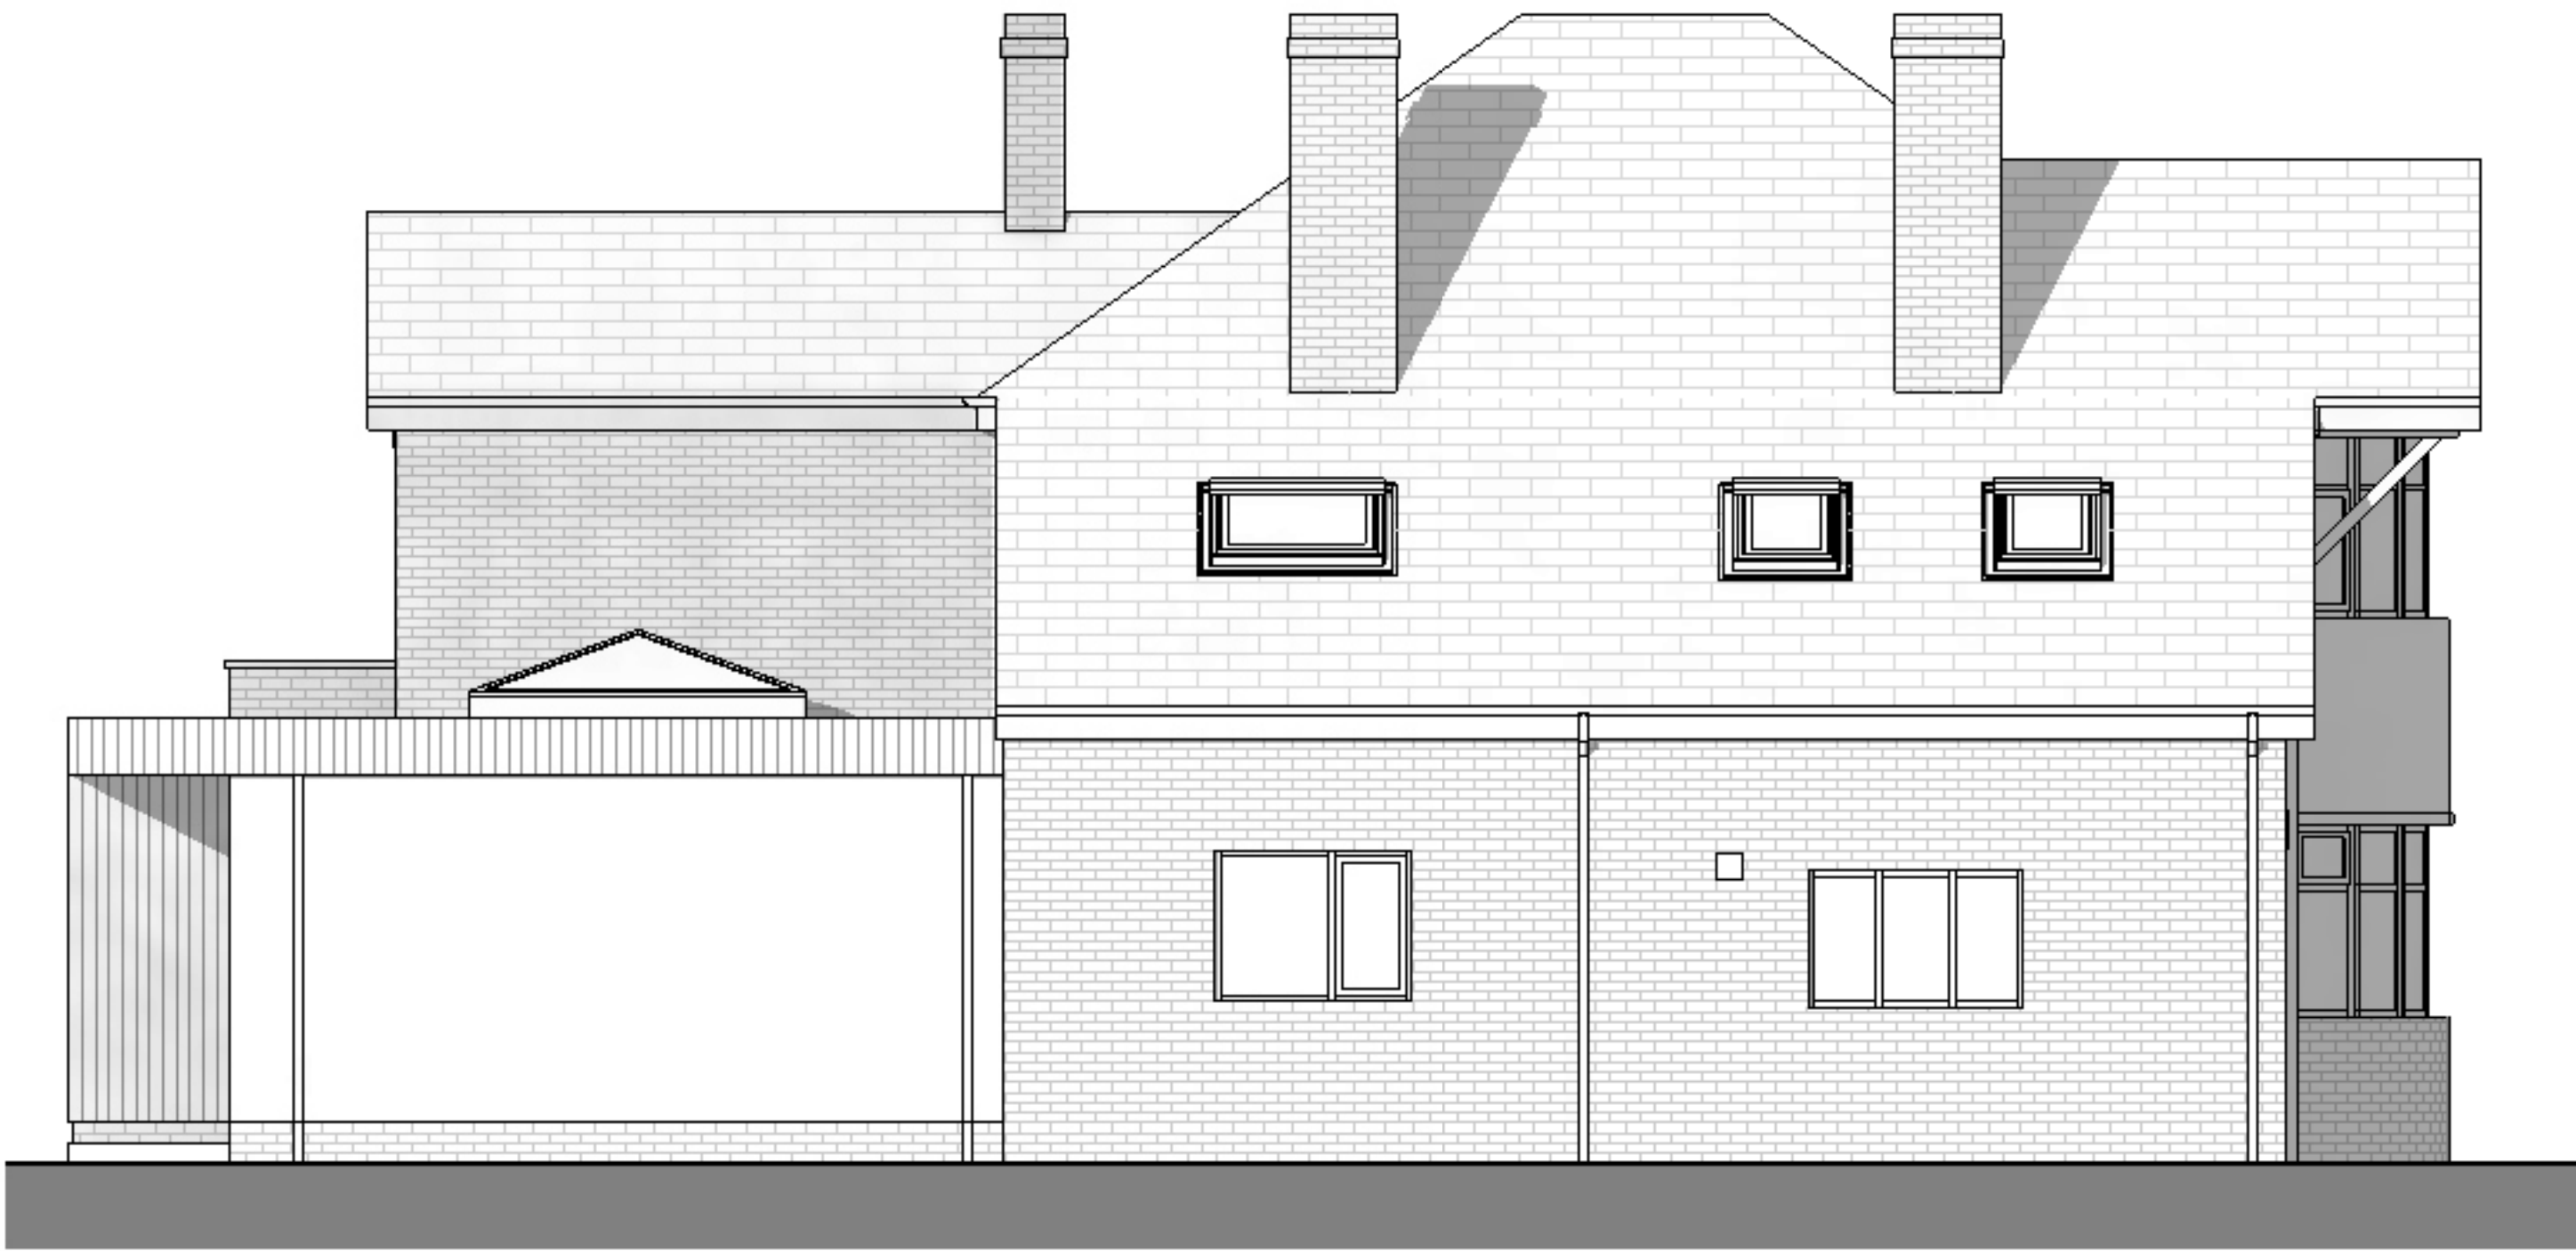

Side (East) Elevation
1 : 50



Rear (South) Elevation
1 : 50



Side (West) Elevation
1 : 50



NOTES
The Contractor is to check all dimensions and site conditions before commencing.
Do not scale from this drawing.
This drawing remains the copyright of WHYL Architecture.

KEYPLAN

MATERIALS KEY

Wall
Brickwork, colour to match existing.
Render, colour white.
Feature cladding, colour black.

Roof
Single ply membrane, colour grey.

Roof lantern
DGU aluminium, frame colour black.

Windows
New extension - DGU aluminium, frame colour black.
To existing - uPVC double glazed, frame colour white.

Doors
DGU aluminium folding and sliding doors, frame colour black.

Rainwater goods
uPVC, colour black.

C	Planning issue	WL	30.09.23
B	Updated in line with client comments	WL	26.09.23
A	Initial issue	WL	17.09.23

Rev	Description	By	Date
-----	-------------	----	------

Client: Mr Iqbal

Project: 23 Castle Hill Road, Prestwich

Drawing: Proposed Elevations

Dwg No.: 23CH - 126

Date: 06.09.2023

Author: Author

Scale: 1 : 50

Approved: Approver

Status: Concept

WHYL ARCHITECTURE
T: 07894 348777
whyarchitecture@hotmail.co.uk