



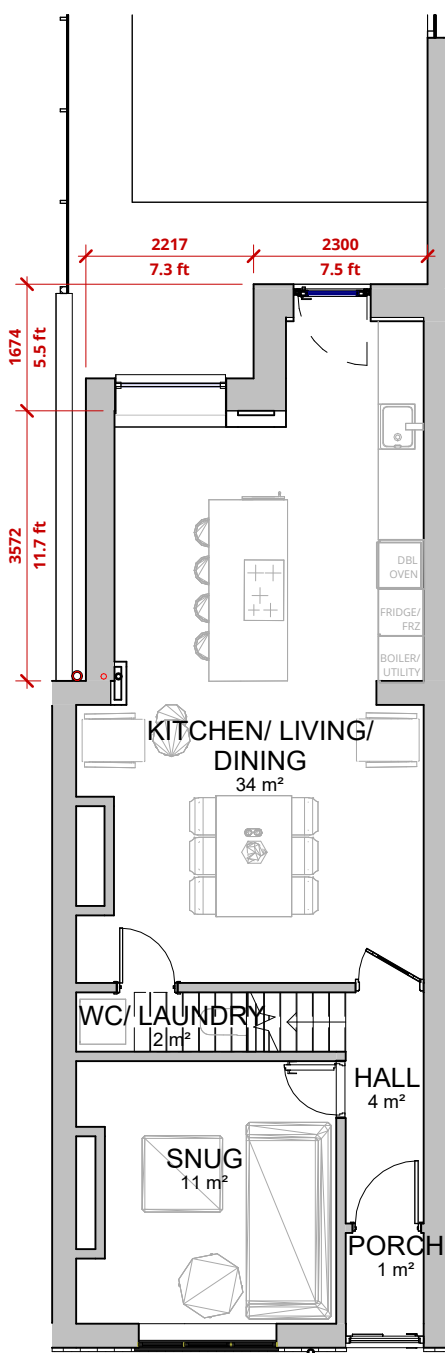


1 Proposed - GF
1 : 100

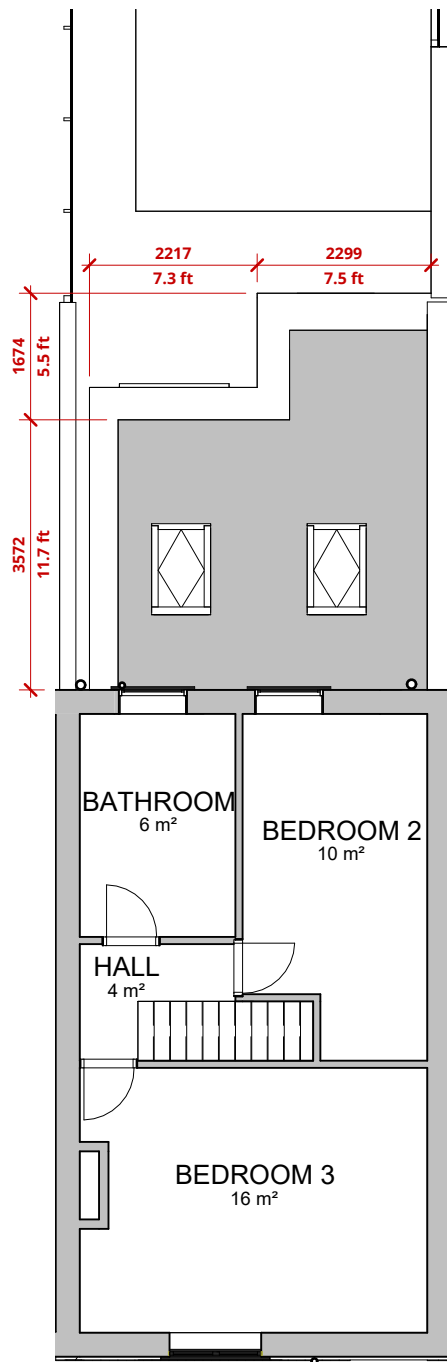


2 Proposed - FF Plan
1 : 100




3 Proposed - Front
1 : 100

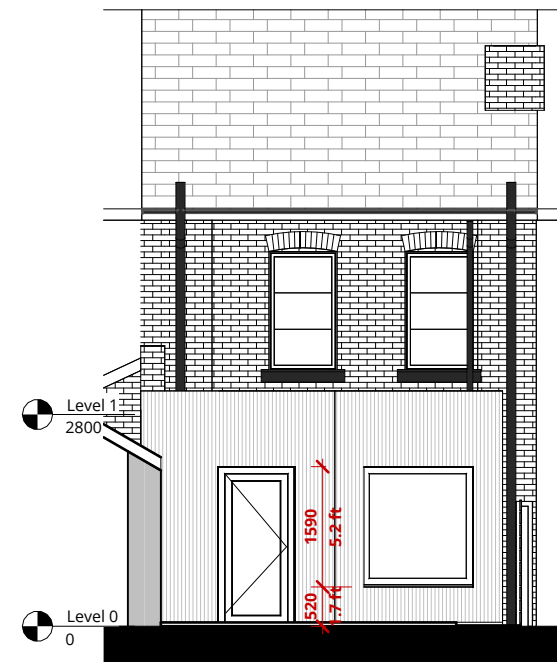


5 Proposed - Rear
1 : 100

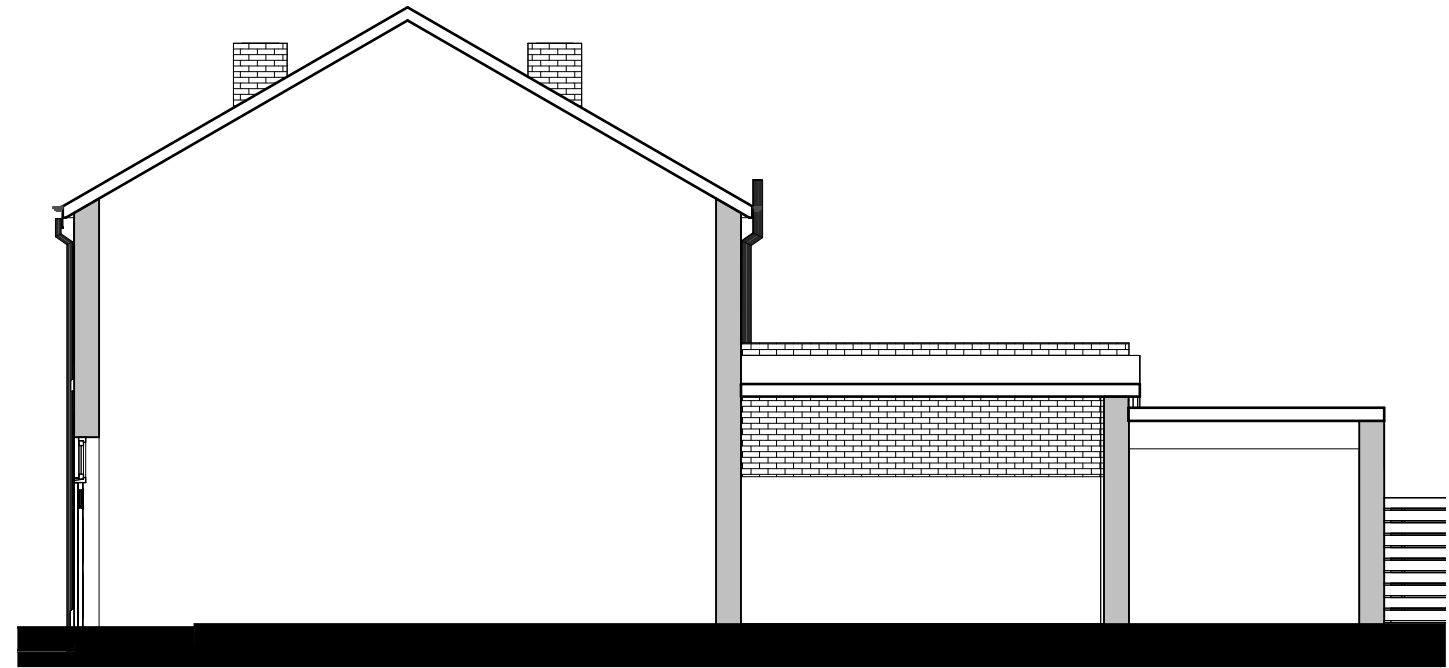

4 Side Elevation - Through 32 Laurel Street
1 : 100

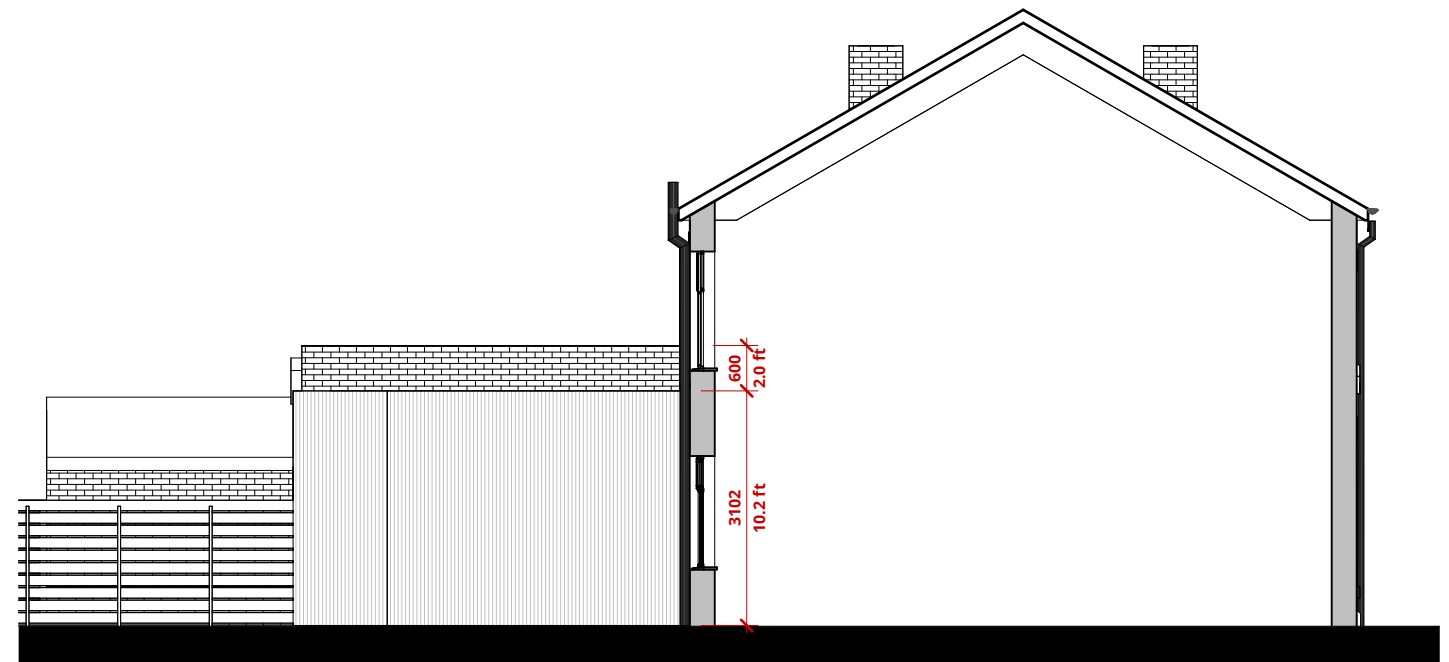

6 Side Elevation - Through 36 Laurel Street
1 : 100

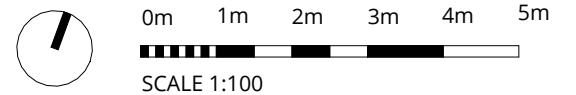

RALA SHALL HAVE NO RESPONSIBILITY FOR ANY USE MADE OF THIS DOCUMENT OTHER THAN FOR THAT WHICH IT WAS PREPARED AND ISSUED. ALL DIMENSIONS SHOULD BE CHECKED ON SITE. DO NOT SCALE FROM THIS DRAWING

ANY DRAWING ERRORS OR DIVERGENCIES SHOULD BE BROUGHT TO THE ATTENTION OF RALA AT THE ADDRESS SHOWN BELOW.

DRAWINGS SHALL BE READ IN CONJUNCTION WITH THE FOLLOWING BEFORE WORK COMMENCES:

- THE CDM DESIGN ISSUES REGISTER
- THE RALA RISK SERIES OF DRAWINGS
- THE PROJECT CDM RISK REGISTER

NOTES

P00	First Issue	RB	RB	06/05/25
P01	Planning Issue	RB	RB	15/05/25

REVISION	DESCRIPTION	DRAWN	CHECKED	DATE
----------	-------------	-------	---------	------

REVISION	DESCRIPTION	DRAWN	CHECKED	DATE
----------	-------------	-------	---------	------

CLIENT

11 Hackford Close,
Brandlesholme,
Bury,
Greater Manchester,
BL8 1XP
United Kingdom

T +44 [0]7564 361 972

Rachel Ann Lucy
RAL
Architect

PROJECT TITLE 34 Laurel Street		SCALE @ A3 1 : 100	
ROP JOB NUMBER P0072	ISO 27001 CLASSIFICATION Planning	DATE FIRST ISSUED 28/04/25	
DRAWING TITLE Proposed Plans & Elevations		REVISION P01	
DRAWING NO. LST-RALA-ZZ-XX-DR-A-(PL)-0002			