


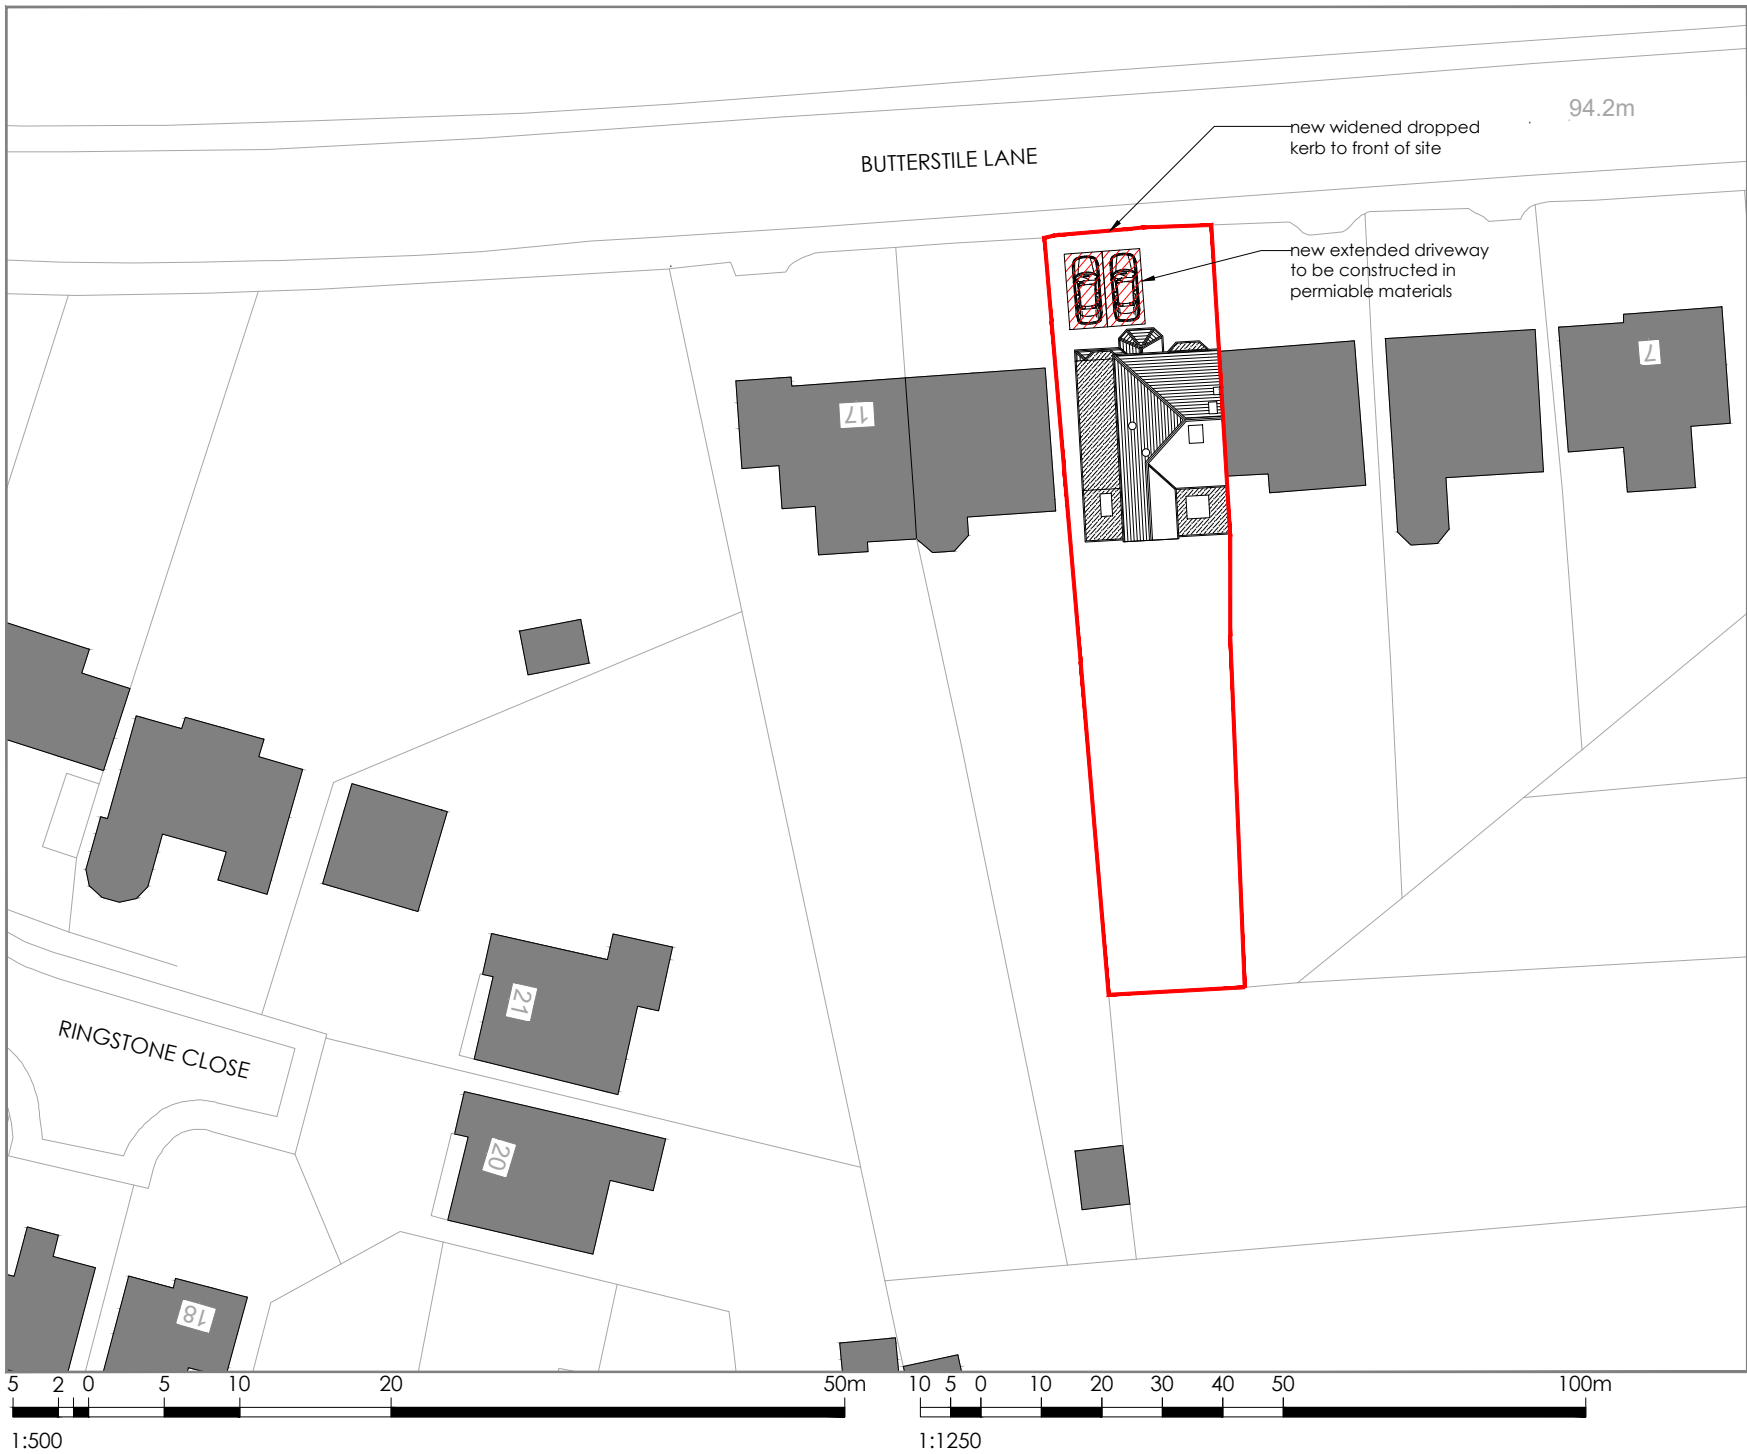

Indicative
True
North

Planning drawings

Legend

-  Car Parking Space
-  Site Boundary

Rev ref	Description	Date
Project	Internal reconfigurations, garage conversion, loft conversion & external works inc. new dropped kerb	
Site Address	13 Butterstile Lane Prestwich Manchester M25 9PW	
Client	Mr Richard Baynes	
Drawing status	Planning	
Drawing title	Proposed location plan	
Date	September 2022	
Scale	1:500 @ A4	
Dwg No.	2022-1651-P-110	Rev -