


1. Front - Streetscene - Existing
1 : 200

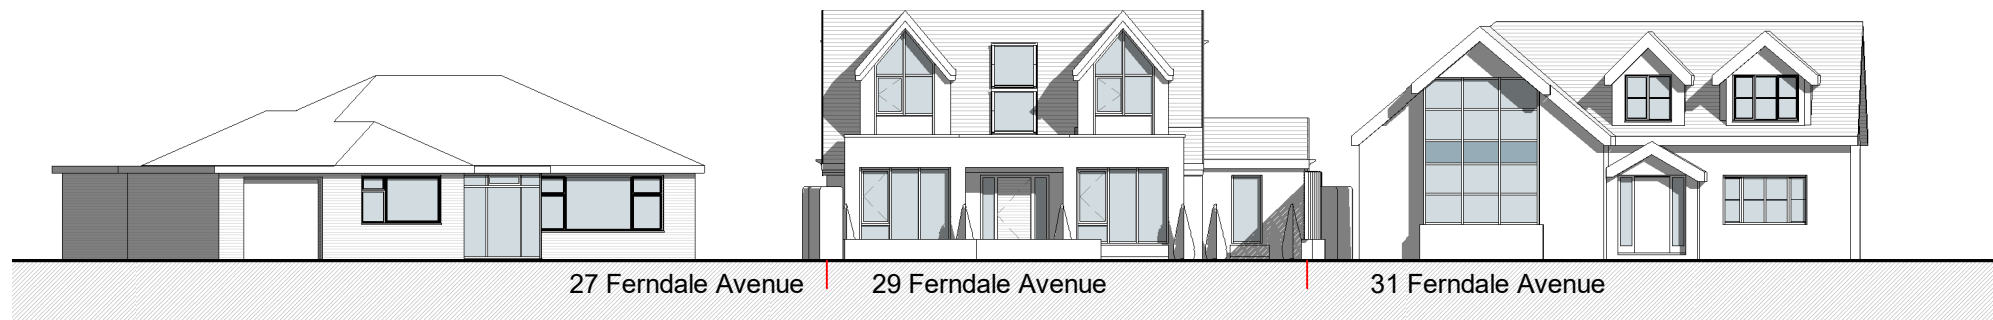

2. Front - Streetscene - Proposed
1 : 200

3	Redesign	SP	26/05/22
2	Materials	SA	08/04/22
1	Lowered pitch and roof height	SA	05/04/22
REV	DESCRIPTION	BY	DATE

PROJECT	SCALE @ A3	DATE	DRAWN BY
29 Ferndale Avenue	1 : 200	15 FEB 2022	ET
CLIENT	STATUS		
Mr Zahir Nabi	PLANNING		
TITLE	PROJECT NO.	DRAWING NO.	REV.
Existing and Proposed Streetscene	DA19010.	204.	3
NOTES			
THIS DRAWING MUST NOT BE REPRODUCED WITHOUT PRIOR WRITTEN CONSENT. © COPYRIGHT : ALL RIGHTS RESERVED. DRAWING TO BE USED FOR THE STATUS INDICATED ONLY. ALL DIMENSIONS AND SETTING OUT SHALL BE CHECKED AND CONFIRMED ON SITE. ANY DISCREPANCIES TO BE REPORTED TO THE DESIGNER PRIOR TO THE COMMENCEMENT OF ANY WORK. ALL WORK AND MATERIALS TO BE IN ACCORDANCE WITH CURRENT STATUTORY LEGISLATION, RELEVANT CODES OF PRACTICE AND BRITISH STANDARDS. ALL DIMENSIONS ON THIS DRAWING ARE IN MILLIMETRES (UNLESS OTHERWISE STATED).			