

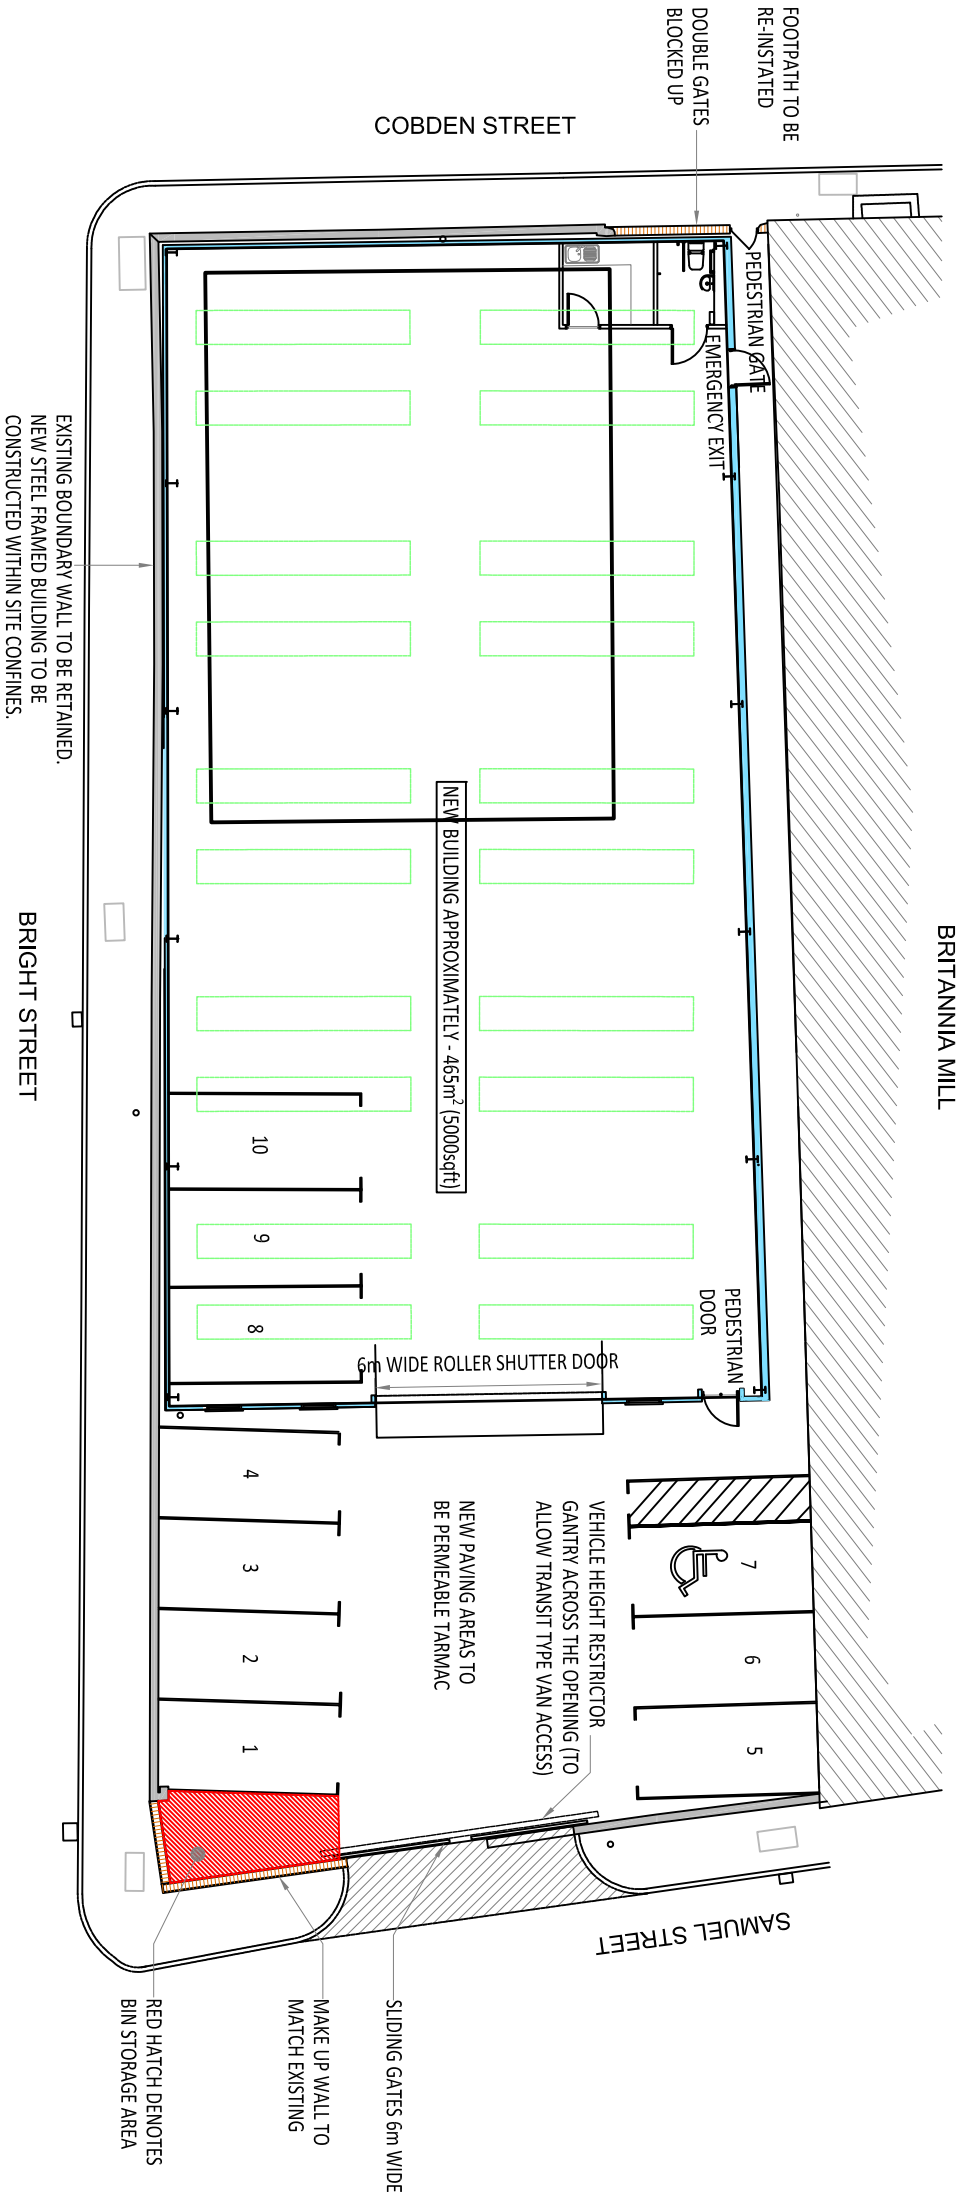


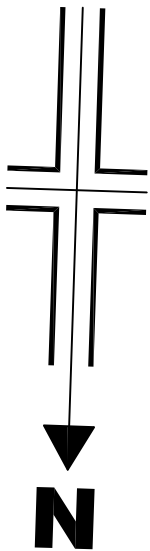

PROPOSED LAYOUT

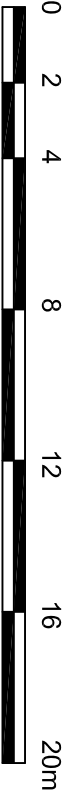

1:200 Scale

www.psadesign.co.uk mail@psadesign.co.uk		PSA Design The Old Bank House 6 Berry Lane, Longridge Preston, PR3 3JA Tel. 01772 786066 Fax. 01772 786265		Client		Mountford Properties Ltd		Drawn		HP		Date		February 2022		Drwg No.	
 engineering your environment DESIGN CIVIL, STRUCTURAL, GEOTECHNICAL, TRANSPORT		Job		Proposed Extension to Britannia Mill		Check		DME		DME		Scale		1:200 @ A3		A3568/PL06	
Title		Plan as Proposed		Appr.		DME						Rev.		P1			