
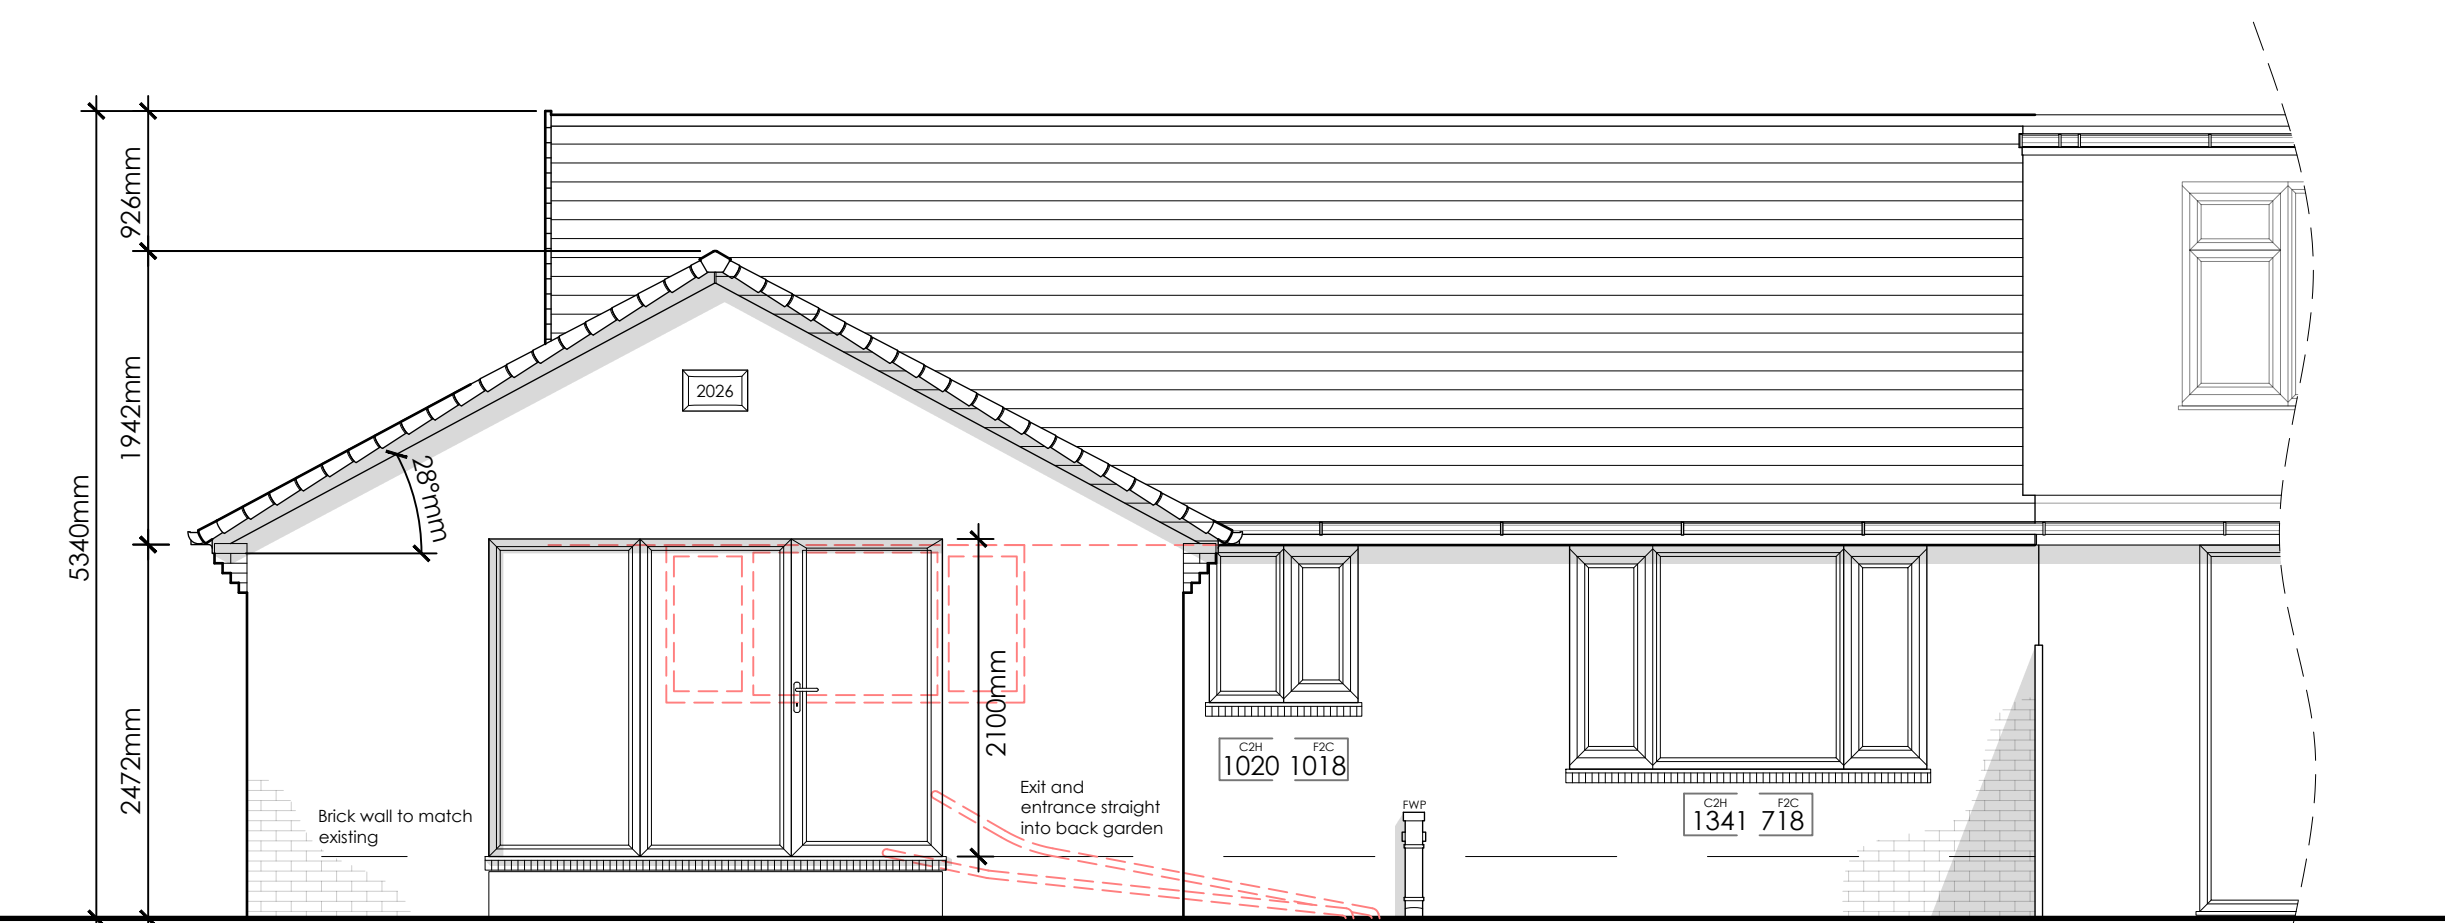
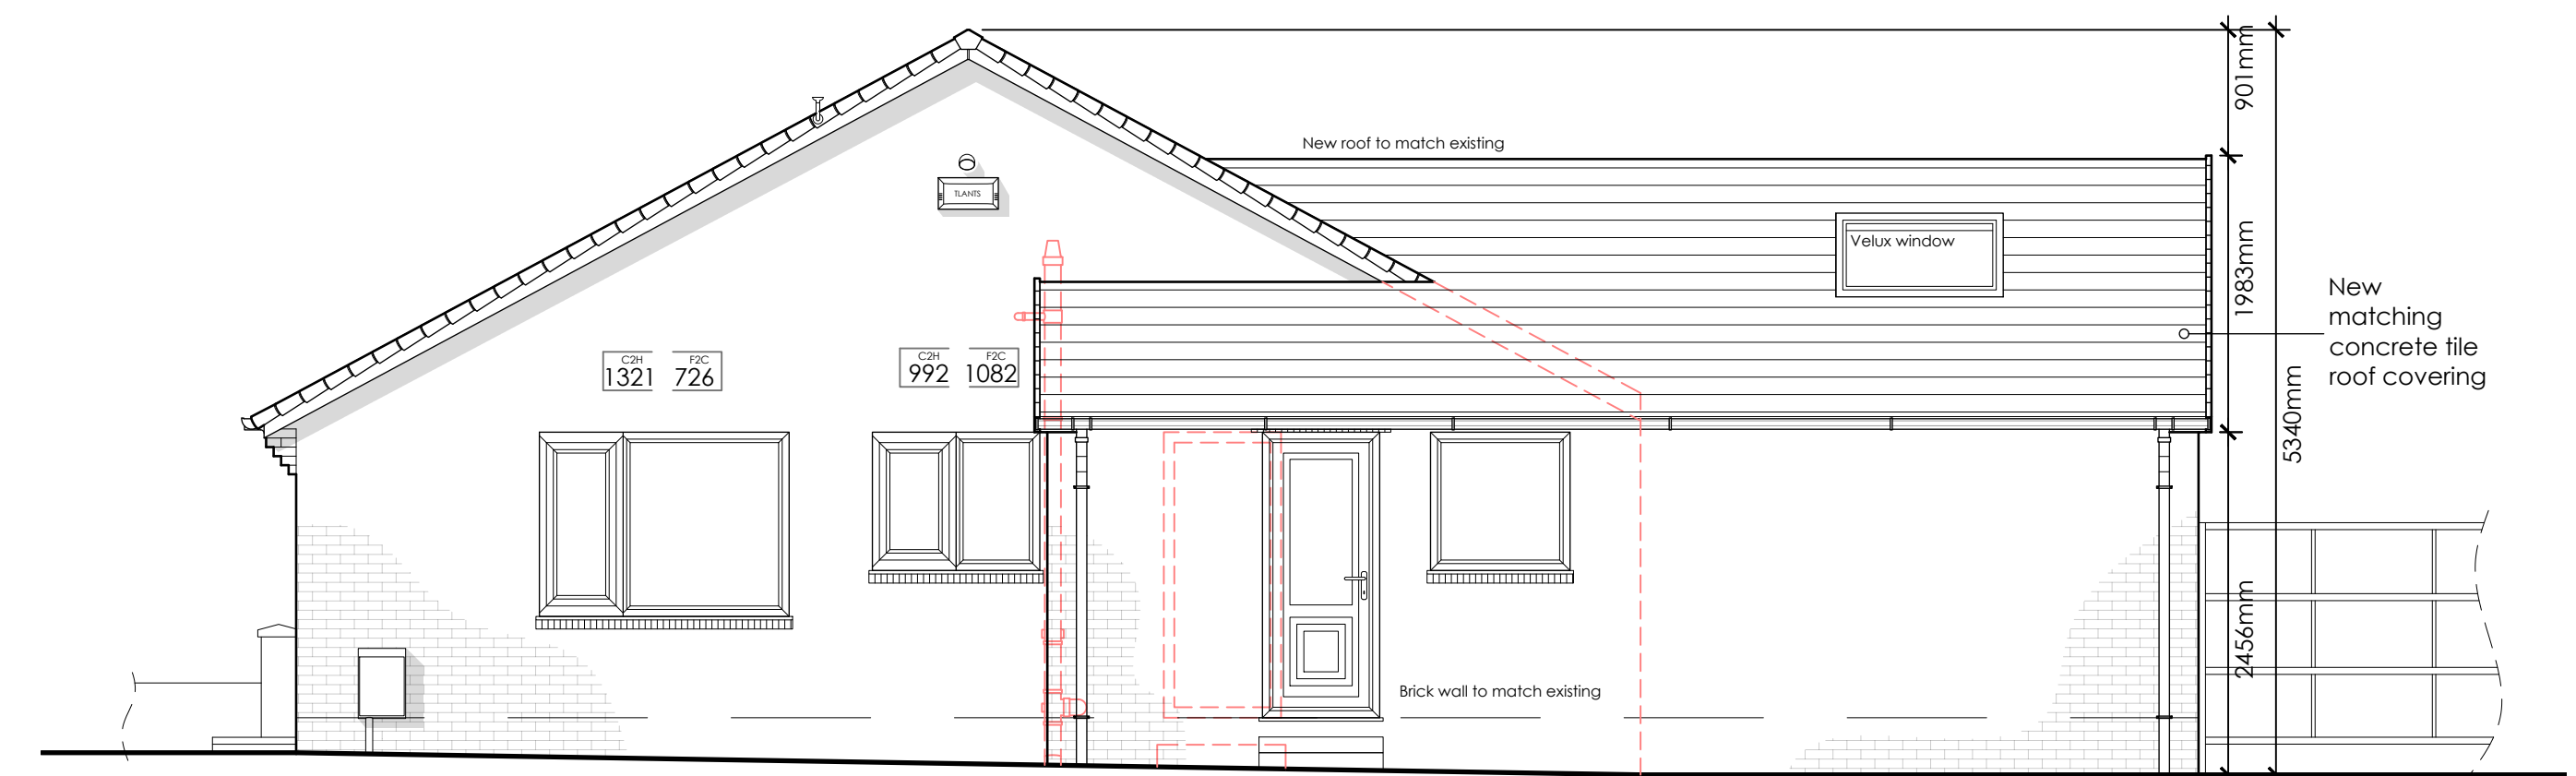


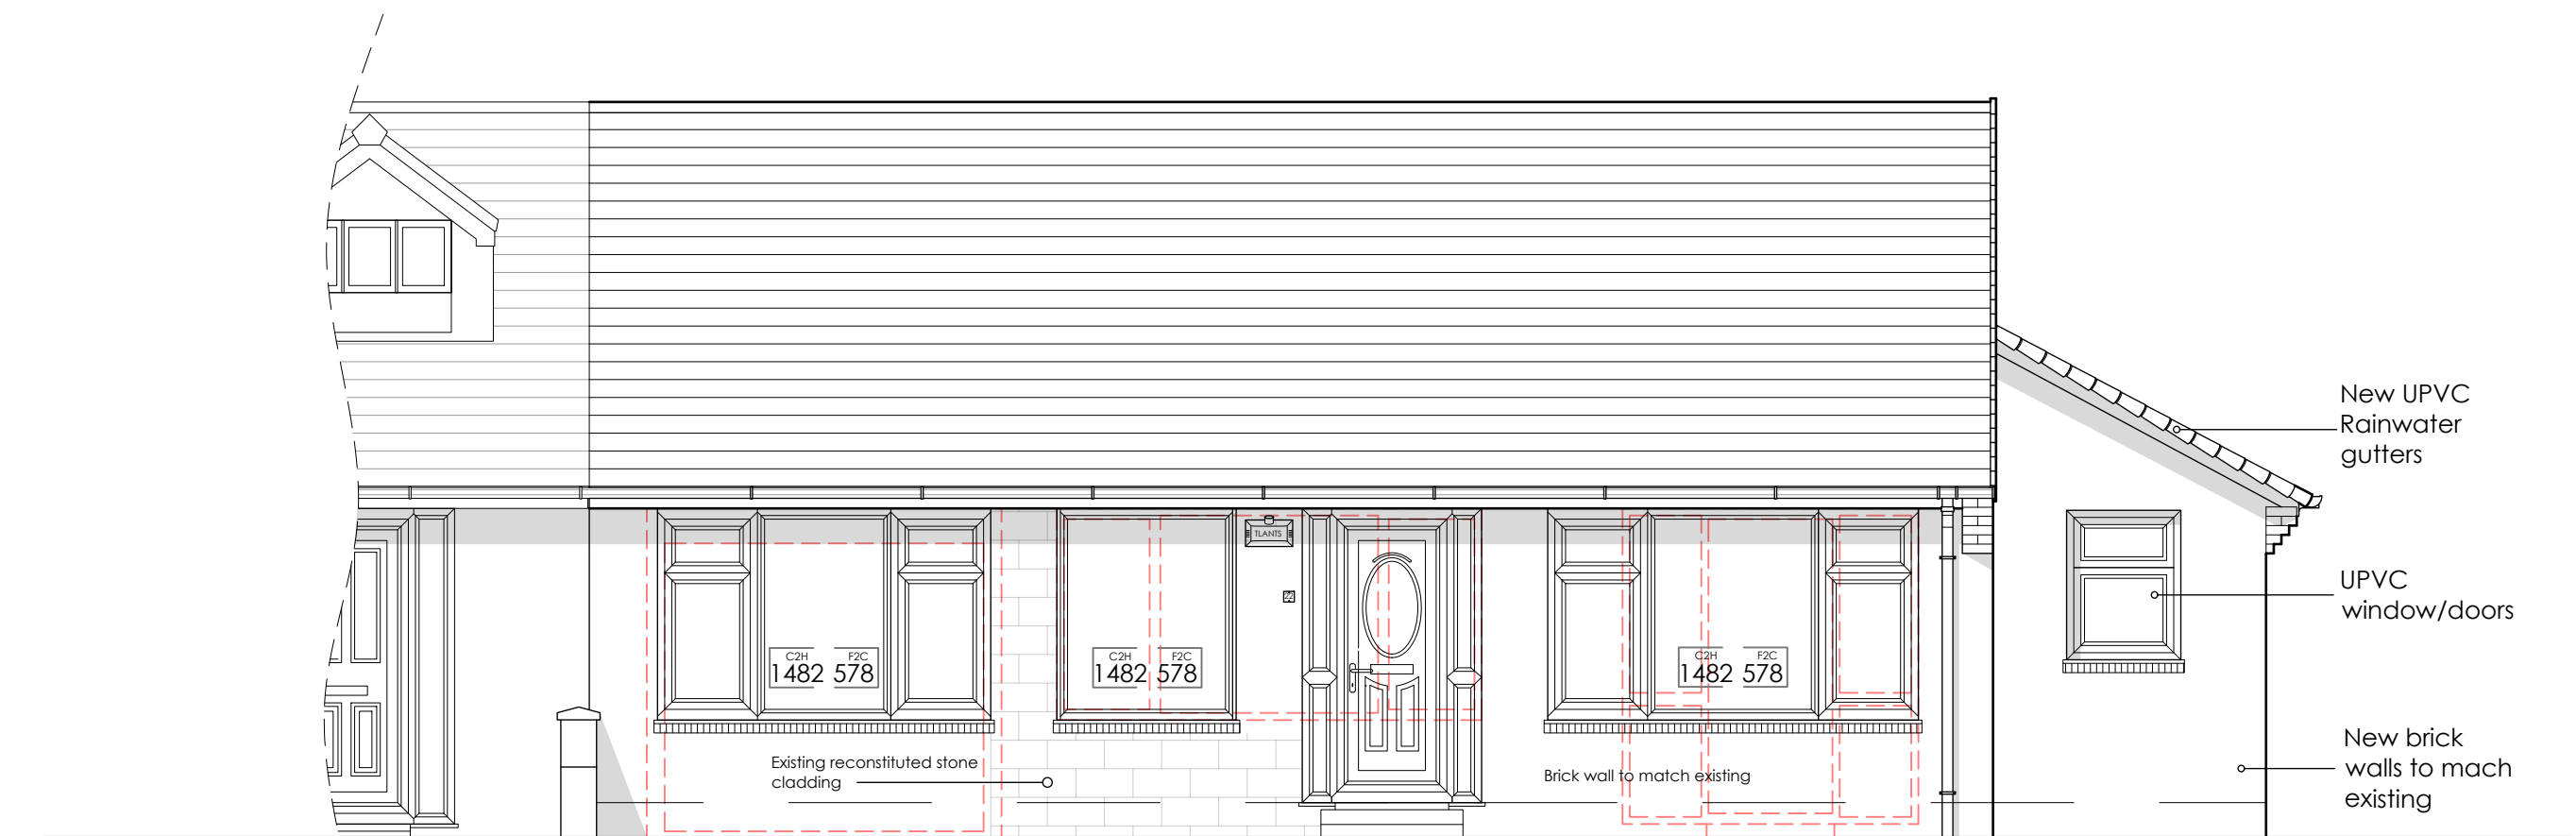

REVISIONS:
Rev B - Client Amendment - 15/06/26 - CA
Rev A - Client Amendment - 11/06/26 - CA

Client
Mr and Mrs Horrocks

Job Title
Proposed extension and associated internal alterations at 22 Sandringham Drive Greenmount Bury BL8 4DJ

Drawing Title
Proposed Plans and Elevations Option 1

Scale
1:50 @ A1

Date
MAY 26

Drawn
CA

spa
SUNDERLAND PEACOCK ARCHITECTS

SUNDERLAND PEACOCK & ASSOCIATES LTD.
HAZELMERE, PIMALICO ROAD, CLITHEROE
LANCASHIRE, BB7 2AG
T 01200 423178 F 01200 427328
E info@sunderlandpeacock.com
www.sunderlandpeacock.com

7429 -P01 B