
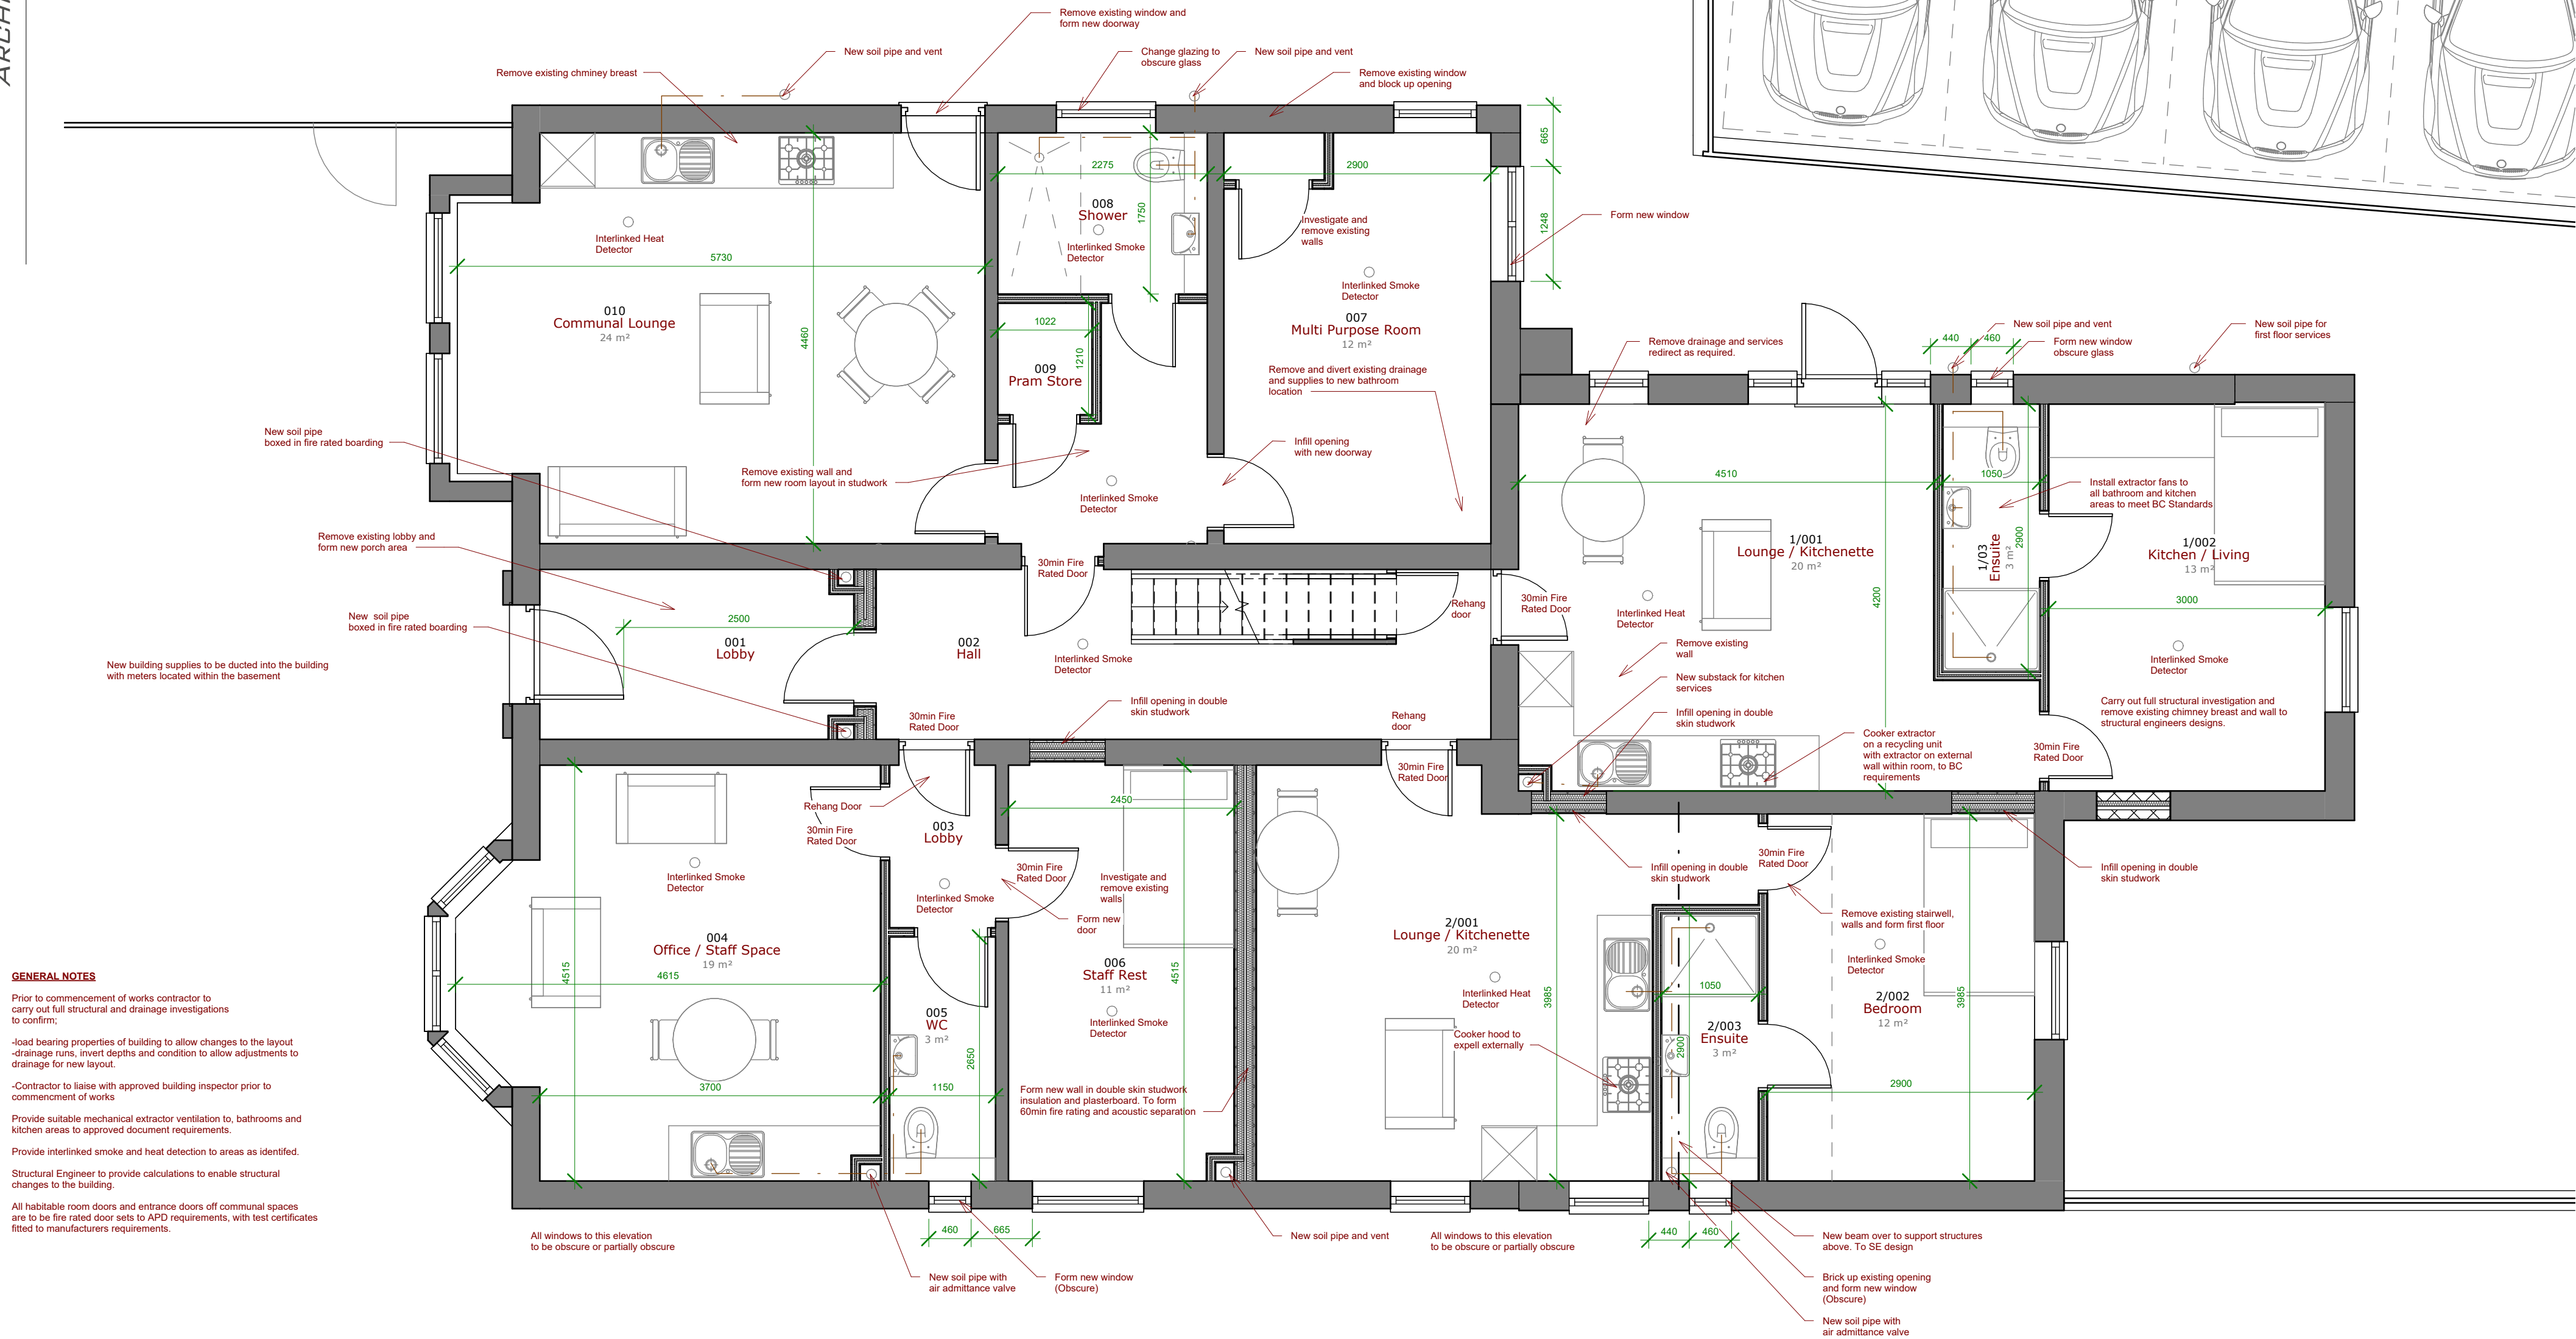


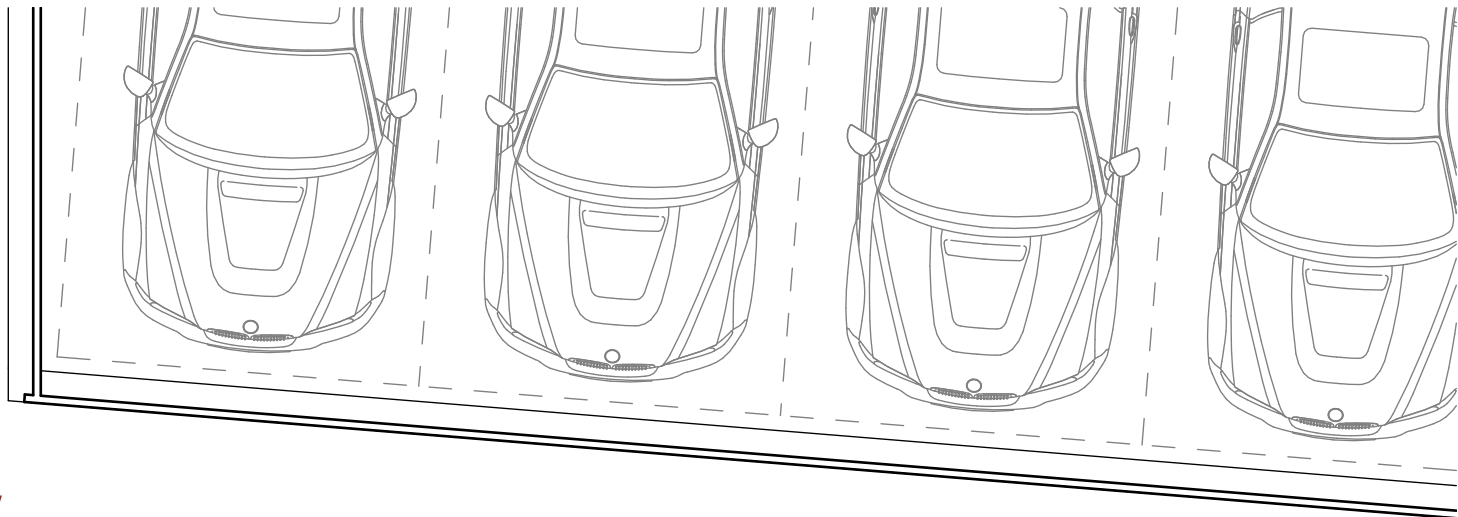

GENERAL NOTES

- Prior to commencement of works contractor to carry out full structural and drainage investigations to confirm;
- load bearing properties of building to allow changes to the layout -drainage runs, invert depths and condition to allow adjustments to drainage for new layout.
- Contractor to liaise with approved building inspector prior to commencement of works
- Provide suitable mechanical extractor ventilation to, bathrooms and kitchen areas to approved document requirements.
- Provide interlinked smoke and heat detection to areas as identified.
- Structural Engineer to provide calculations to enable structural changes to the building.
- All habitable room doors and entrance doors off communal spaces are to be fire rated door sets to APD requirements, with test certificates fitted to manufacturers requirements.

CLIENT
CALICO

PROJECT NUMBER DRAWING SCALE:
20711 1 : 50 @ A2

DRAWING NUMBER / TITLE
104 PROPOSED GROUND FLOOR

PROJECT
125 WALMERSLEY ROAD, BURY

18/07/23 REV B4 - APPLICATION PACKAGE

RIBA 
Chartered Practice

WEBSITE: WWW.SHWILKINSON.CO.UK ADDRESS: **6 DALE LEE, WESTHOUGHTON, BOLTON, BL5 3YE**

EMAIL: SCOTT@SHWILKINSON.CO.UK

TEL: **01942 538 533**

MOB: **07809 373 066**

NOTES: DO NOT SCALE, USE FIGURED DIMENSIONS ONLY. ALL DIMENSIONS TO BE VERIFIED ON SITE, PRIOR TO THE COMMENCEMENT OF ANY WORK OR THE PRODUCTION OF ANY SHOP DRAWING. ALL DISCREPANCIES TO BE REPORTED TO THE ARCHITECT. © COPYRIGHT IN THIS DRAWING IS VESTED IN SHWILKINSON ARCHITECTS LIMITED.