
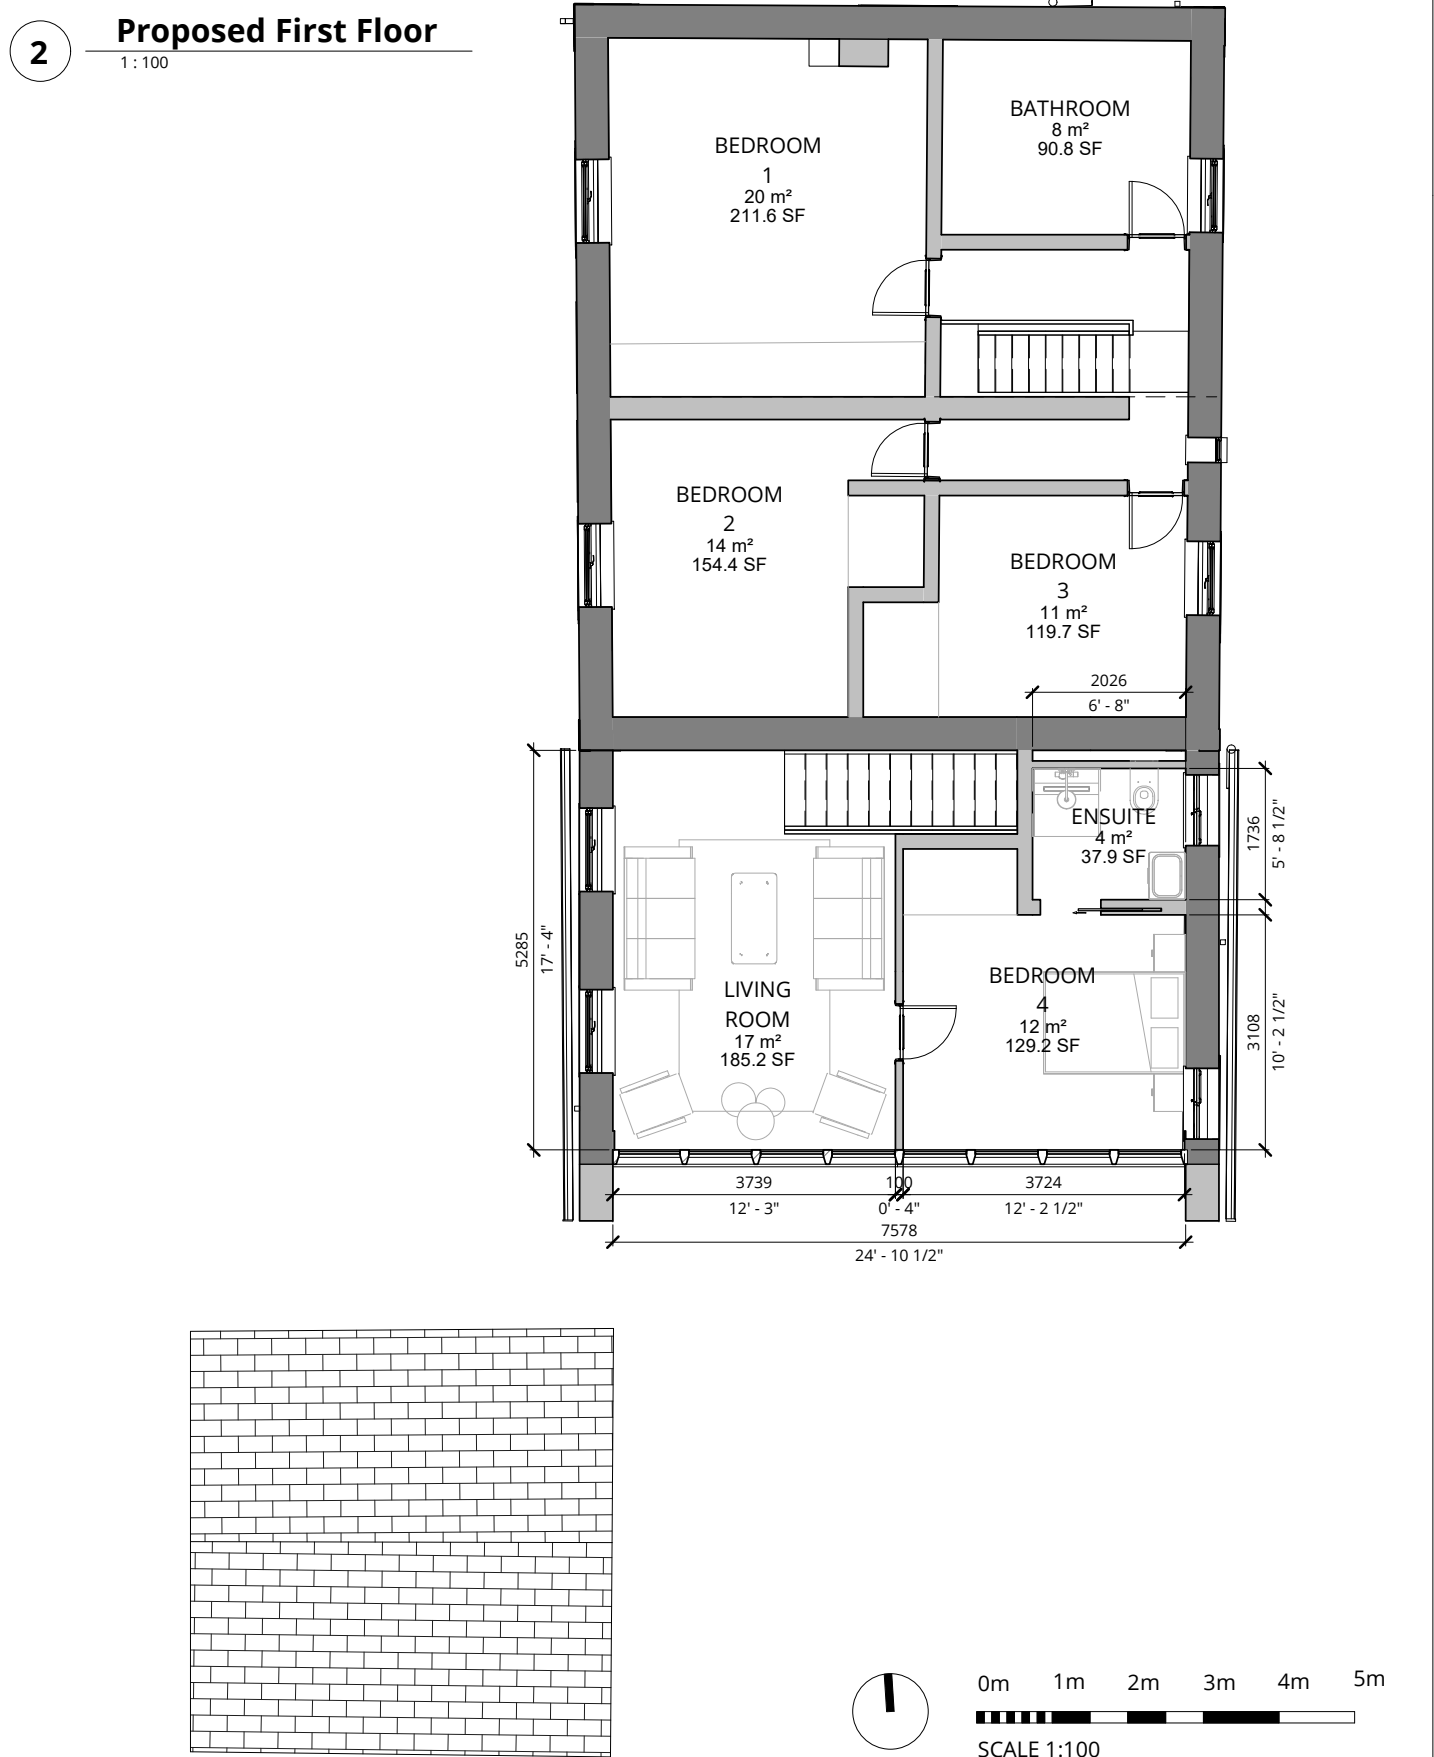


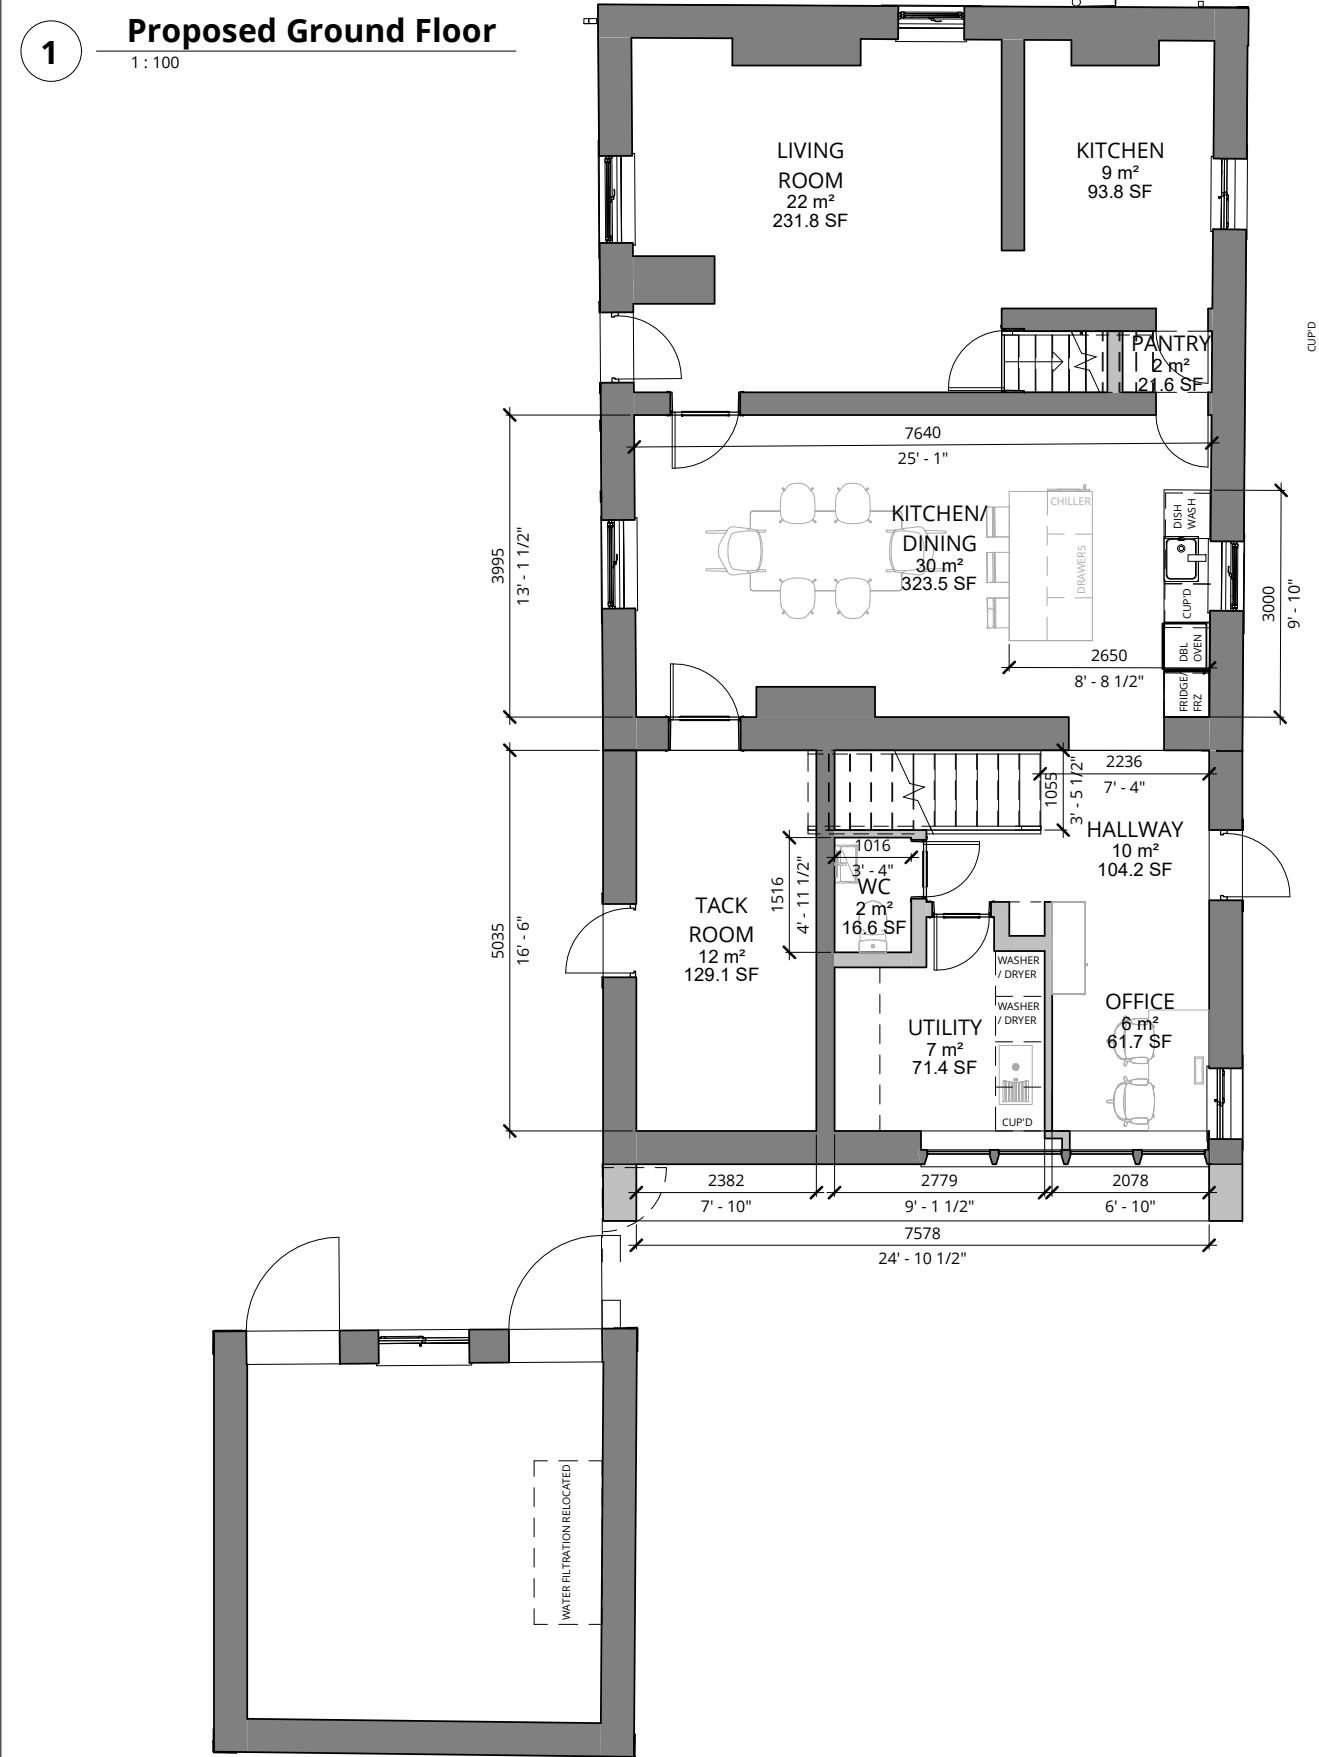

RALA SHALL HAVE NO RESPONSIBILITY FOR ANY USE MADE OF THIS DOCUMENT OTHER THAN FOR THAT WHICH IT WAS PREPARED AND ISSUED. ALL DIMENSIONS SHOULD BE CHECKED ON SITE. DO NOT SCALE FROM THIS DRAWING	P00	First Issue	RB	RB	18/02/22		CLIENT	11 Hackford Close, Brandlesholme, Bury, Greater Manchester, BL8 1XP United Kingdom T +44 [0]7564 361 972		PROJECT TITLE Dry Gap Farm, Bury Old Road			
	P01	Pre Planning Comments	RB	RB	30/04/22					RDP JOB NUMBER P0014		ISO 27001 CLASSIFICATION Planning	
										DRAWING TITLE Proposed Plans		SCALE @ A3 1 : 100	DATE FIRST ISSUED 15/02/22
DRAWING No. DGF-RALA-ZZ-XX-DR-A-(PL)-0003						REVISION P01							
ANY DRAWING ERRORS OR DIVERGENCIES SHOULD BE BROUGHT TO THE ATTENTION OF RALA AT THE ADDRESS SHOWN BELOW.													
DRAWINGS SHALL BE READ IN CONJUNCTION WITH THE FOLLOWING BEFORE WORK COMMENCES: - THE CDM DESIGN ISSUES REGISTER - THE RALA RISK SERIES OF DRAWINGS - THE PROJECT CDM RISK REGISTER													
NOTES													