




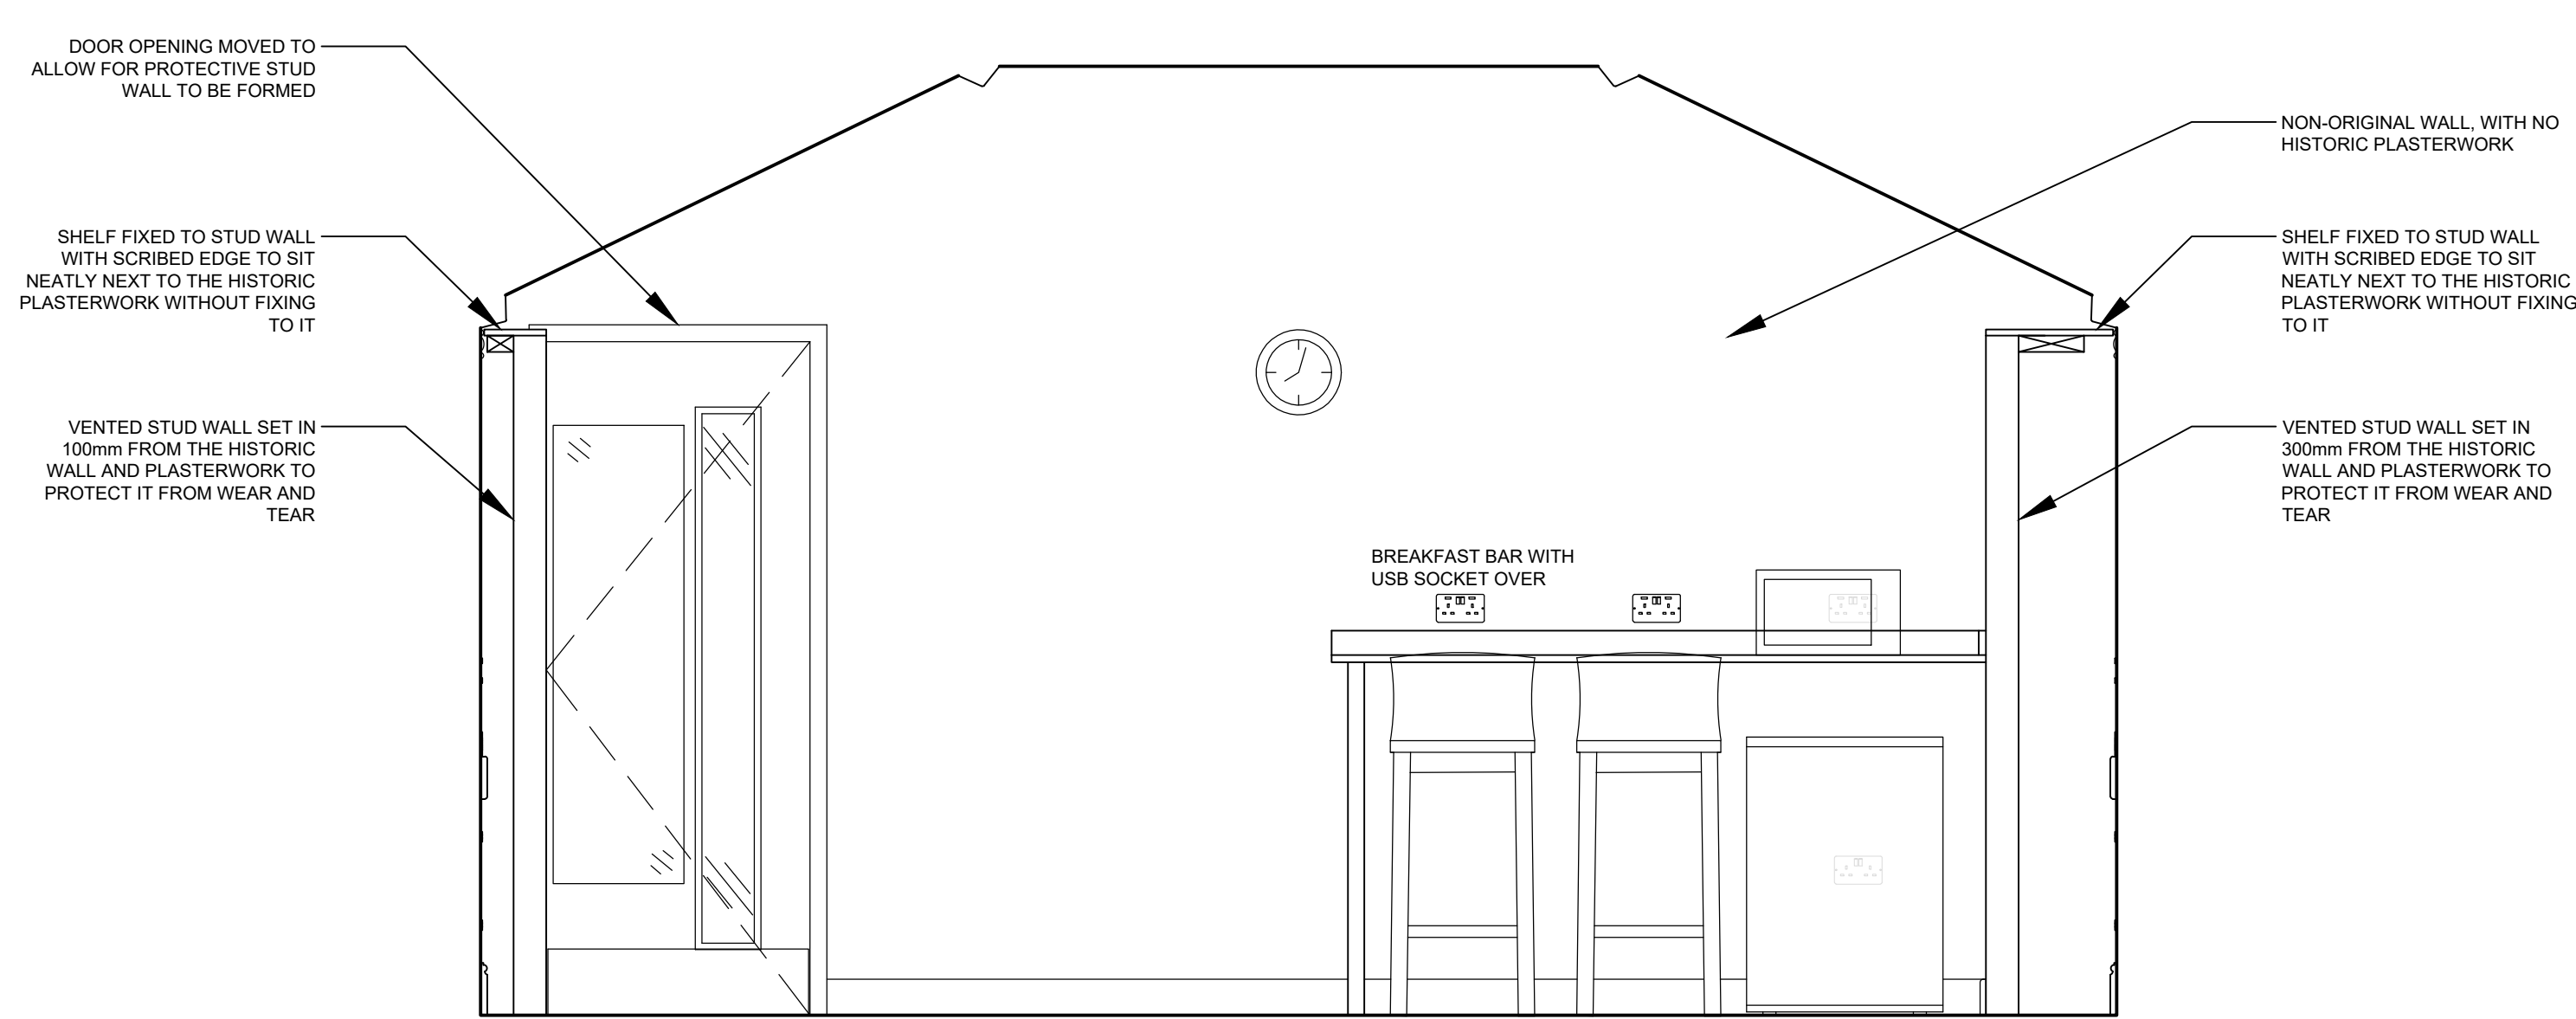


SECTION A-A
Scale 1:20

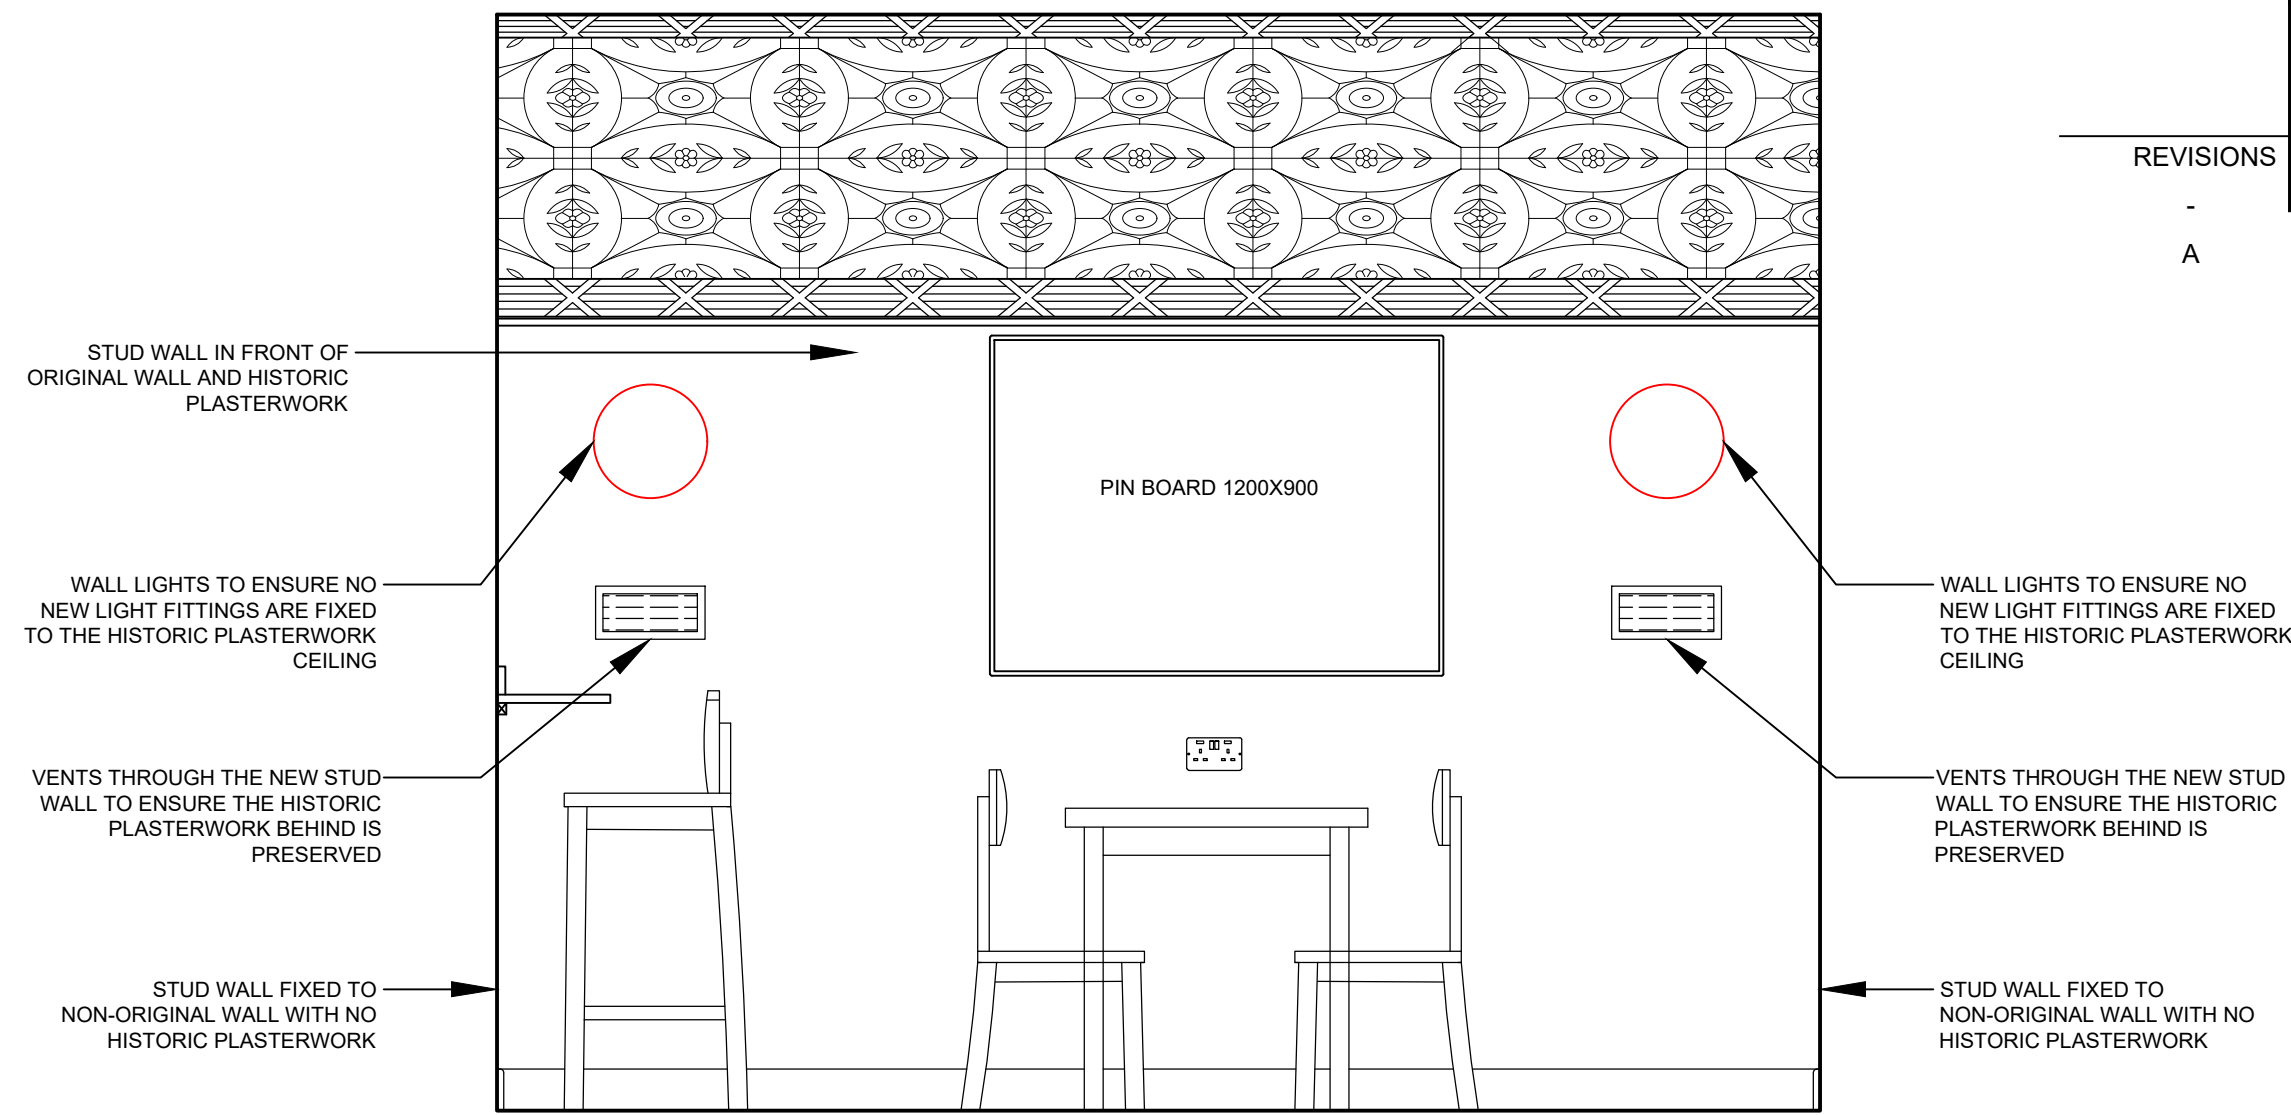


ELEVATION B
Scale 1:20

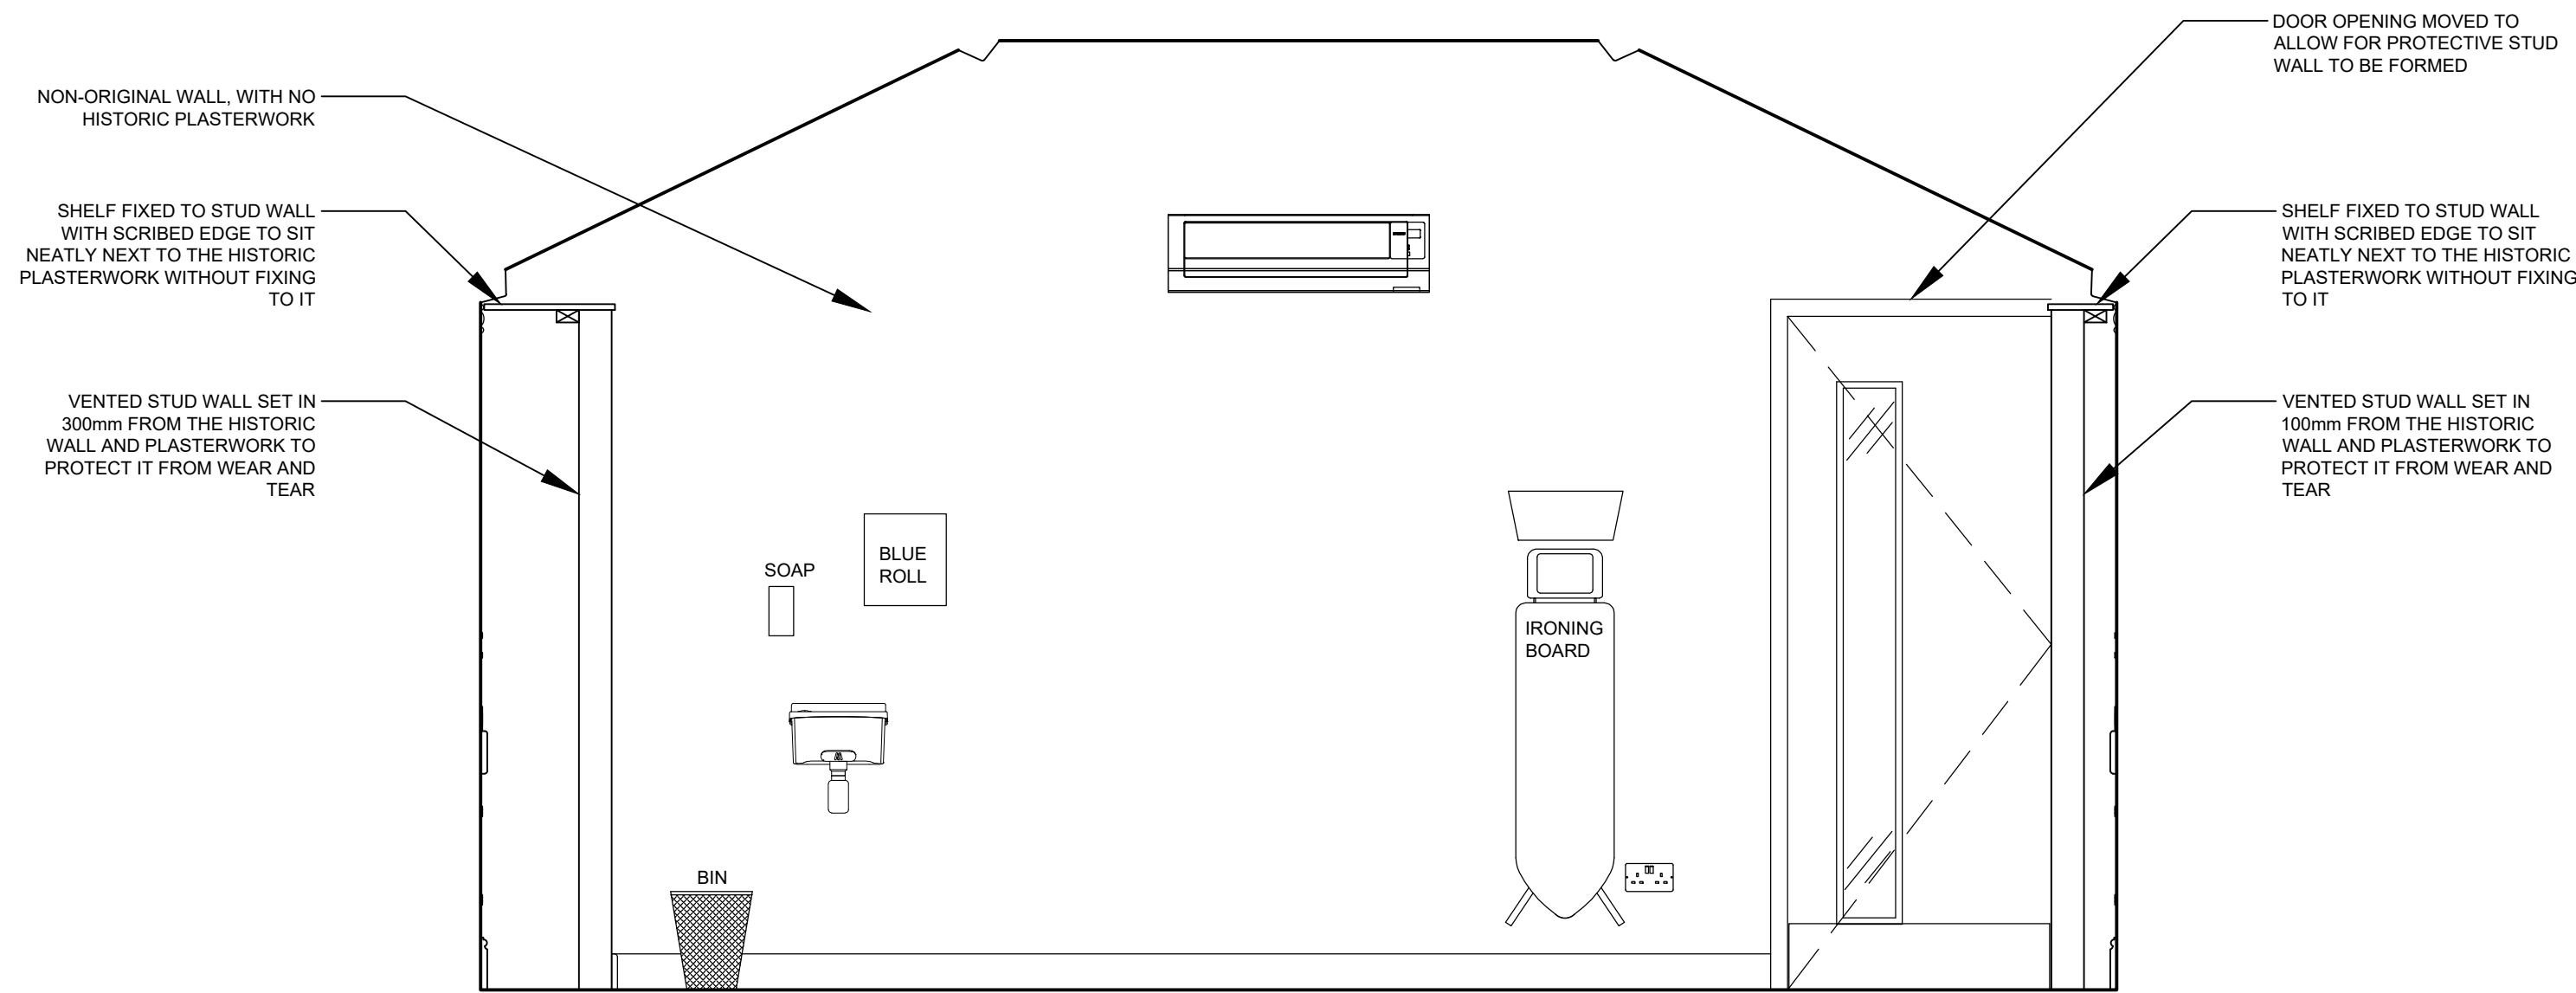

SECTION C-C
Scale 1:20

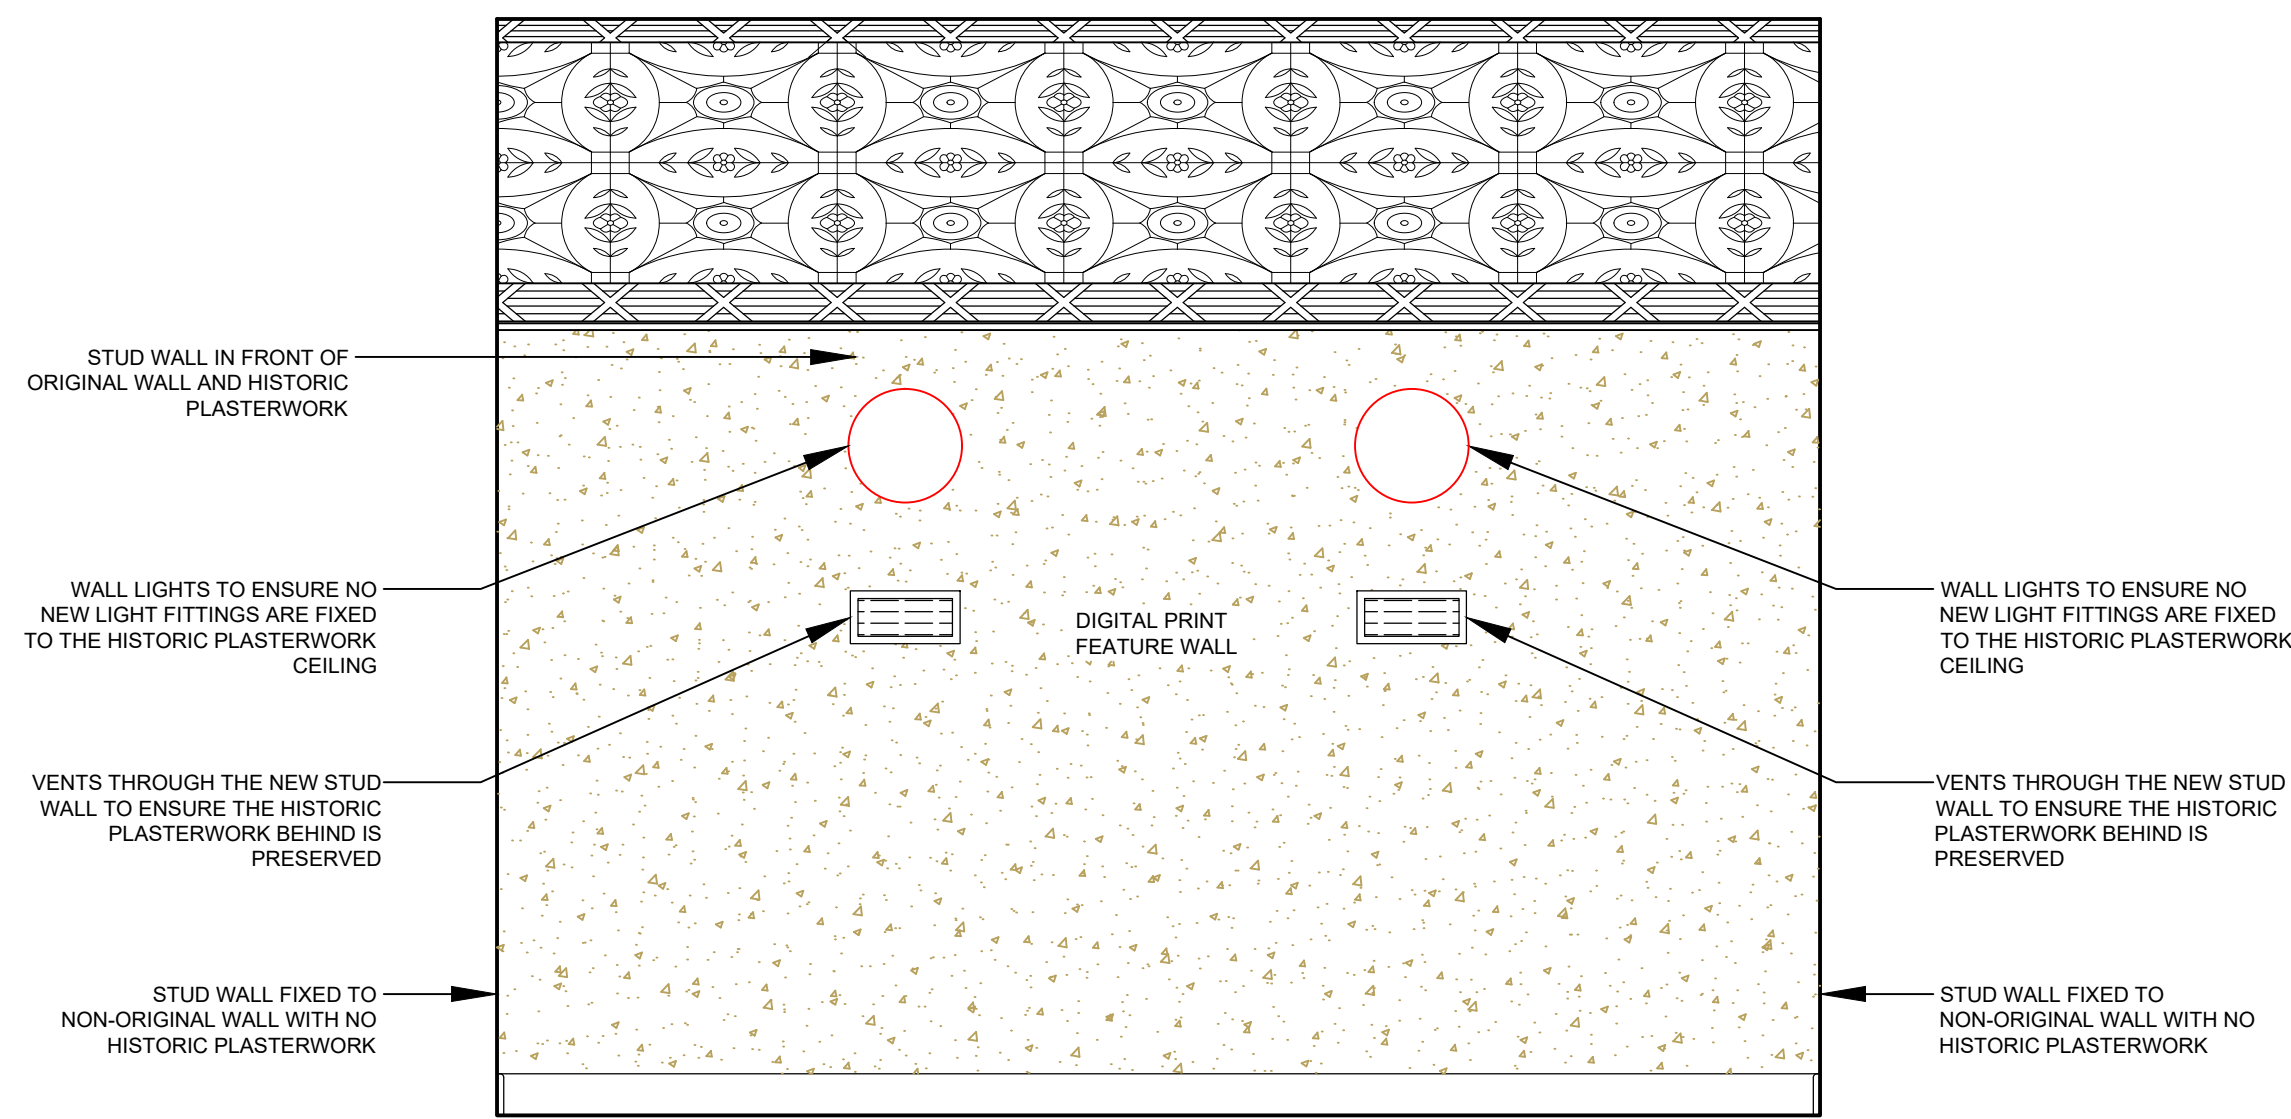


ELEVATION D
Scale 1:20

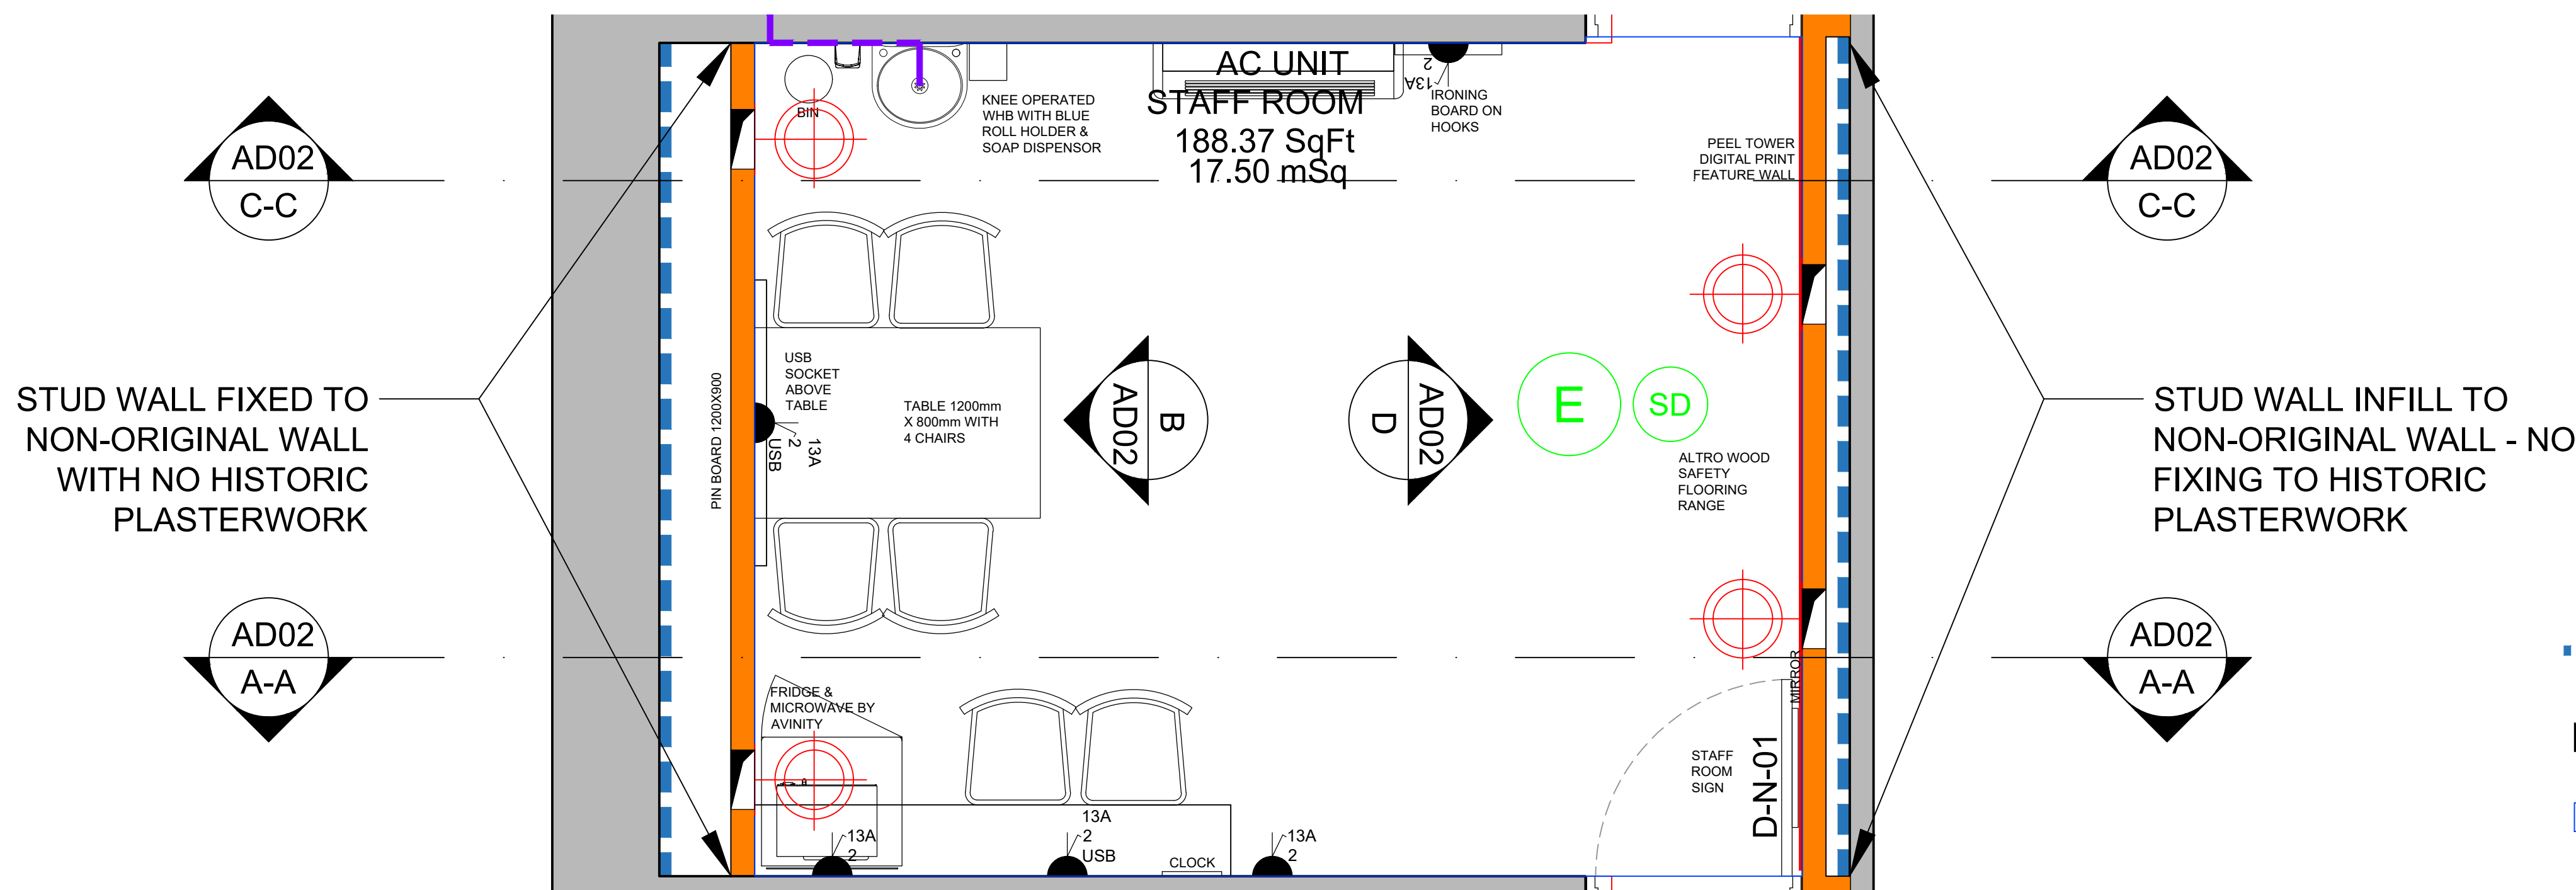

PROPOSED STAFF ROOM PLAN
Scale 1:20

FOR PLANNING

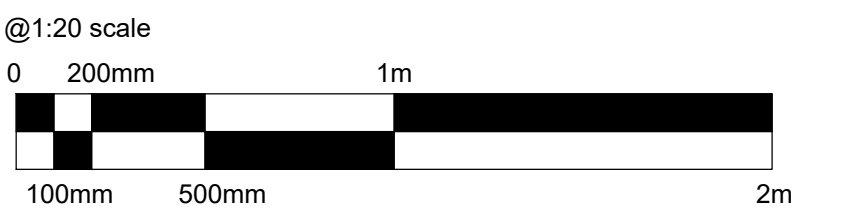

HARRISON INCE
ARCHITECTS INTERIOR DESIGNERS

JD WETHERSPOON PLC

THE ART PICTURE HOUSE,
36 HAYMARKET ST, BURY, BL9 0AY

PROPOSED STAFF ROOM DETAIL

DATE MAY 2024 SCALE 1:20 @ A1

JOB NO. PN6264-07 DWG. NO. AD02-A

DRAWN CAD/CG CHECKED

2-4 LITTLE PETER STREET
KNOTT MILL
MANCHESTER
M15 4PS
TEL: 0161 236 3650
EMAIL: enquiries@harrison-ince.co.uk