




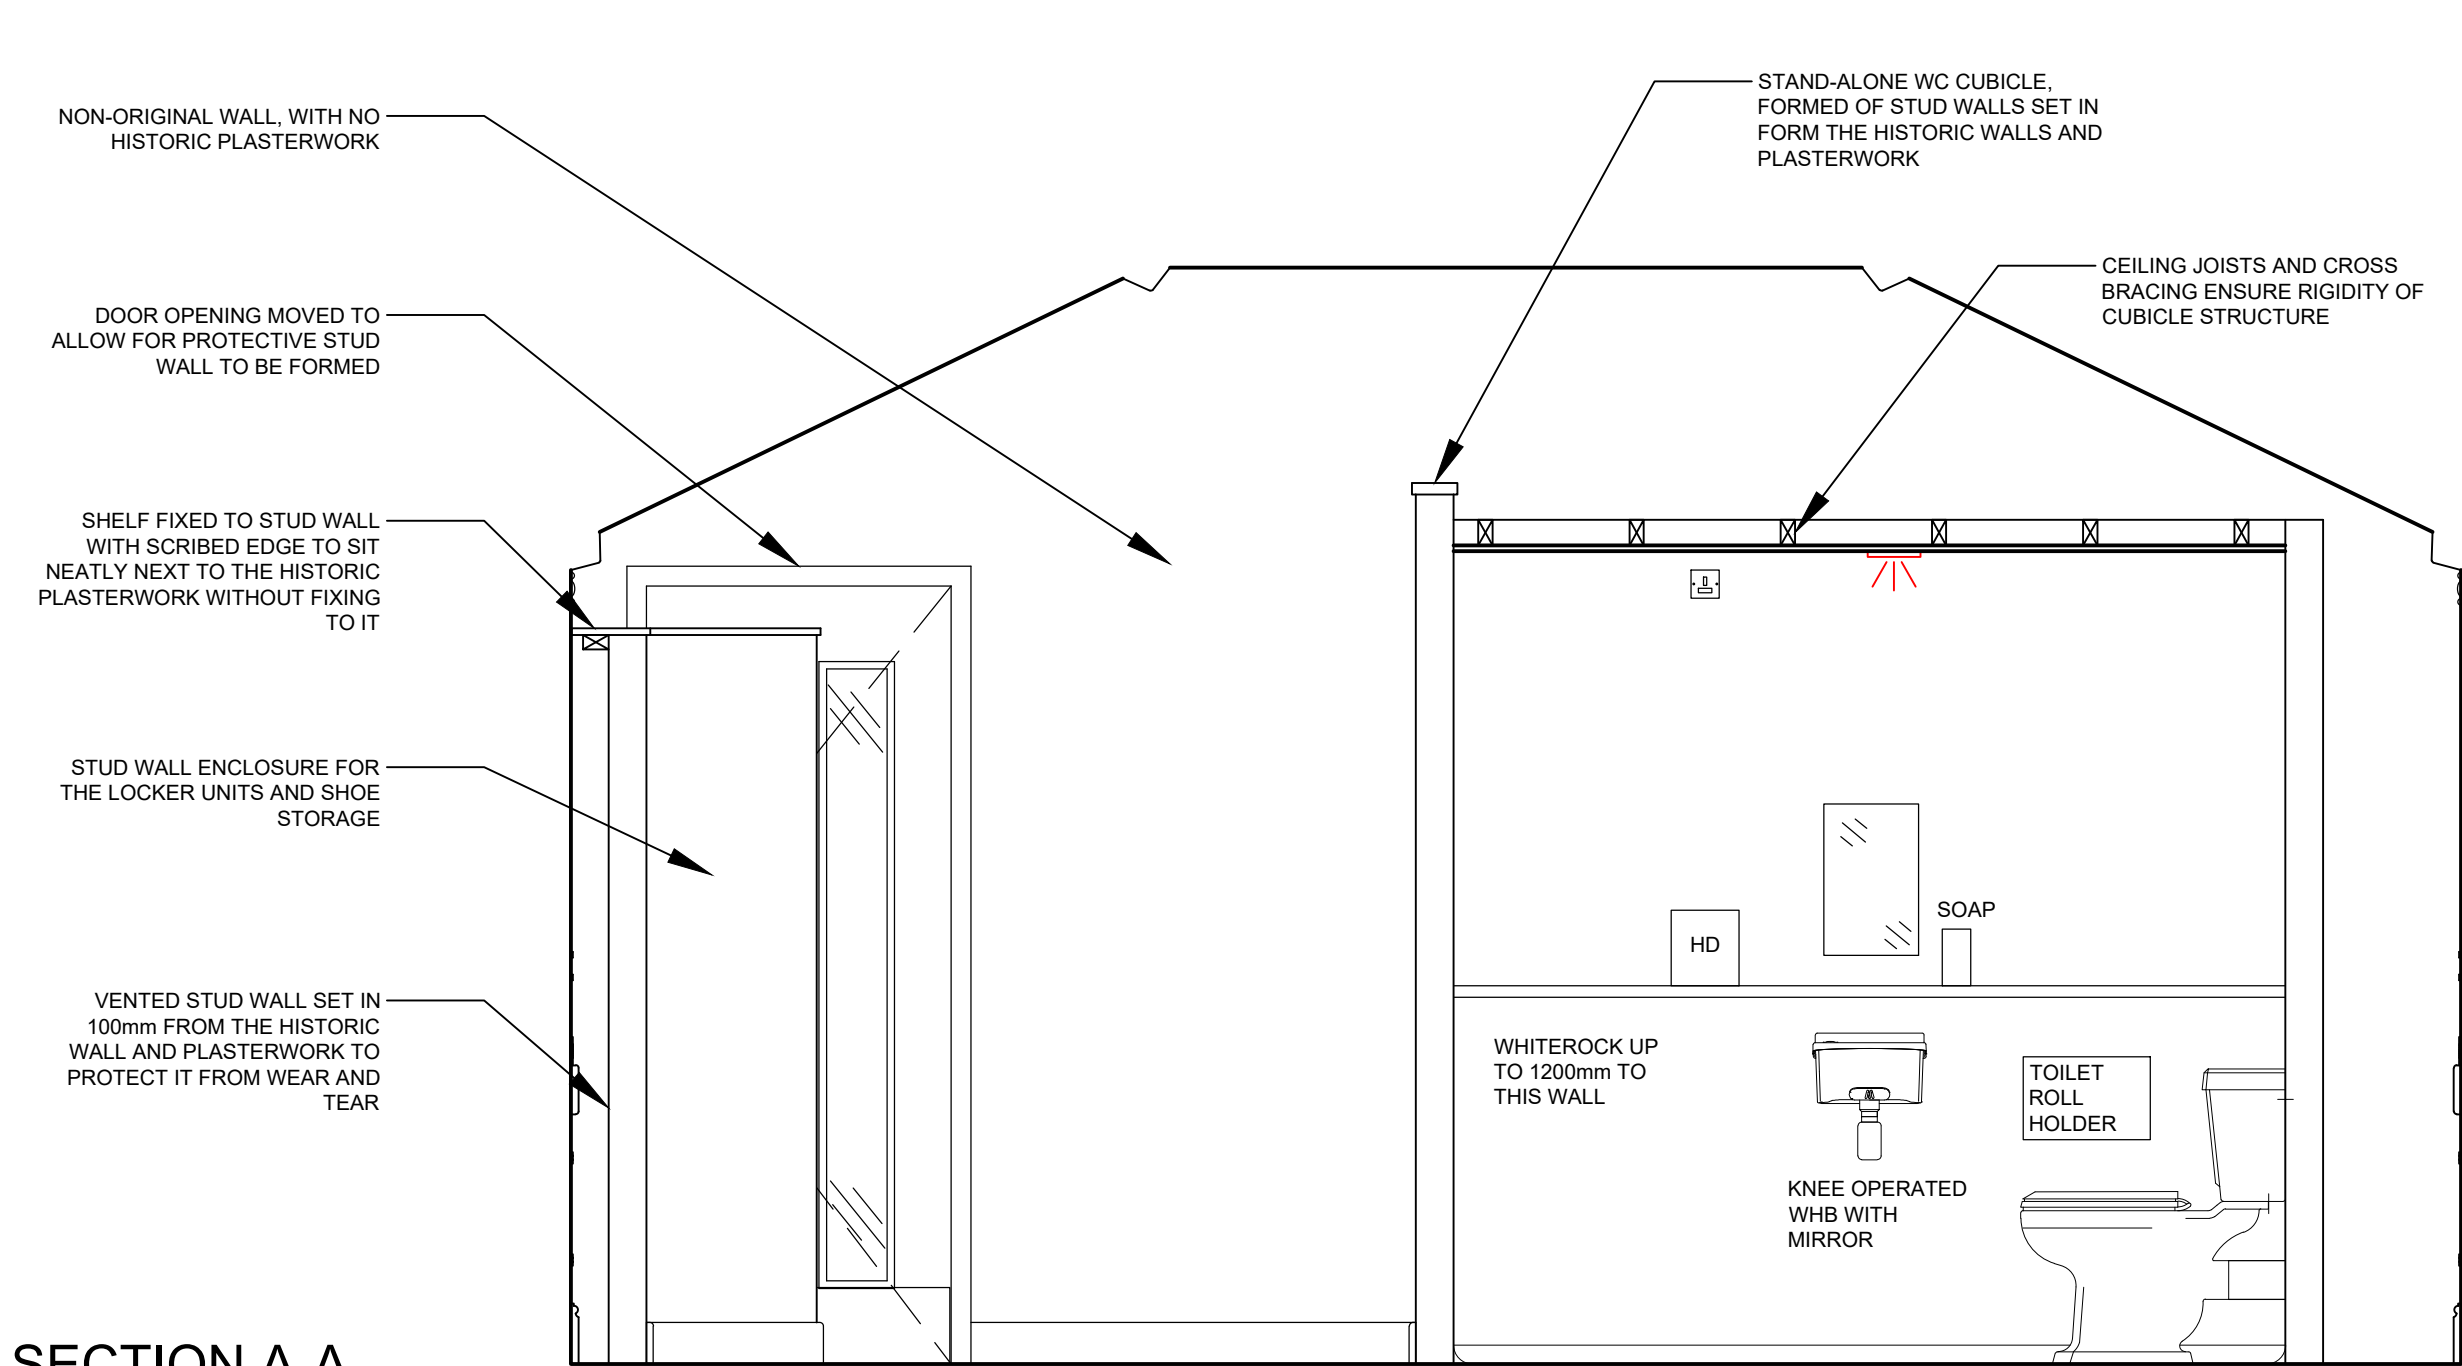

SECTION A-A
Scale 1:20

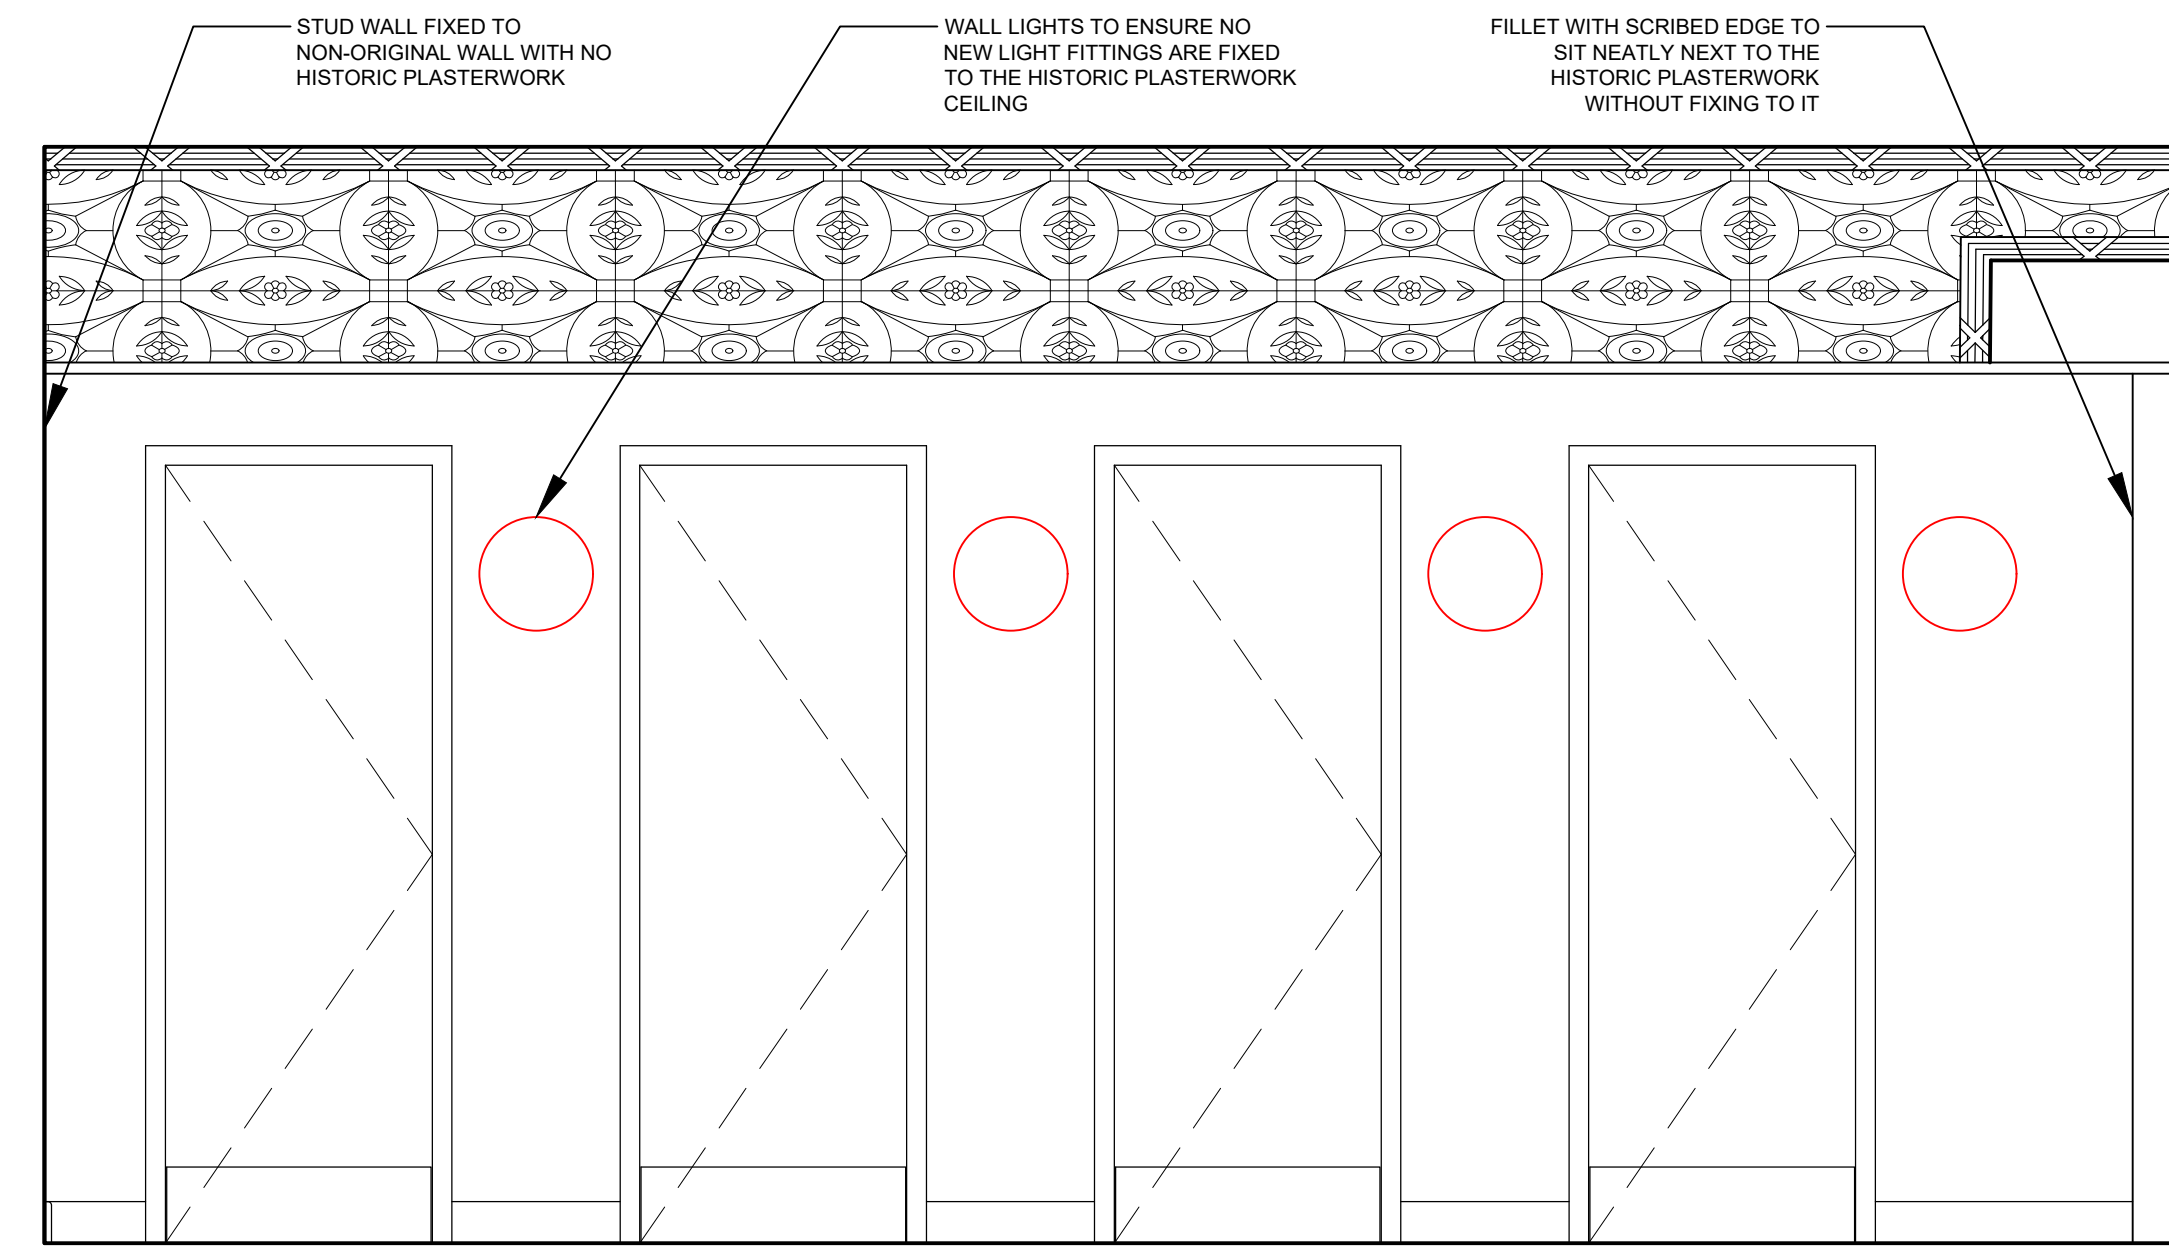


ELEVATION B
Scale 1:20

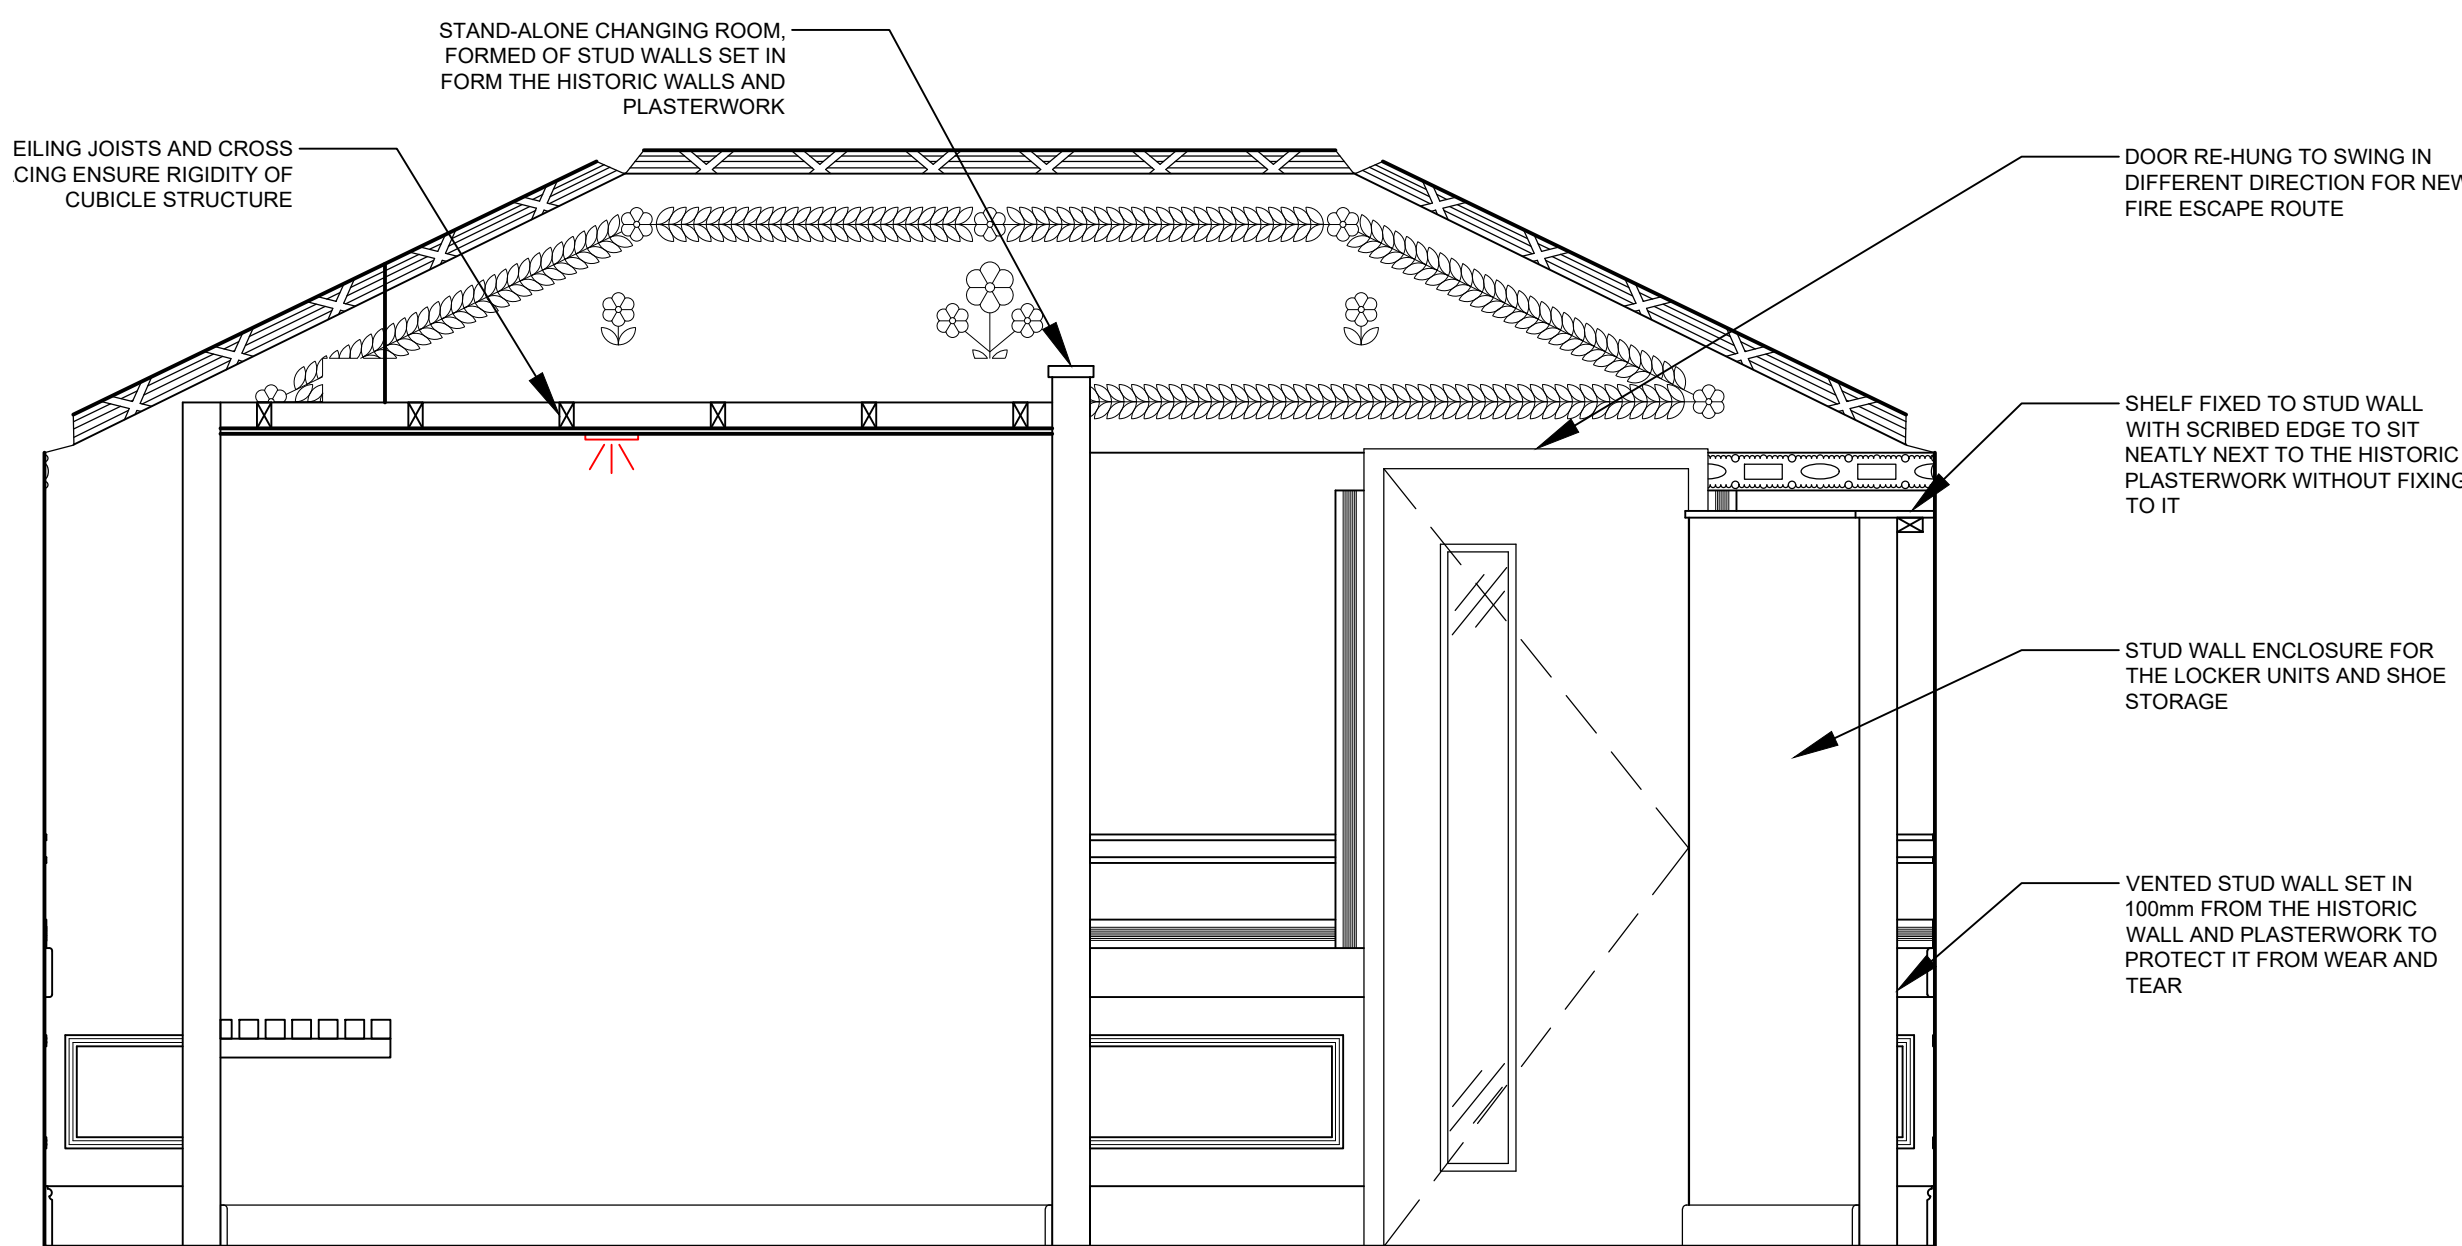


SECTION C-C
Scale 1:20



- WALLS WITH HISTORIC PLASTERWORK
- VENTS THROUGH NEW STUD WALLS
- AREAS REQUIRING NEW FLOORING AND DECORATIONS

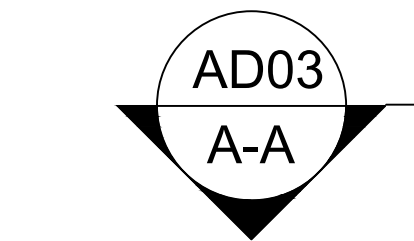

FILLET WITH A SCRIBED EDGE

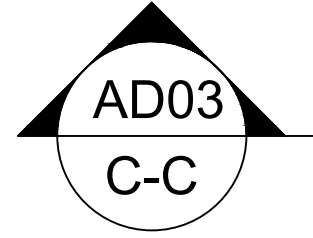

STUD WALL FIXED TO NON-ORIGINAL WALL WITH NO HISTORIC PLASTERWORK
PROPOSED STAFF ROOM PLAN
Scale 1:20

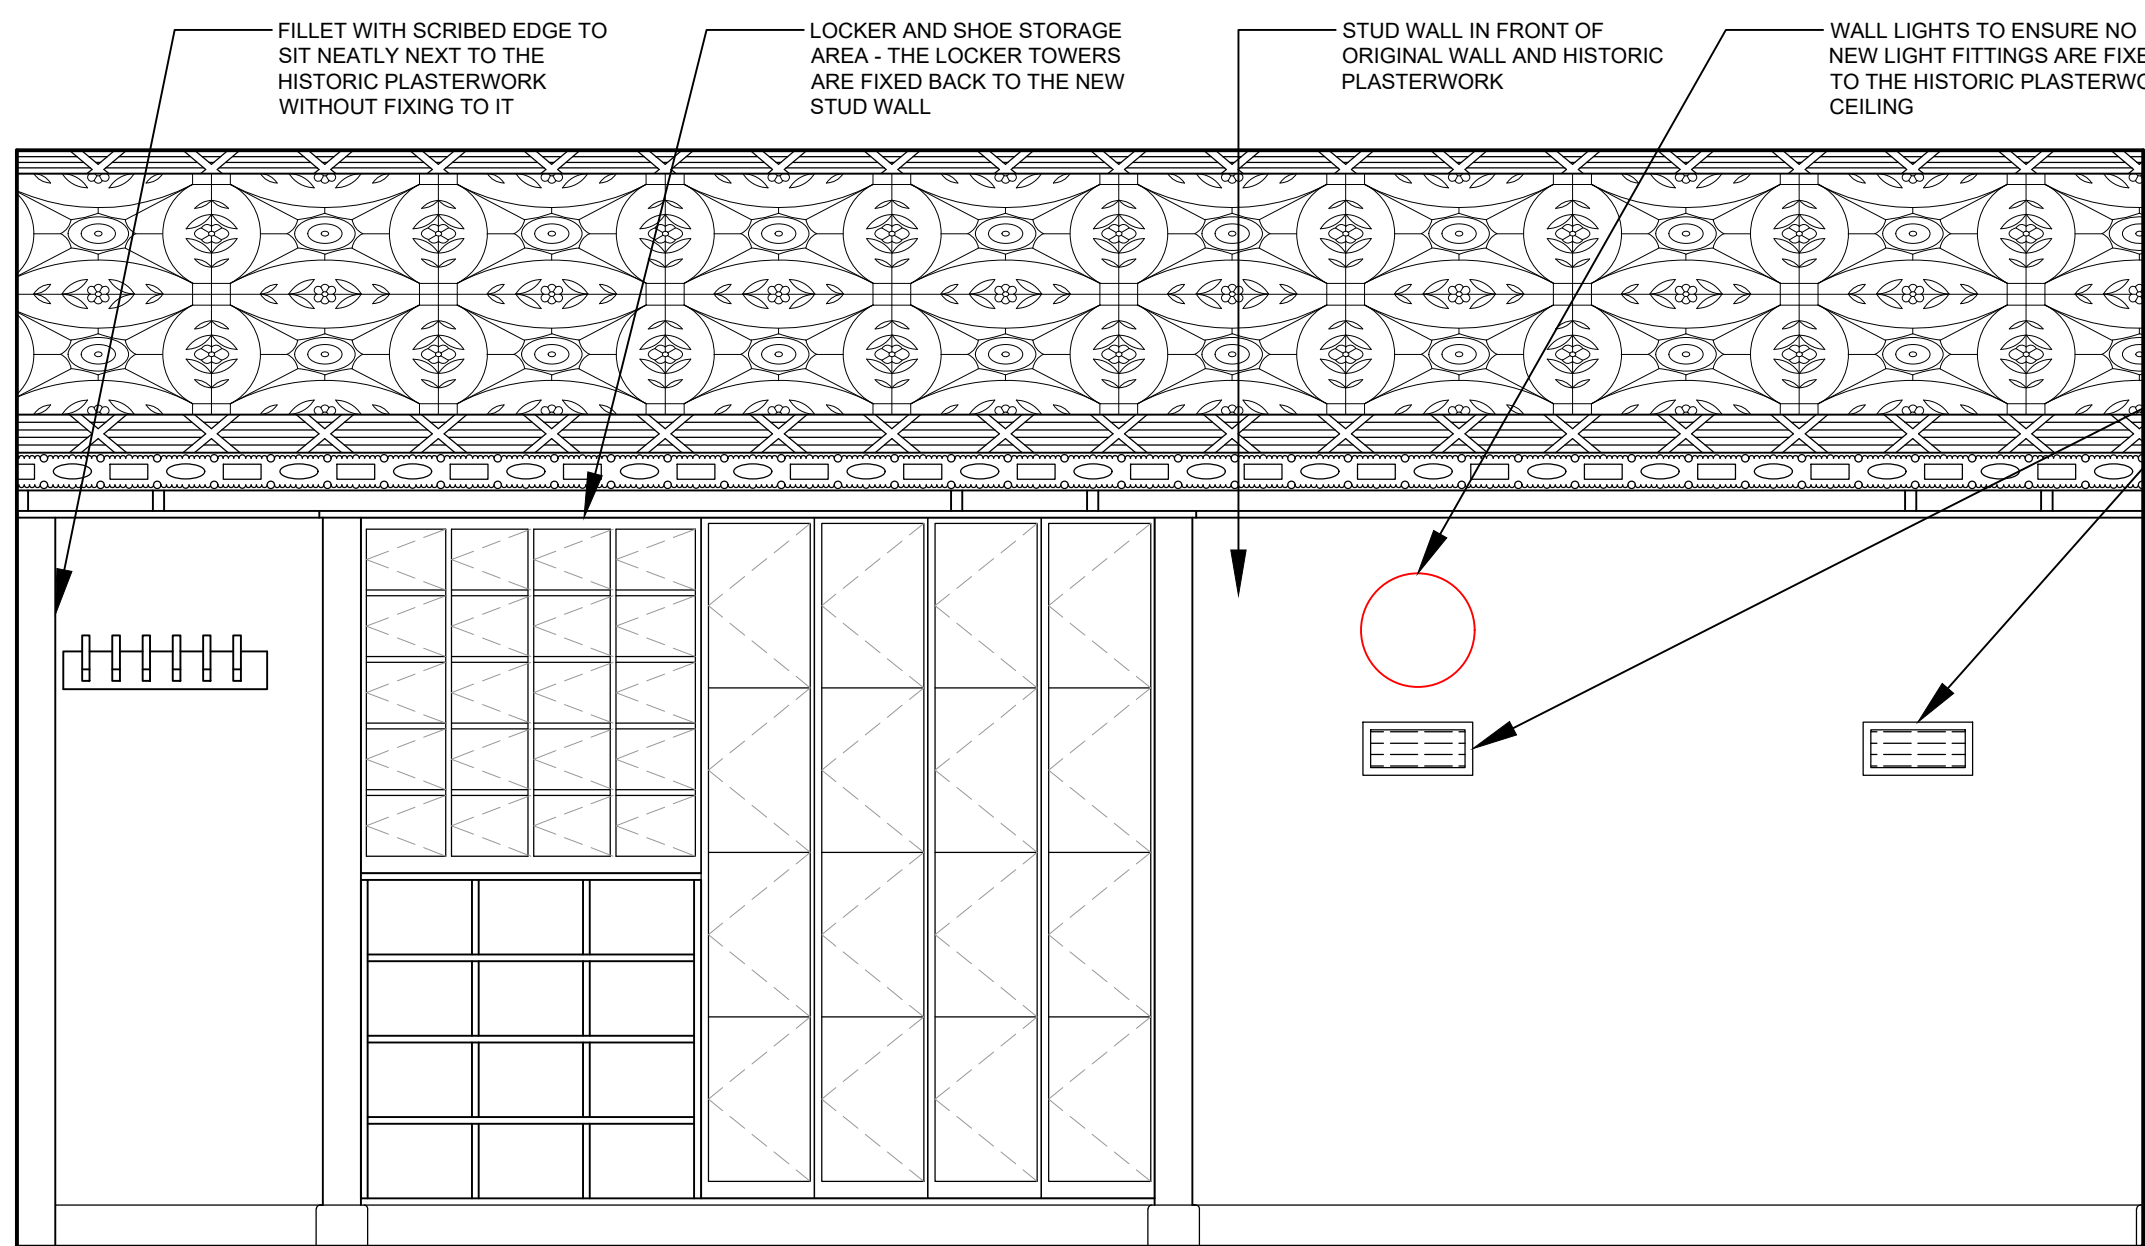
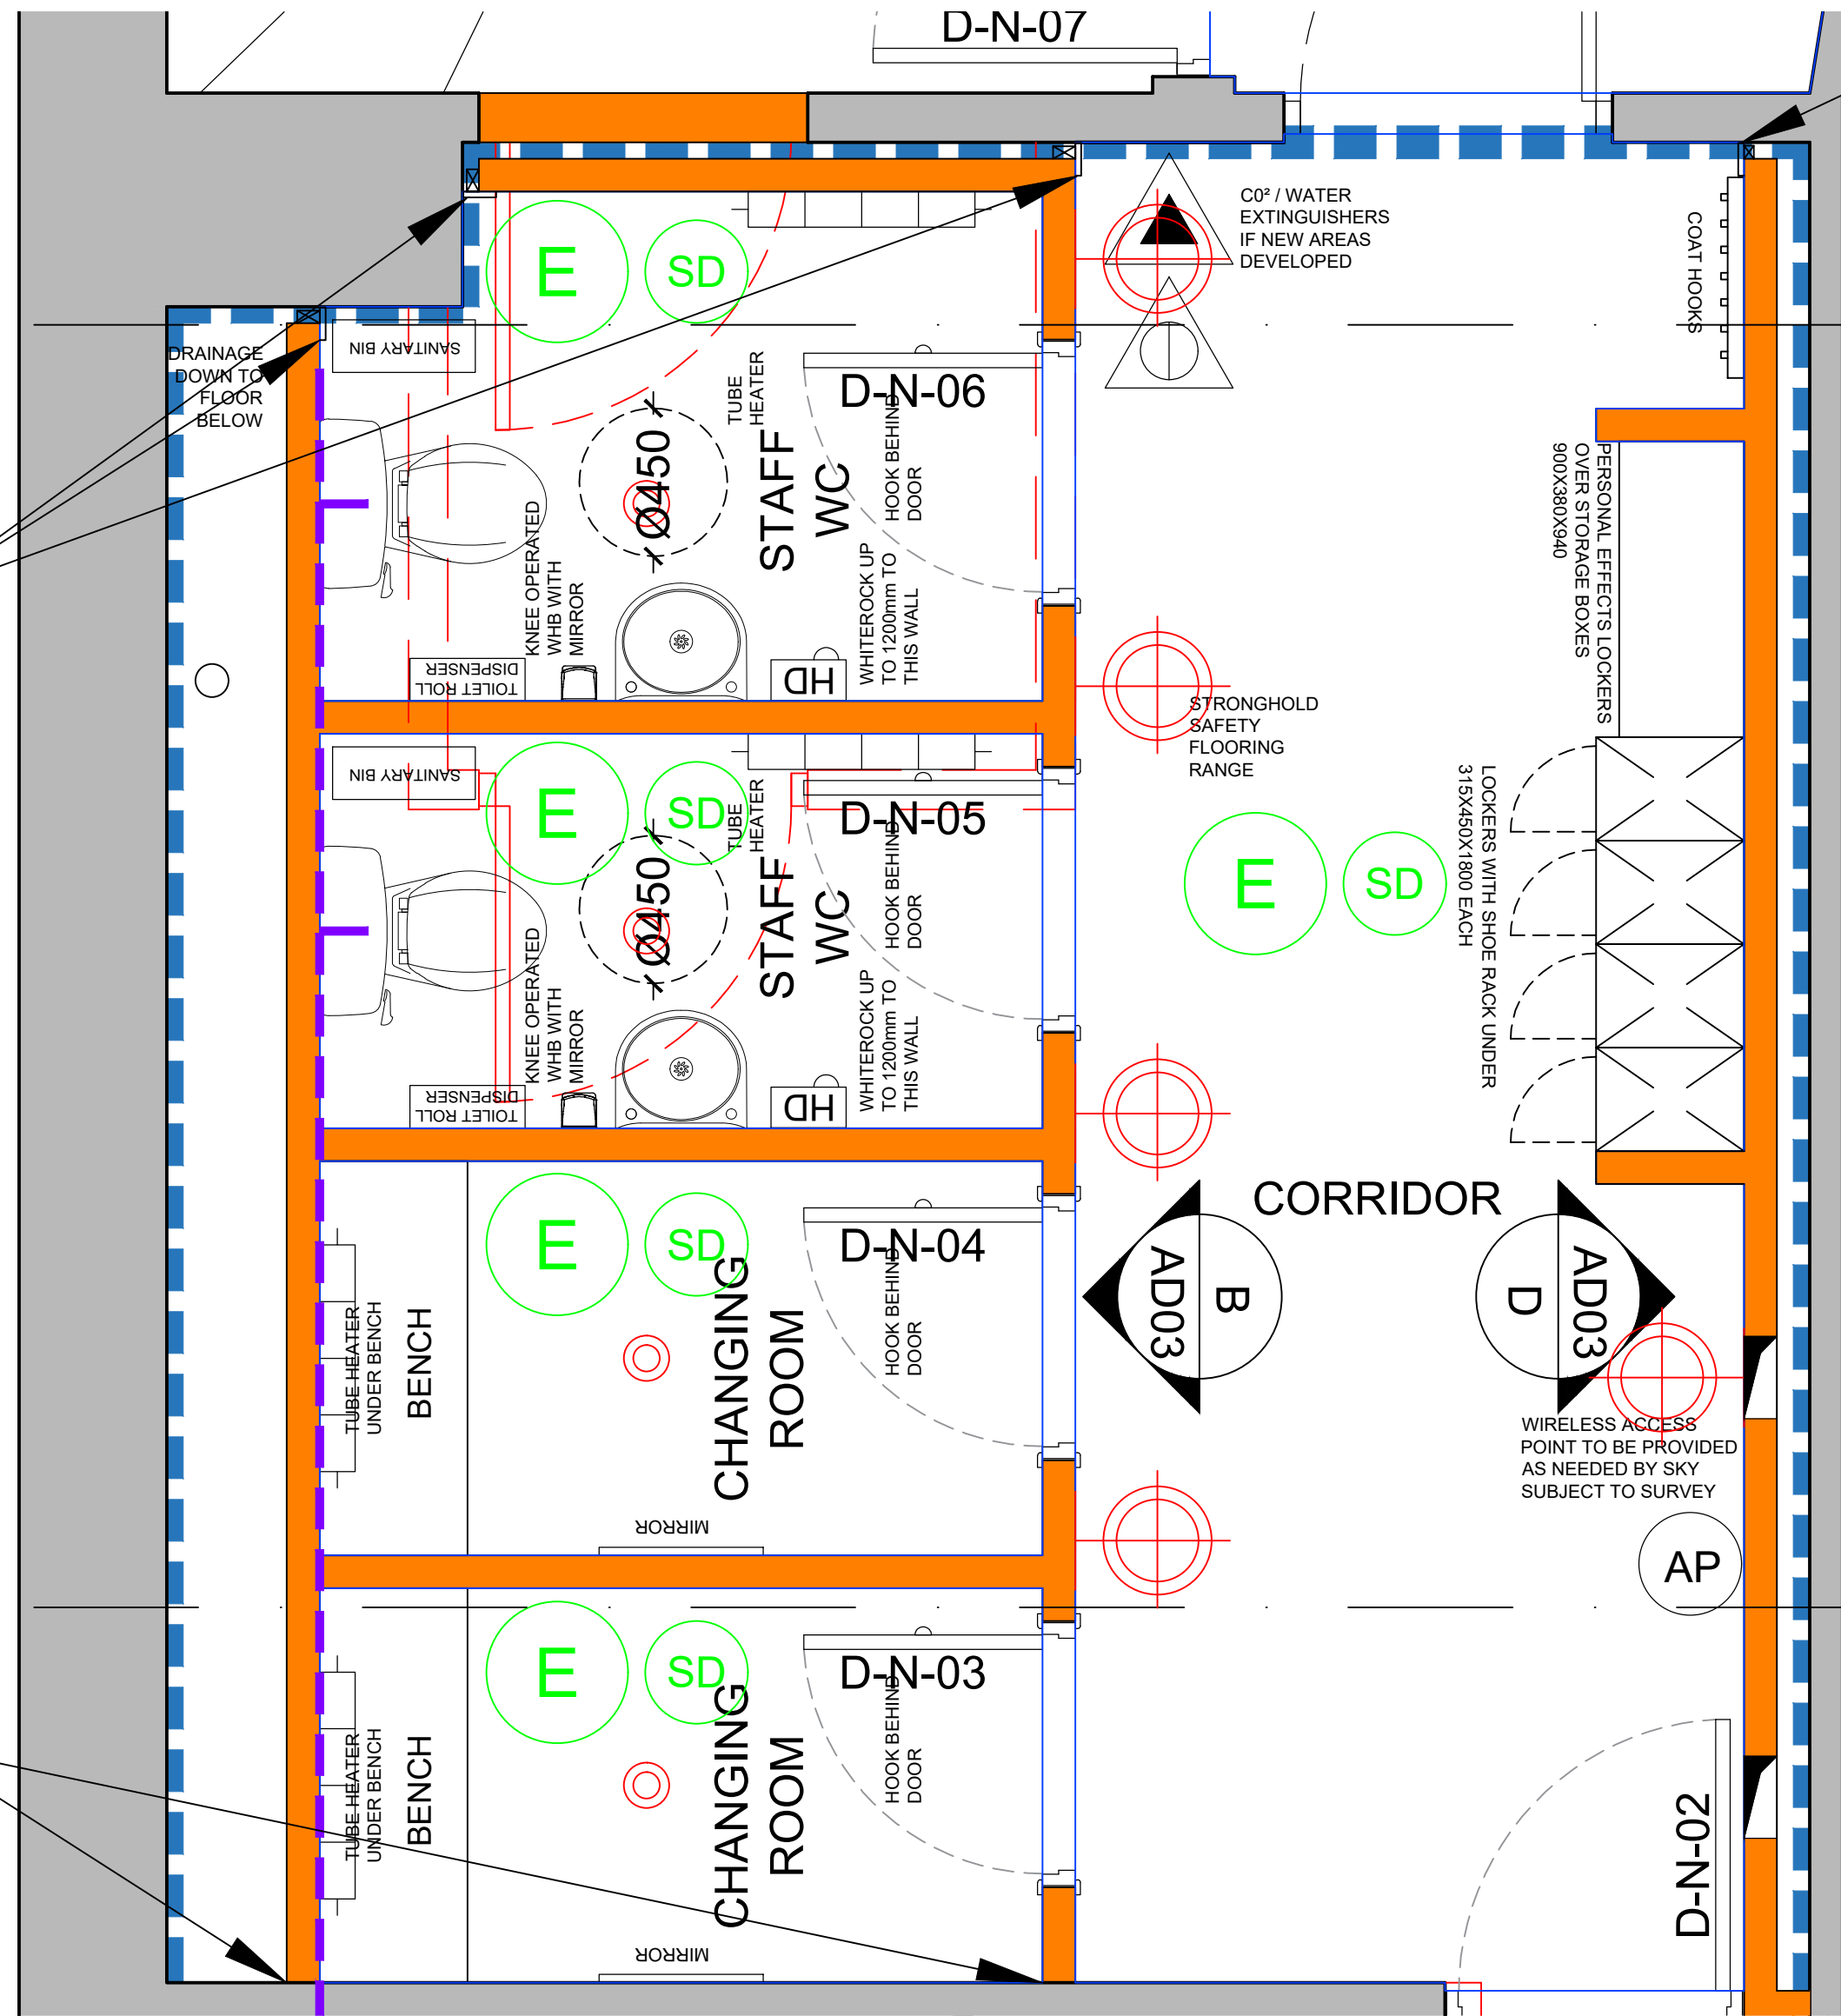


ELEVATION D
Scale 1:20

Do not scale from this drawing. All dimensions to be checked on site prior to manufacture and construction. This drawing is the property of Harrison Ince Holdings Limited and should not be reproduced without permission. All discrepancies to be brought to the attention of the architect immediately. This drawing is to be read in conjunction with the specification / bill of quantities and related drawings.

REVISIONS		
-	FIRST ISSUE	23.05.2024 CG
A	AMENDED FOLLOWING COMMENTS FROM THE THEATRES TRUST	31.05.2024 CG

FILLET WITH A SCRIBED EDGE

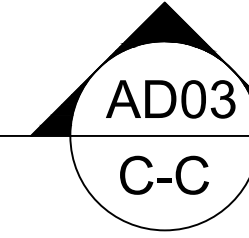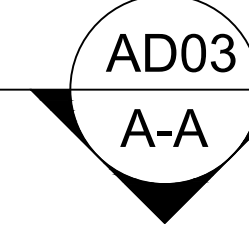

FOR PLANNING



HARRISON INCE	
ARCHITECTS INTERIOR DESIGNERS	
JD WETHERSPOON PLC	
THE ART PICTURE HOUSE, 36 HAYMARKET ST, BURY, BL9 0AY	
PROPOSED LOCKER ROOM DETAIL	
DATE	MAY 2024
SCALE	1:20 @ A1
JOB NO.	PN6264-07
DWG. NO.	AD03-A
DRAWN	CAD/CG
CHECKED	