


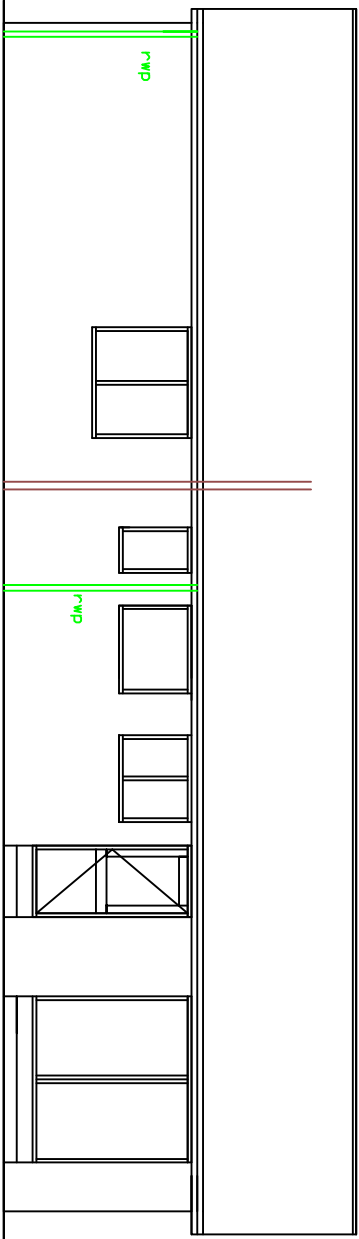


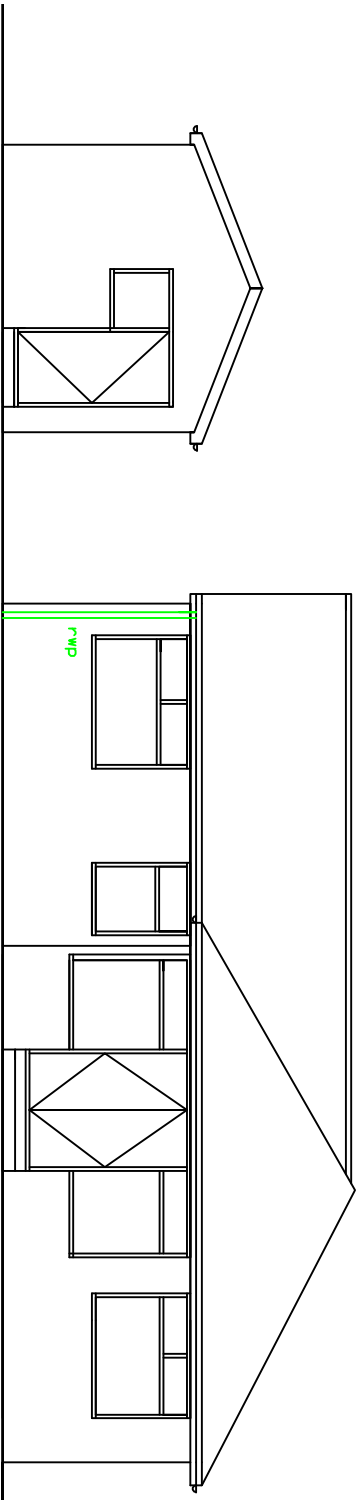


EXISTING REAR VIEW
1:100

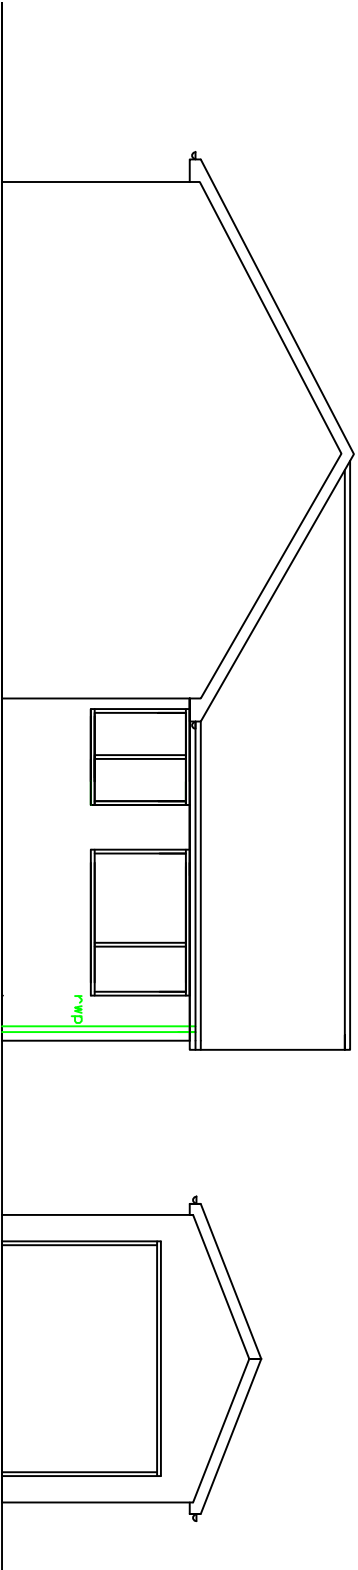

EXISTING SIDE VIEW A
1:100

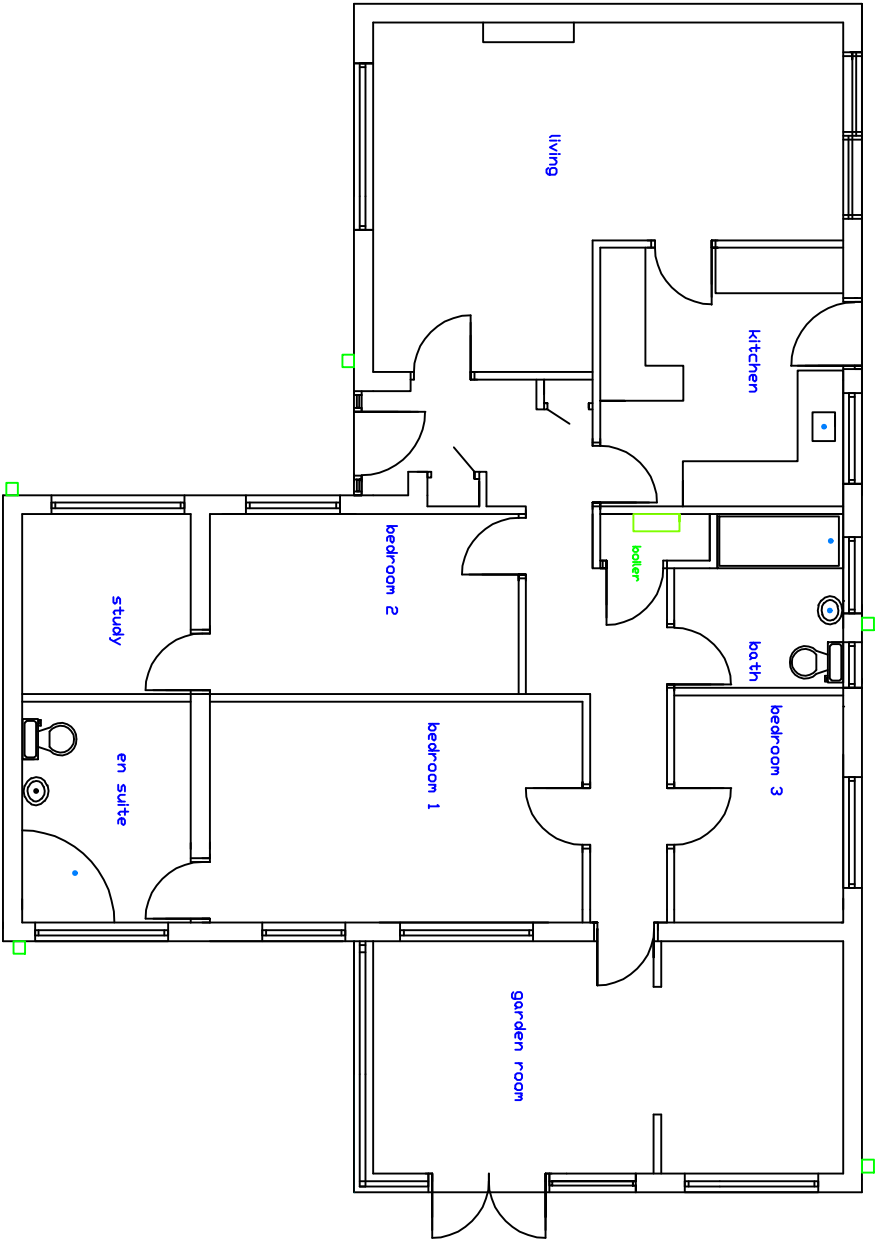

EXISTING SIDE VIEW B
1:100

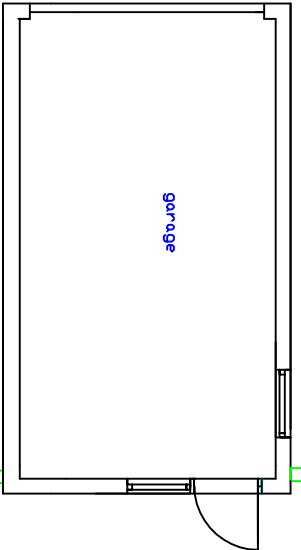

EXISTING GROUND
FLOOR
1:100

DO NOT SCALE OF THIS DRAWING TAKE ALL DIMENSIONS ON SITE (builders Note) Do not start any works until all the approvals have been obtained. Any discrepancy to be reported to Plans Drawn as soon as possible.		BURY MET BOROUGH COUNCIL PLANNING & BUILDING CONTROL APPLICATION	
client: ELAINE & JOHN MCGILLICUDD, 8, BELLINGHAM CLOSE, LOWERROFT, BURY, BL9 2TU	email Bawinterbottom @aol.com www.plansdrawn.org	tel.no 07952934281 07856609593	
drawing title: PROPOSED REAR AND SIDE SINGLE STOREY EXTENSION INTERNAL ALTERATIONS	date: FEBRUARY . 2021	Project no. Dwg. no.	Paper BR 08 01 A3