


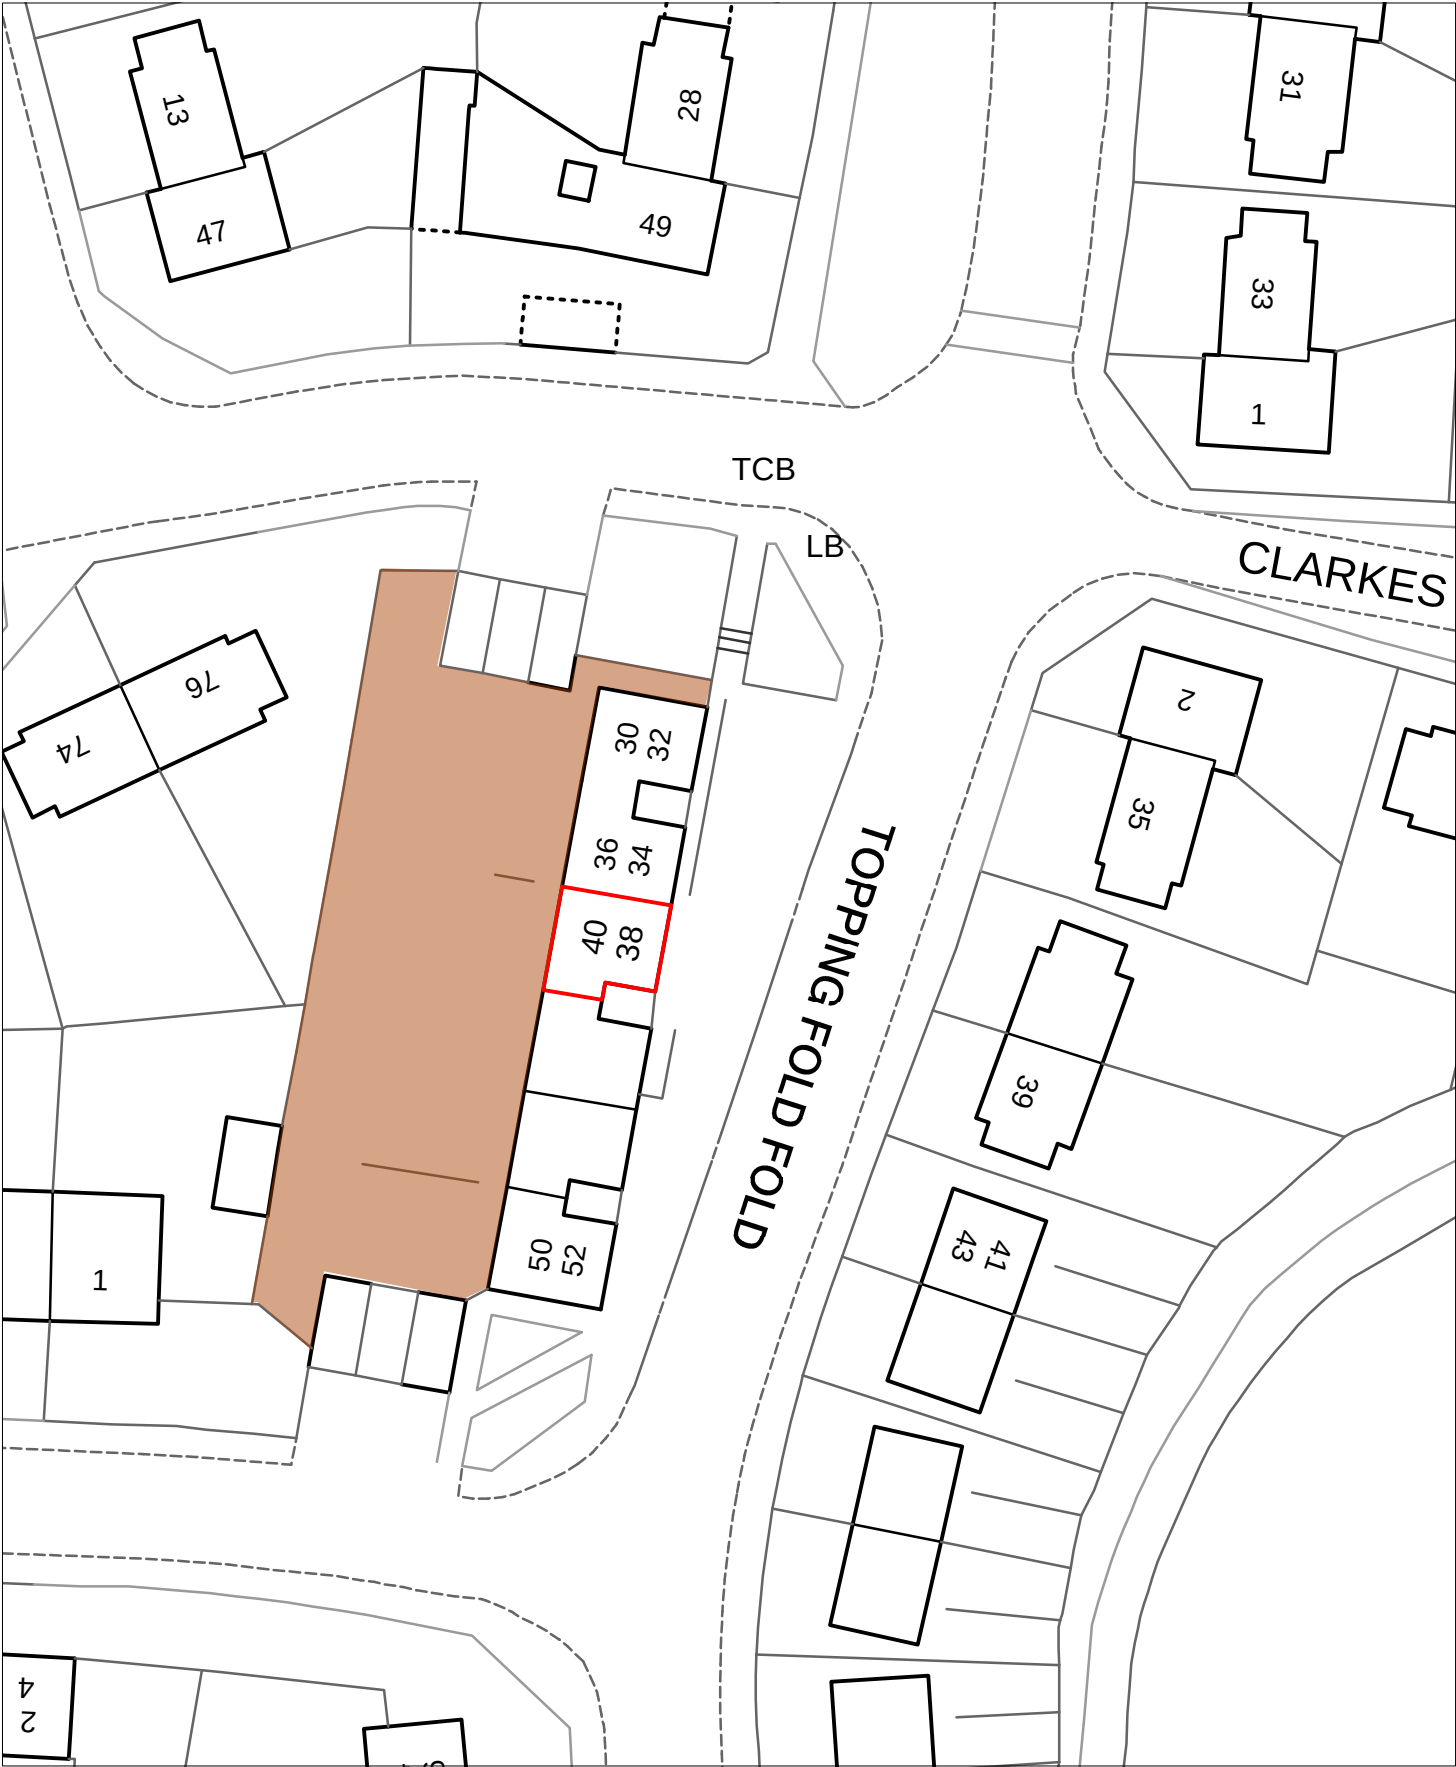

PLAN 40 Topping Fold Rd
 Bury
 BL9 7NG

SCALE 1:1250
DRAWN BY MB
DATE 28/06/2022

Business, Growth & Infrastructure

Land & Property

3 Knowsley Place
Duke Street,
Bury, BL9 0EJ

Tel. 0161 253 5995

