


ISO A4 297mm x 210mm
Last saved by: P03-44-20-7061-0001 - Last Plot: 2024-06-06
Filename: I:\aecom\08240054-ACM-XX-XX-DR-CE-000001_Site Location Plan
This drawing has been prepared for the use of AECOM's client. It may not be used, modified, reproduced or relied upon by third parties, except as agreed by AECOM or its insurers by law. AECOM accepts no responsibility, and denies any liability whatsoever, to any party that uses or relies on this drawing without AECOM's express written consent. Do not scale this document. All measurements must be obtained from the stated dimensions.

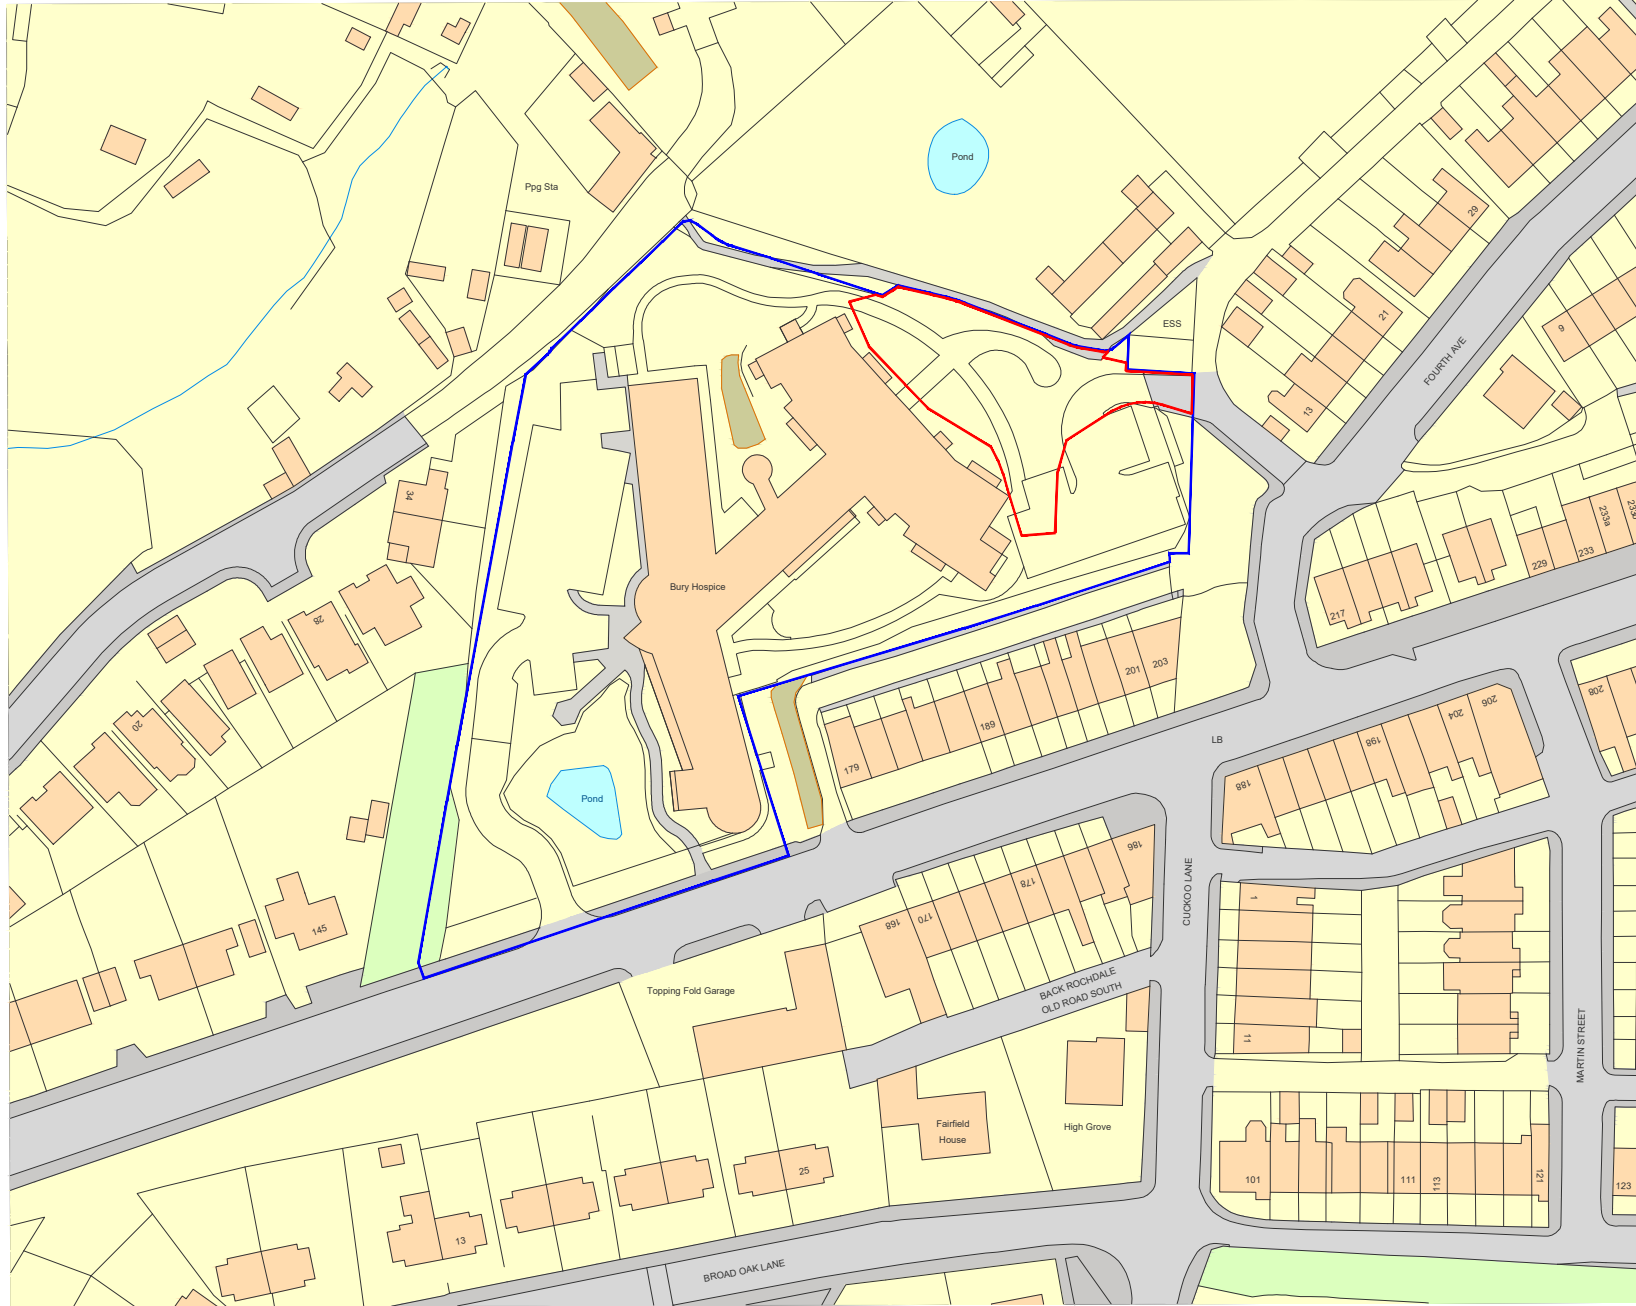

AECOM

PROJECT
BURY HOSPICE
CARPARK UPGRADE

CLIENT

BURY HOSPICE

CONSULTANT

AECOM Limited
100 Embankment
Cathedral Approach
United Kingdom, M3 7FB
T: +44-20-7061-7000
www.aecom.com

NOTES

- ALL DIMENSIONS ARE IN METRES AND ALL LEVELS IN METRES ABOVE ORDNANCE DATUM UNLESS NOTED OTHERWISE.
- THIS DRAWING IS TO BE READ IN CONJUNCTION WITH ALL OTHER SCHEME DRAWINGS AND DOCUMENTS.
- THIS DRAWING IS TO BE USED FOR THE STATED PURPOSE OF ISSUE ONLY AND MUST NOT BE USED FOR ANY OTHER PURPOSE THAN THAT INDICATED.
- ONLY WRITTEN DIMENSIONS SHALL BE USED. CRITICAL DIMENSIONS AND LEVELS SHALL BE VERIFIED ON SITE BY THE CONTRACTOR PRIOR TO WORK COMMENCEMENT.
- ANY DISCREPANCIES IN DIMENSIONS OR DETAILS ON OR BETWEEN THESE DRAWINGS SHALL BE DRAWN TO THE ATTENTION OF THE PROJECT MANAGER FOR CLARIFICATION.

KEY

- PLANNING APPLICATION BOUNDARY
900m² / 0.22Acres / 0.090Ha
- ADJOINING LAND BOUNDARY OWNED BY BURY HOSPICE

ISSUE/REVISION

IR	DATE	DESCRIPTION	BY	CK	AP
P03	07/08/2024	RIBA 3 - TENDER PACK RE-ISSUE	RH	GT	DH
P02	15/12/2023	RIBA 3 - TENDER PACK	NM	WJZ	VB
P01	02/08/23	PLANNING ISSUE	AA	JL	VB

SUITABILITY

D2 - Suitable for Tender

PROJECT NUMBER

08240054

SHEET TITLE

BURY HOSPICE
SITE LOCATION PLAN

SHEET NUMBER

08240054-ACM-XX-XX-DR-CE-000001

SCALE **REVISION**

1:1250 @ A4 P03

(c) Crown copyright, All rights reserved. 2023. License number 0100031673

ORDNANCE SURVEY (c) Crown copyright 2023. All rights reserved. License number 0100031673	THIRD PARTY INFORMATION	ISSUED BY	REFERENCE	DATE RECEIVED	THIRD PARTY INFORMATION	ISSUED BY	REFERENCE	DATE RECEIVED
	OS MASTERMAP	EMAP/SITE	OS_MasterMap	06/07/2023				

