



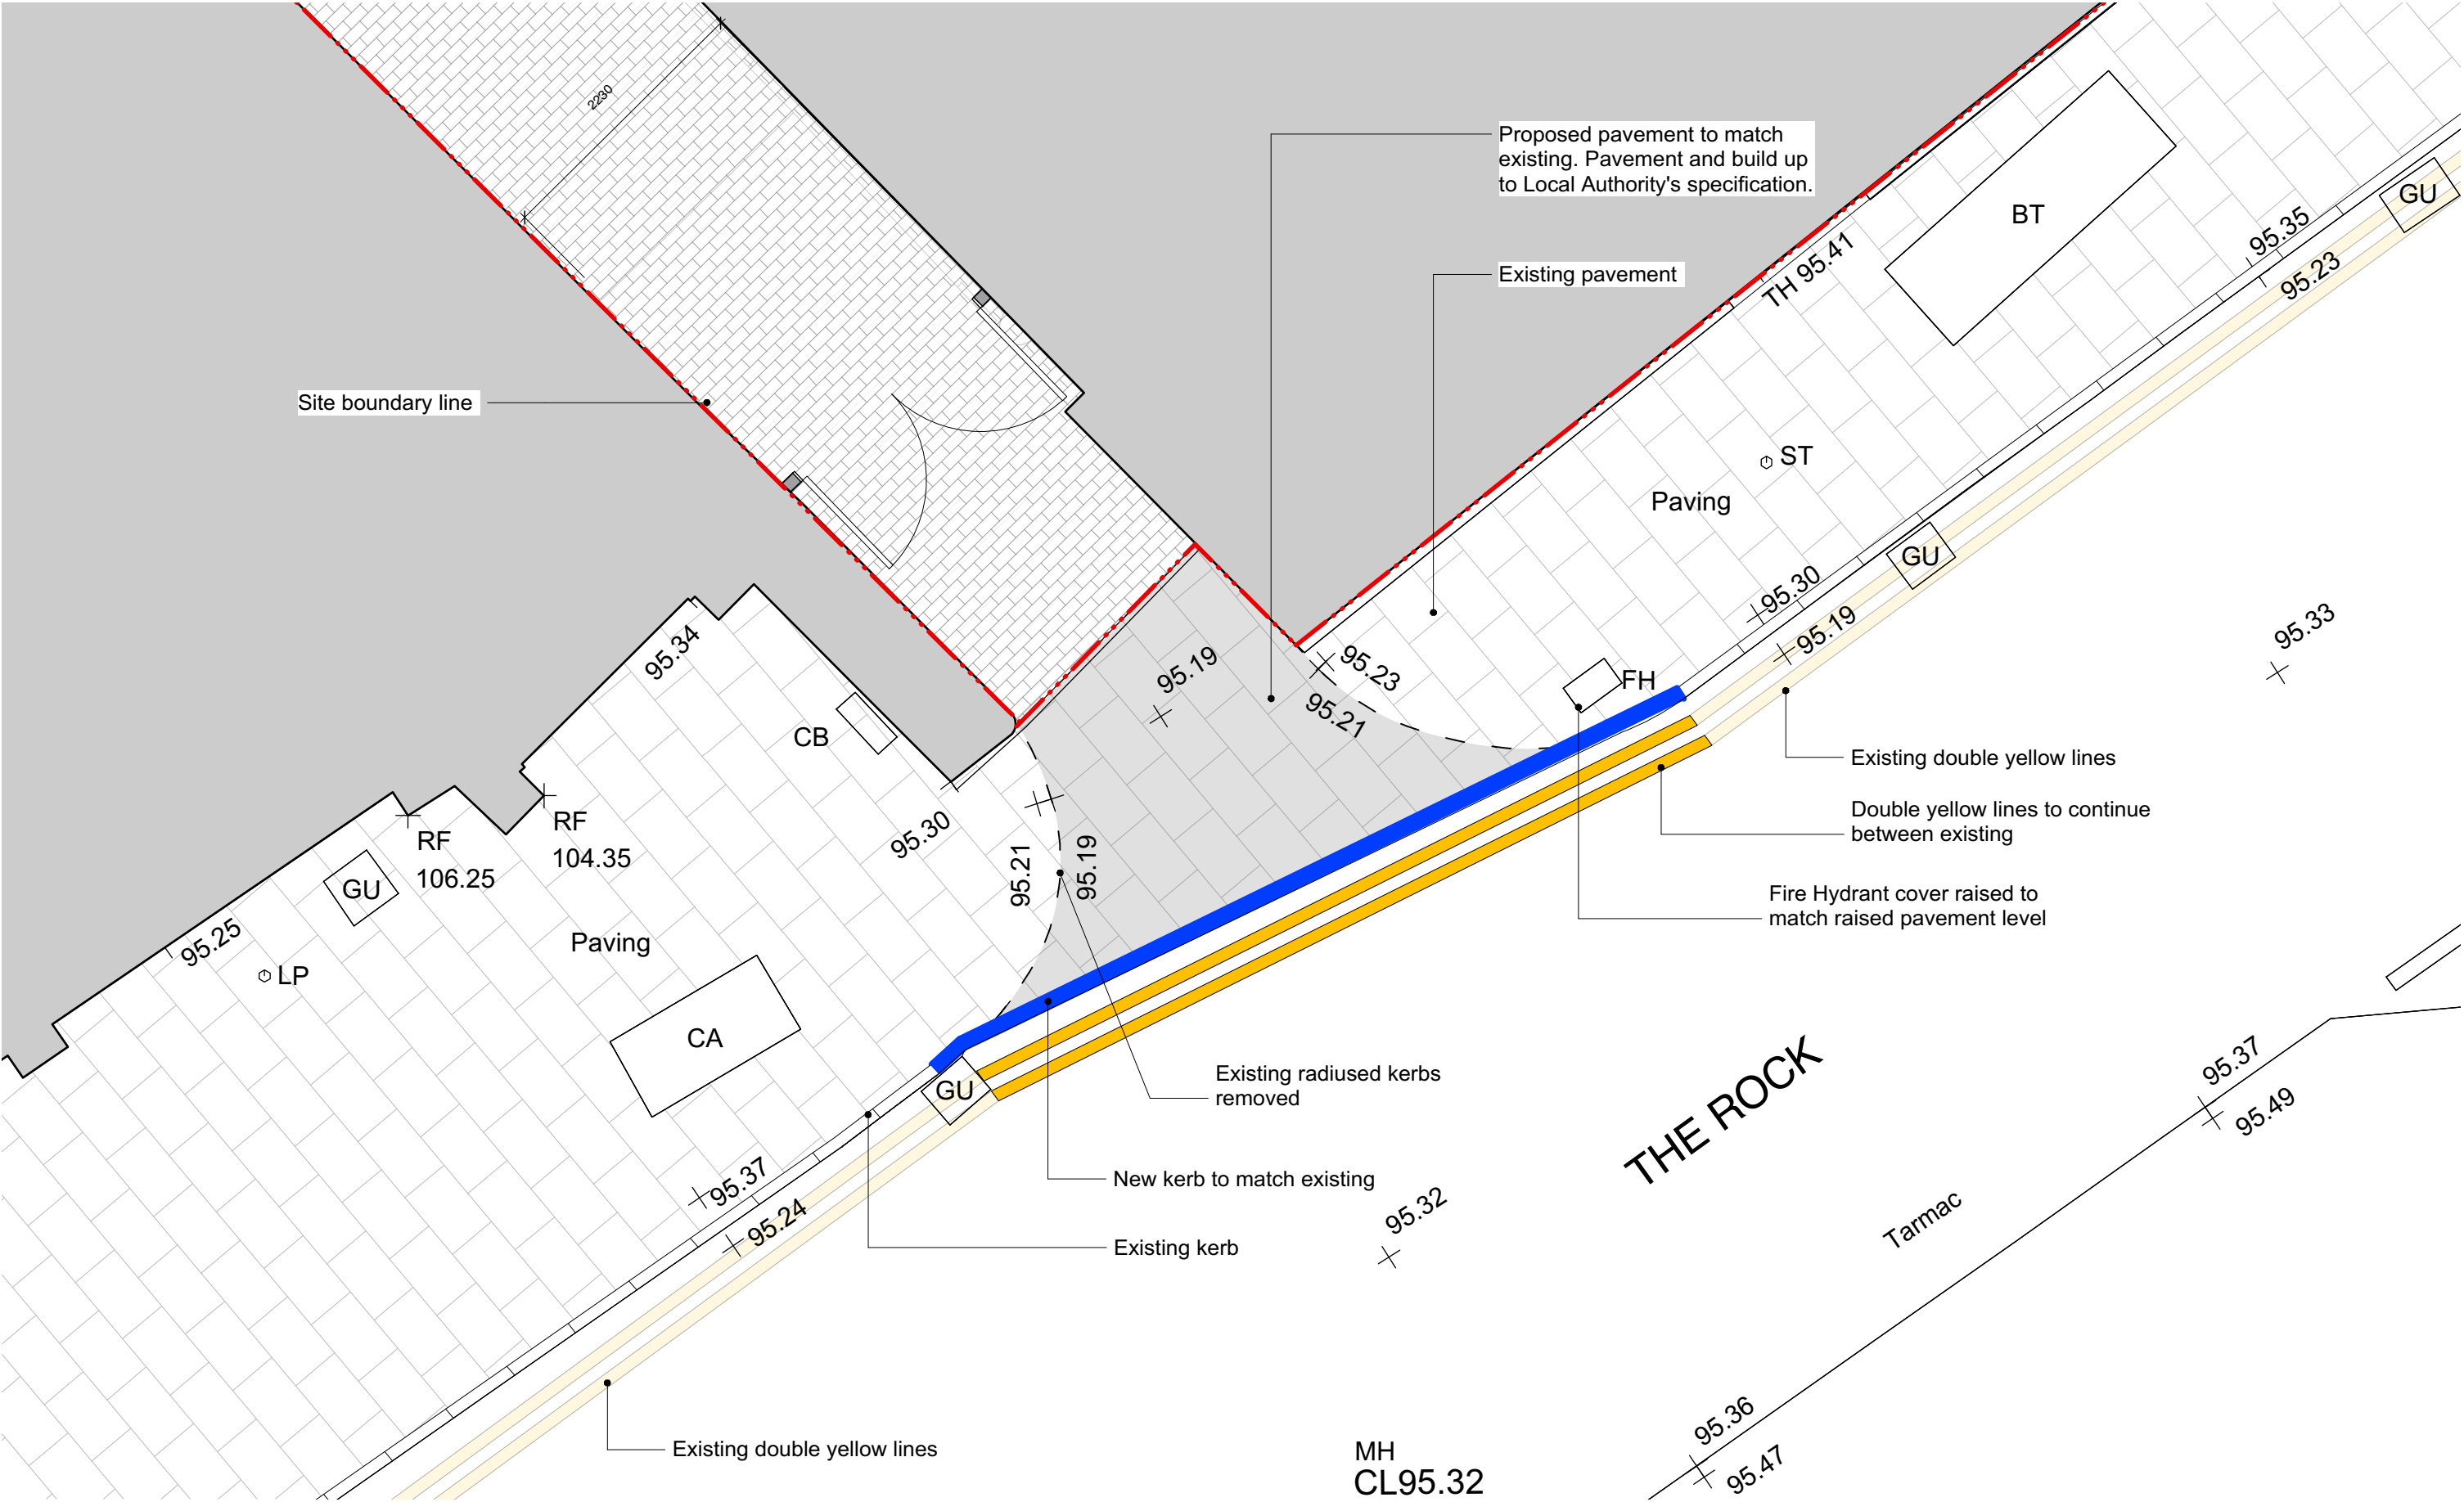

PROPOSED INFIL TO PAVEMENT AT EXISTING CROSSING POINT

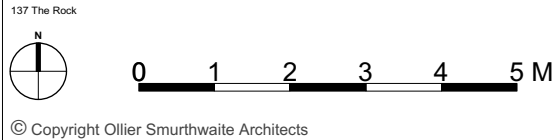

PLANNING

REVISION	DATE	DESCRIPTION

CLIENT: 21 LIVING	
PROJECT: PROPOSED RESIDENTIAL DEVELOPMENT	
ADDRESS: 137 THE ROCK, BURY	
DRAWING TITLE: PROPOSED INFIL TO PAVEMENT AT EXISTING CROSSING	
SCALE: 1:50 @A3	DATE: APRIL 2025
DRAWING NO: A750_P_2030	

OLLIER SMURTHWAITE ARCHITECTS

40 King Street, Manchester, M2 6BA

T 0161 883 0838

F 0161 883 0839

E mail@olliersmurthwaite.com