


EXISTING MATERIALS:-

- SMOOTH GREY CONCRETE INTERLOCKING ROOF TILES SET TO AN EXISTING APPROX '29° TWO-PITCHED ROOF SLOPE.
- UPVC WHITE FASCIA BOARDS @ EAVES FITTED WITH TOE BOARDWORK (NO SOFFIT PROTECTION) BLACK UPVC HALF ROUND RAINWATER GUTTER/S
- RUSTIC/PASTEL OUTER LEAF CLAY FACE BRICKS IN 1:3 C/S NATURAL MORTAR/STRETCHER BOND TO EXTERNAL CAUTY WALLS.
- UPVC WHITE VEKA/REHAU PROFILED FRAMES, CASEMENTS AND SECTIONS FITTED WITH DOUBLE GLAZED, SEALED UNITS ETC.

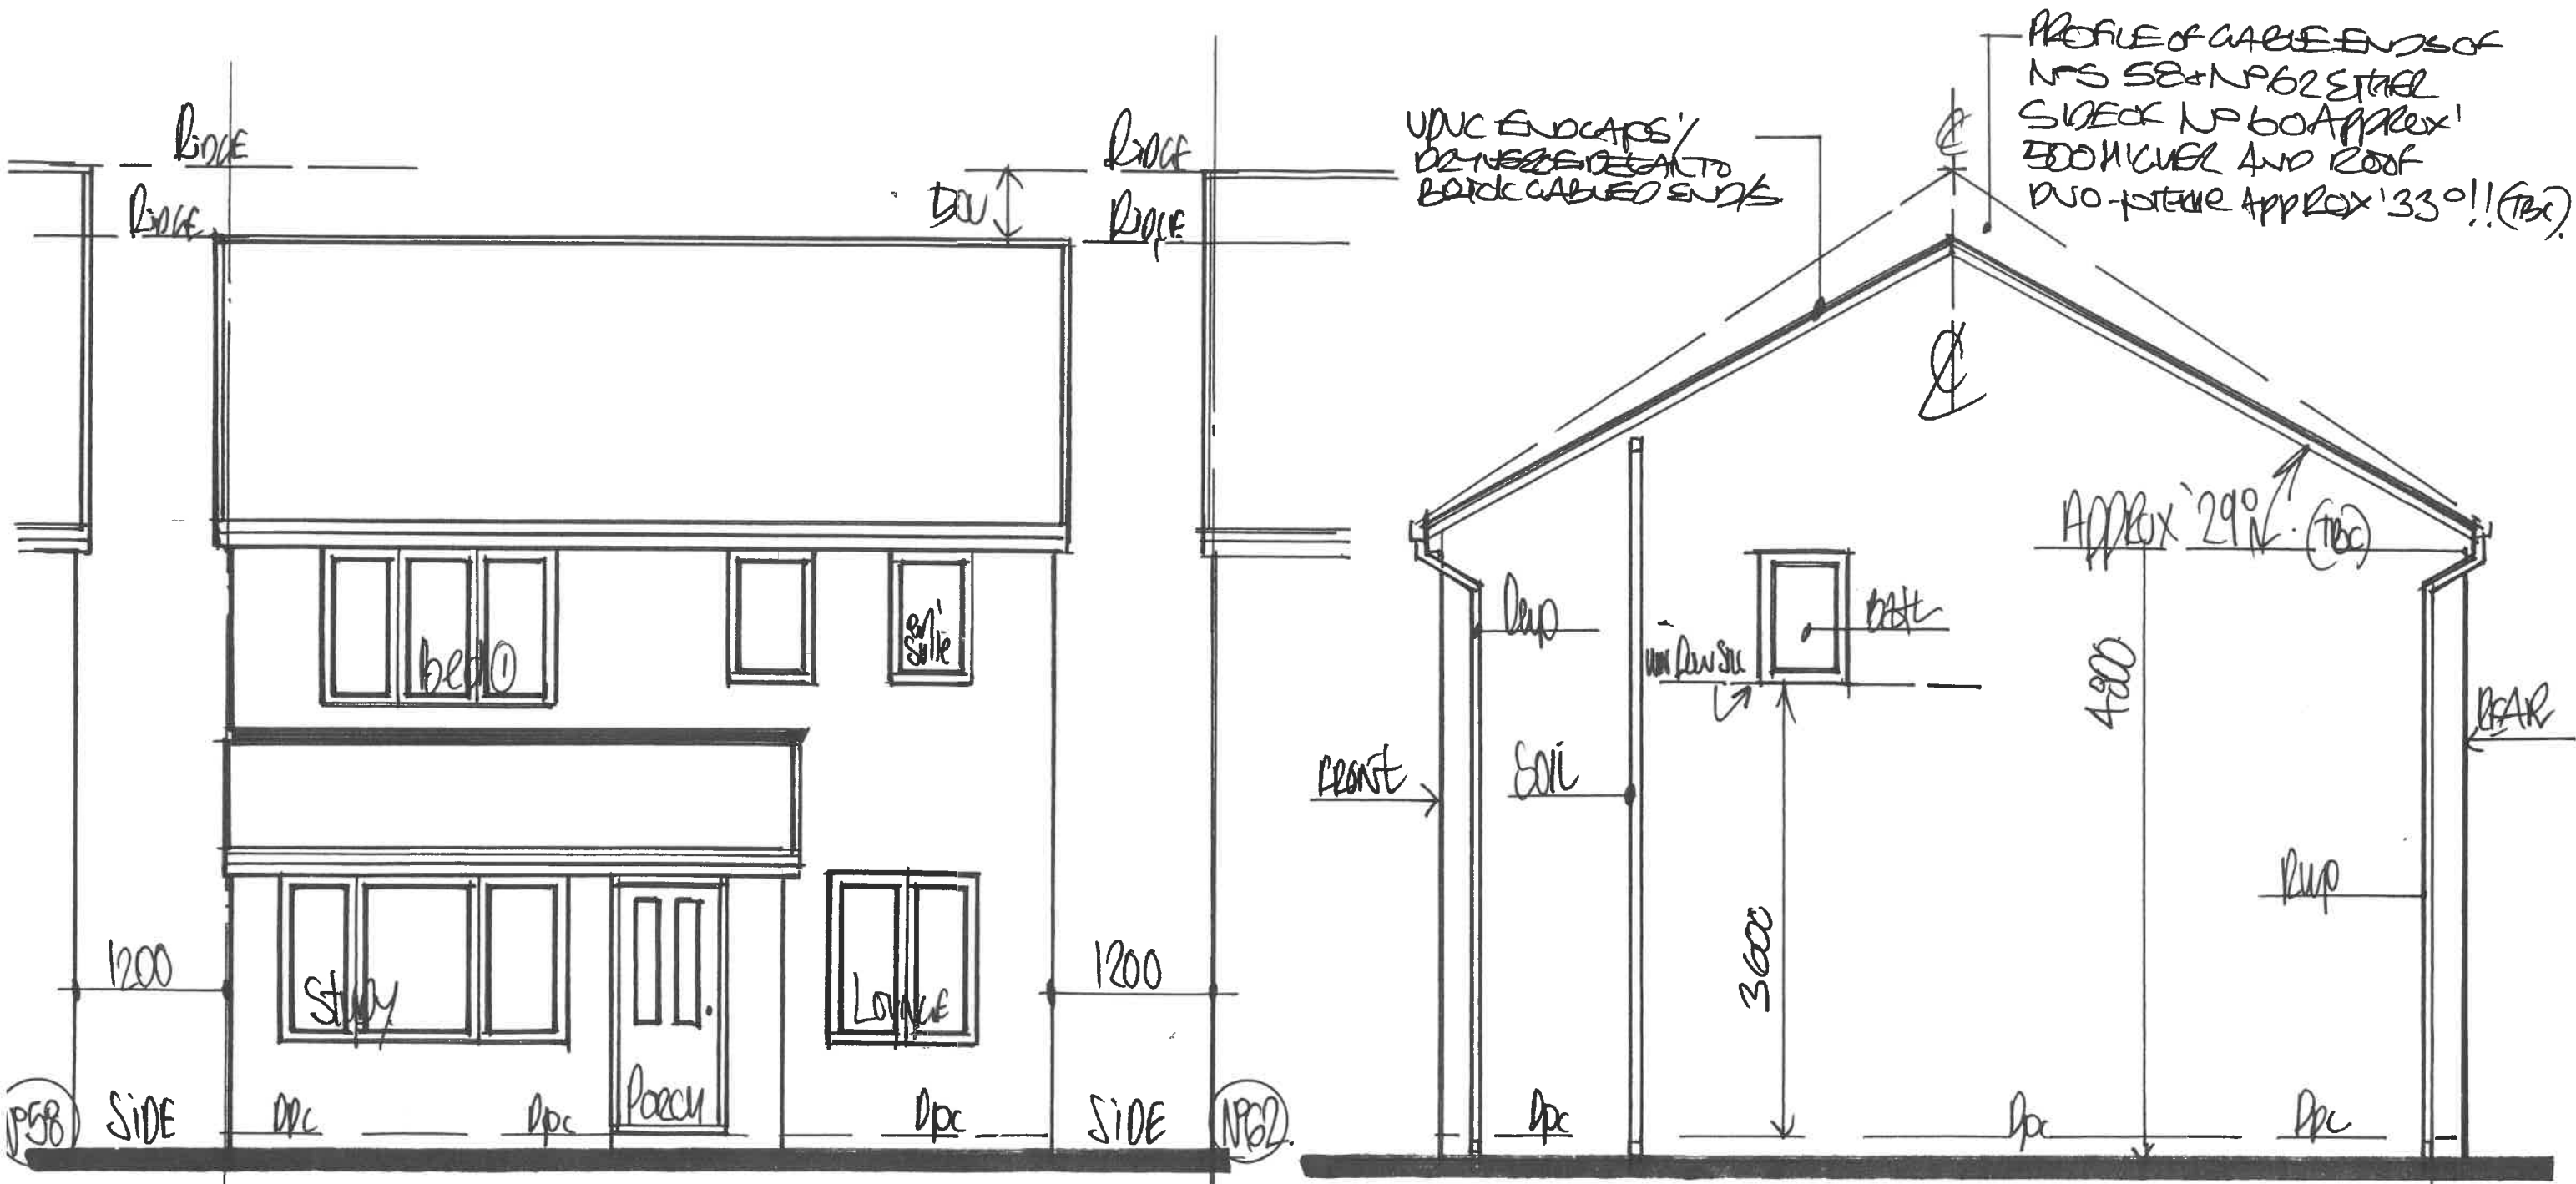

1:50 EXISTING "FRONT" ELEVATION

1:50 EXISTING "SIDE" ELEVATION FROM 62.

• GENERAL NOTES:- THESE PLANS, DETAILS AND DRAWINGS HAVE BEEN PRODUCED, DETAILED AND DRAUGHTED FOR THE SOLE PURPOSES OF APPLYING TO BURY COUNCILS PLANNING AND BUILDING CONTROL IN ORDER TO OBTAIN THE RELEVANT AND NECESSARY HOUSEHOLD PLANNING APPROVAL AND BUILDING REGULATIONS FULL COMPLIANCE / DRAW CHECKING APPROVALS ONLY!! FOR THE RAISING OF ROOF TO DETACHED DWELLING AND A REAR FACING DORMER ROOF EXTENSION TO OBSERVE TWO EXTRA HABITABLE BEDROOM/S ON 2ND FLOOR ETC....

D R G N° 2