


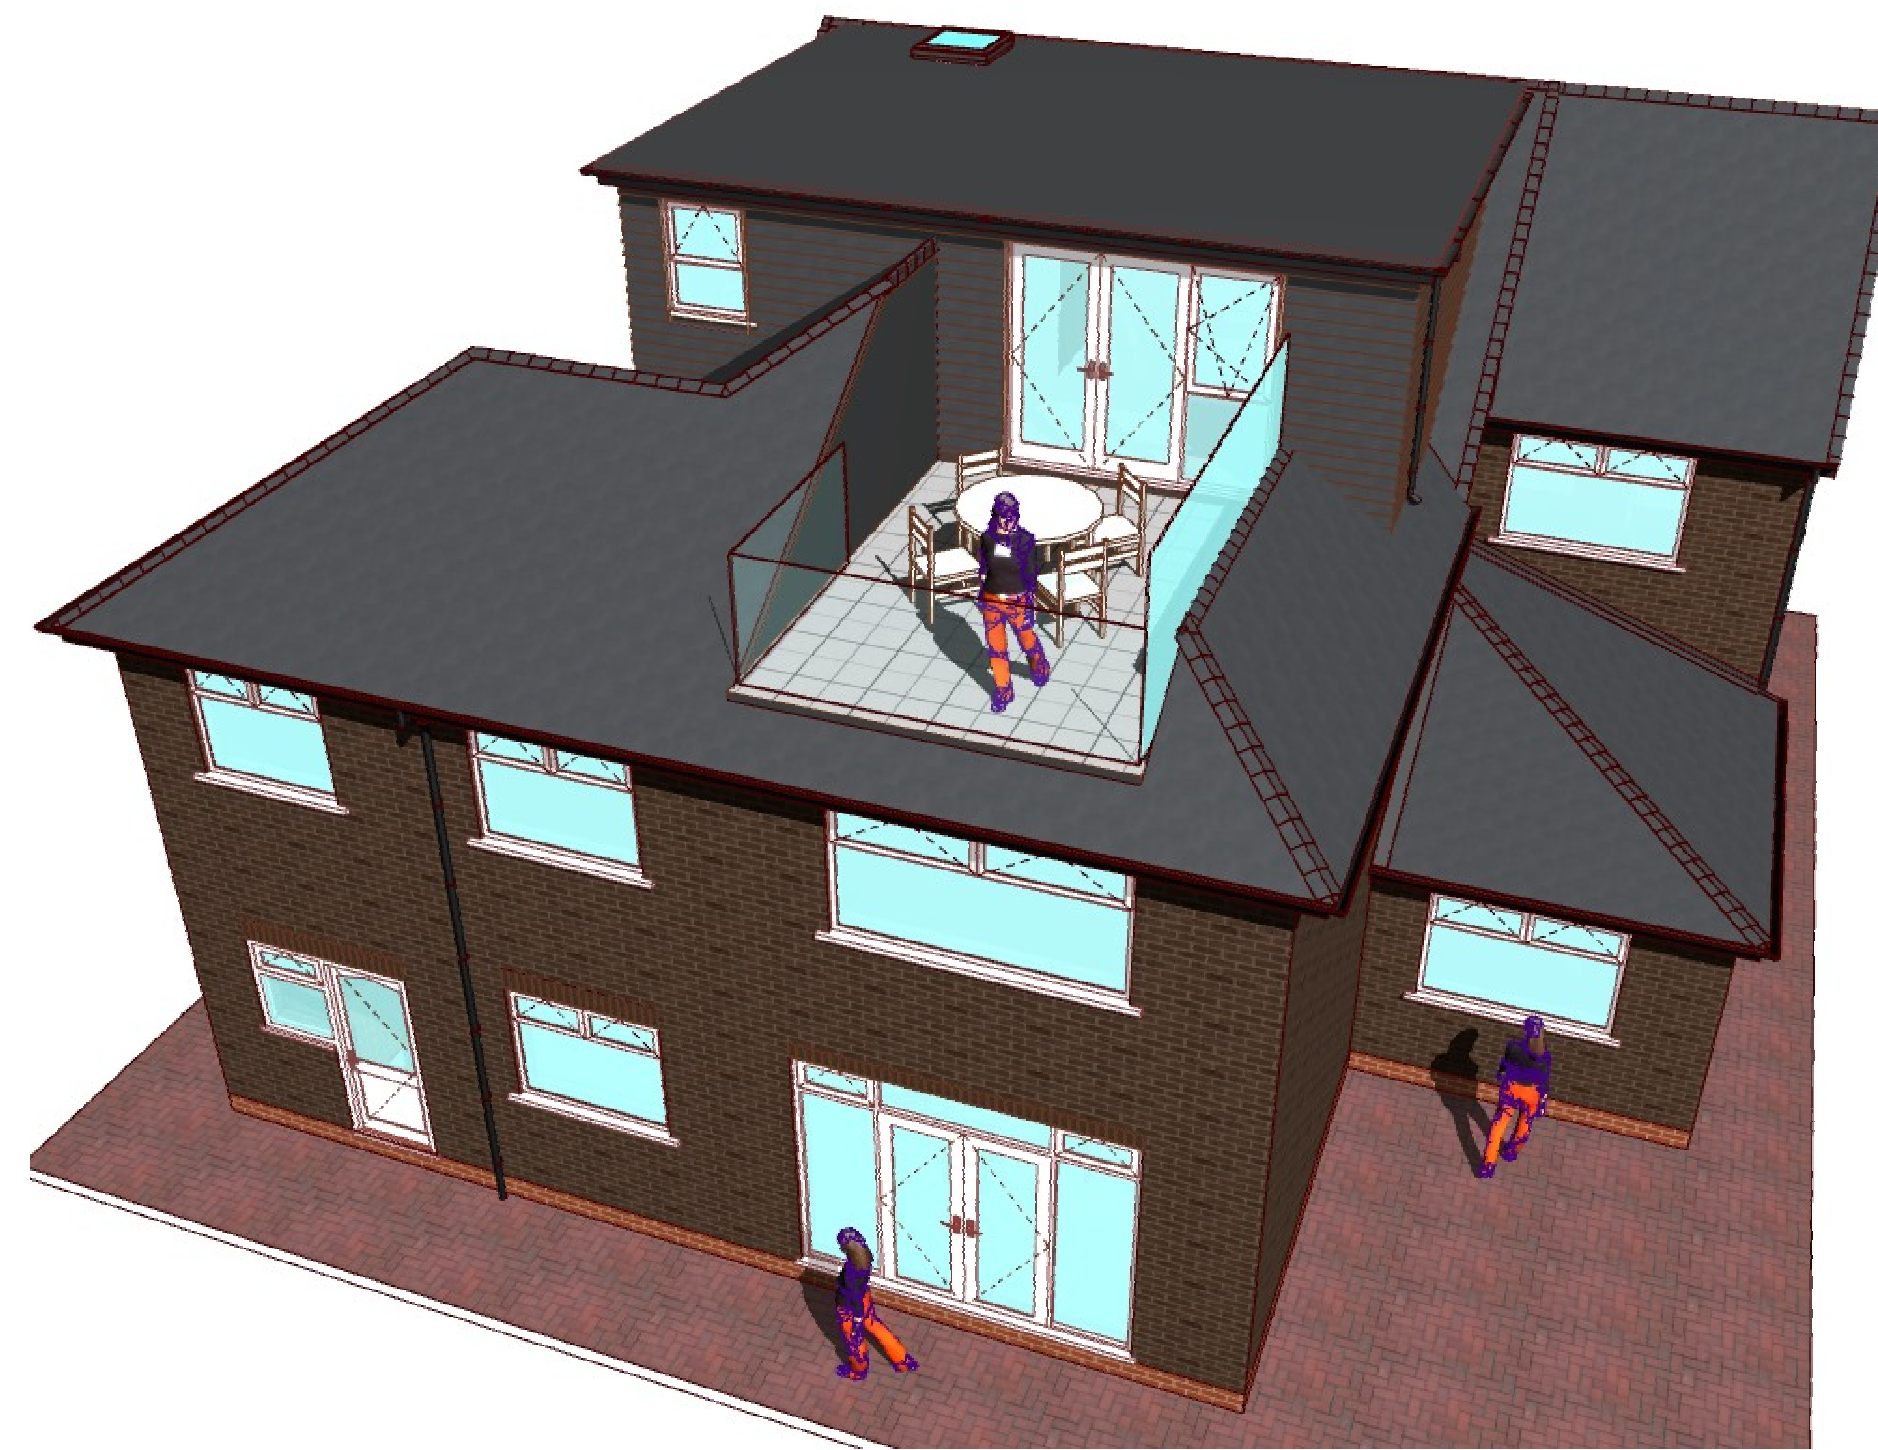

1 Proposed 3D View



2 Proposed 3D View



3 Proposed 3D View



4 Proposed 3D View



5 Proposed 3D View




6 Proposed 3D View



Revision C
 09/03/2023

Client:
 MR & MRS ALBERT
 16 CASTLE HILL ROAD,
 PRESTWICH, M25 0FR.
 Tel: 07808 064 131
 THE CONSTRUCTION OF A DORMER LOFT
 CONVERSION AT THE REAR OF THE EXISTING
 DWELLING HOUSE + GABLE BUILD-UP TO
 BOTH SIDES + INTERNAL & EXTERNAL
 ALTERATIONS.

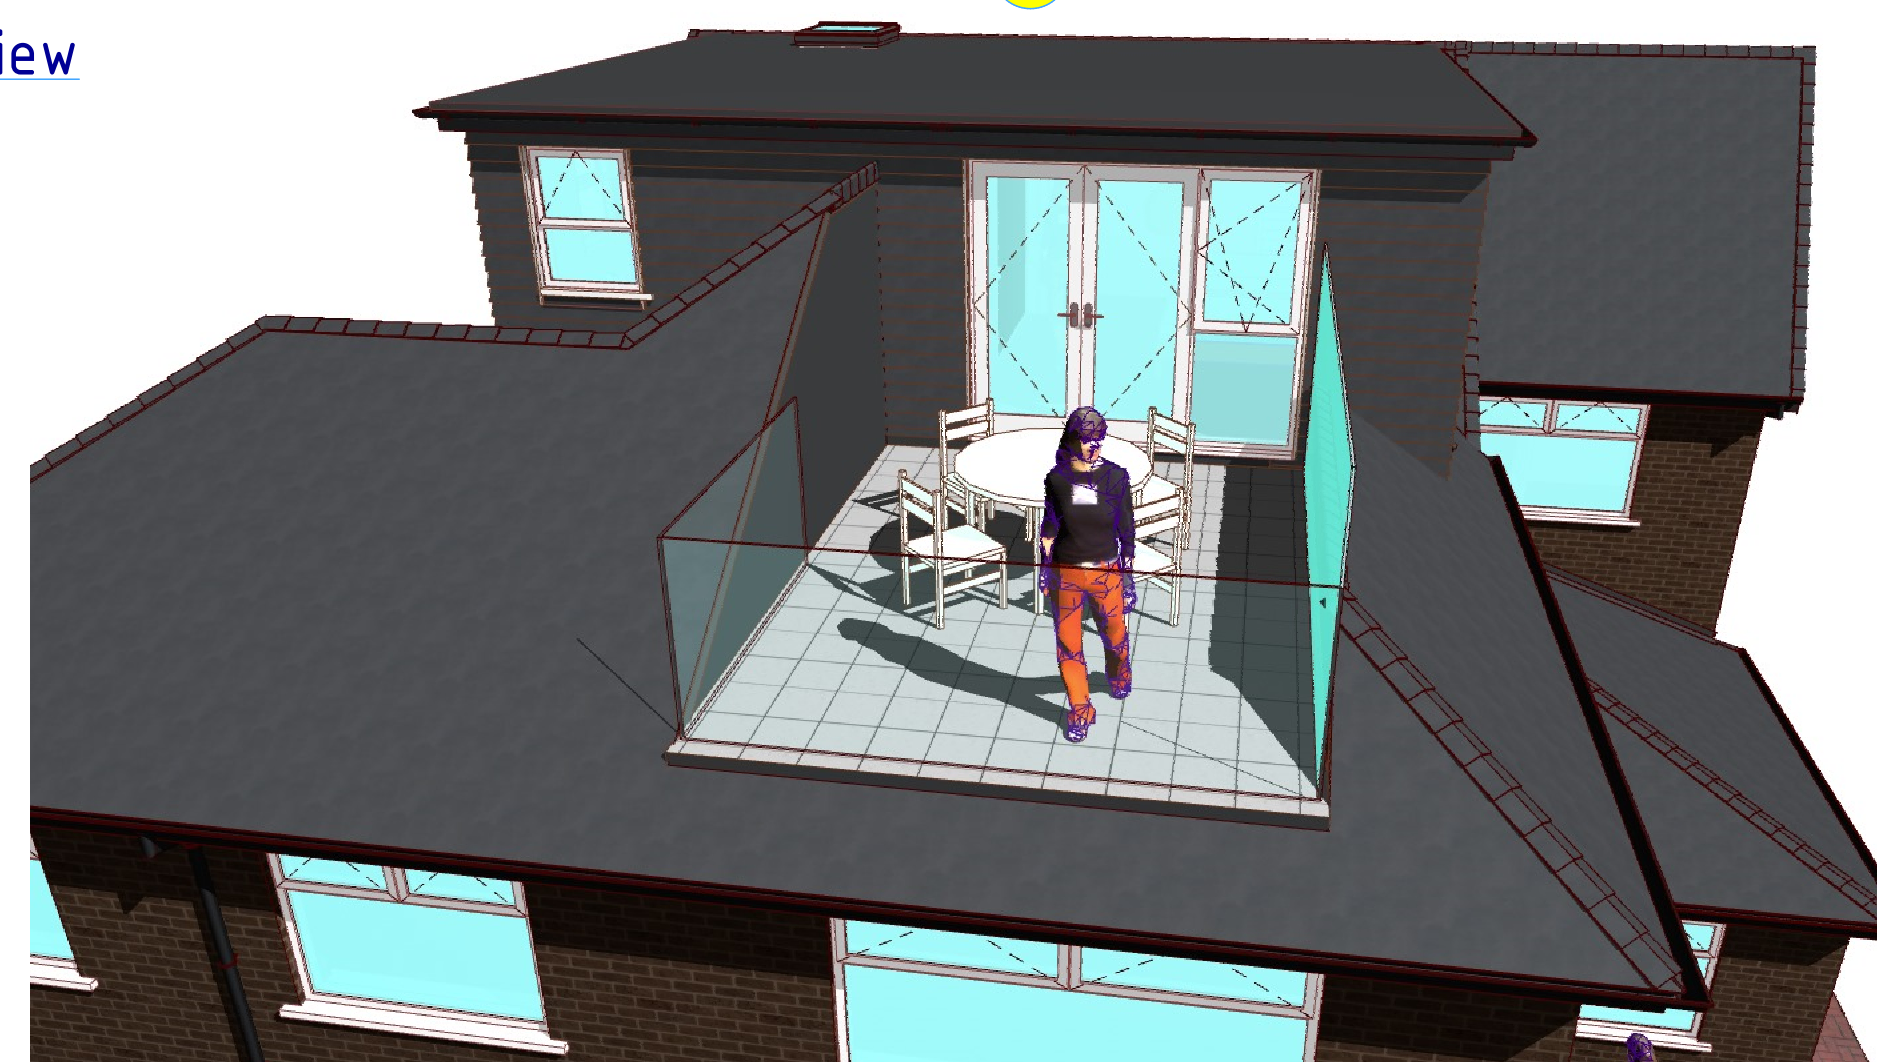

7 Proposed 3D View



8 Proposed 3D View