


DRAWING NUMBER: 06

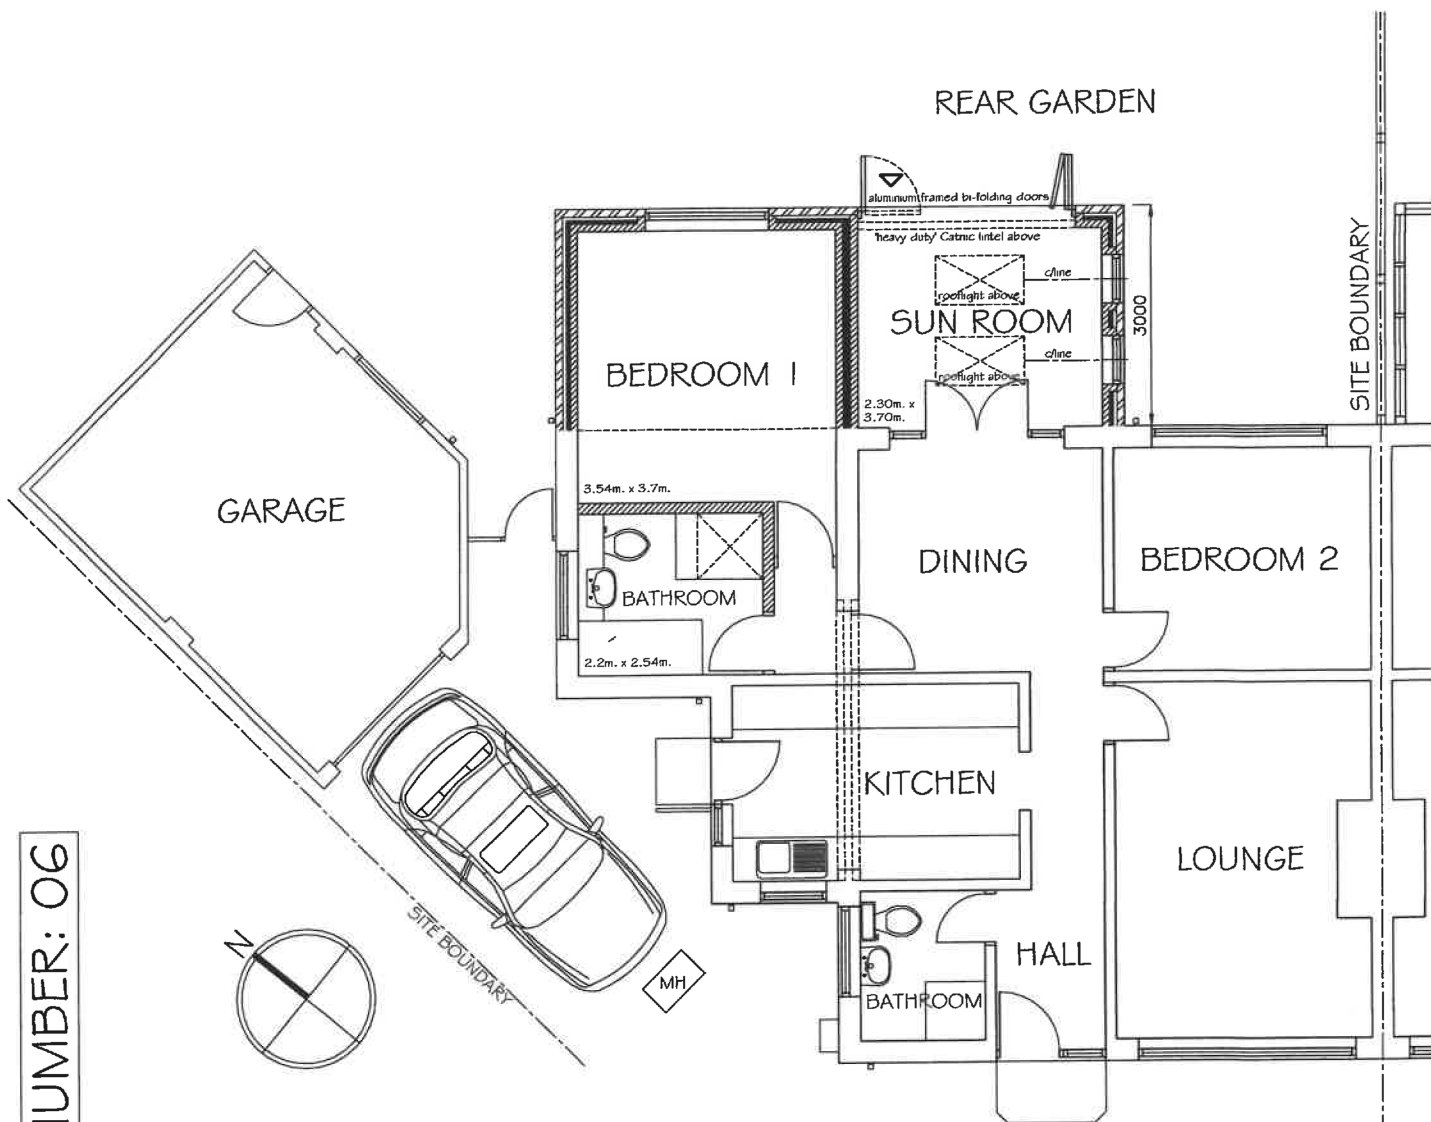

PROPOSED GROUND FLOOR LAYOUT
1:100 @ A4

ADDITIONAL
FLOOR AREA

23.24 sq.m. [GROSS]

19.29 sq.m. [NETT]

PROPOSED SINGLE-STOREY REAR EXTENSION:
6 CONWAY CRESCENT
GREENMOUNT
BURY
LANCASHIRE
BL8 4EG

21 August 2023