
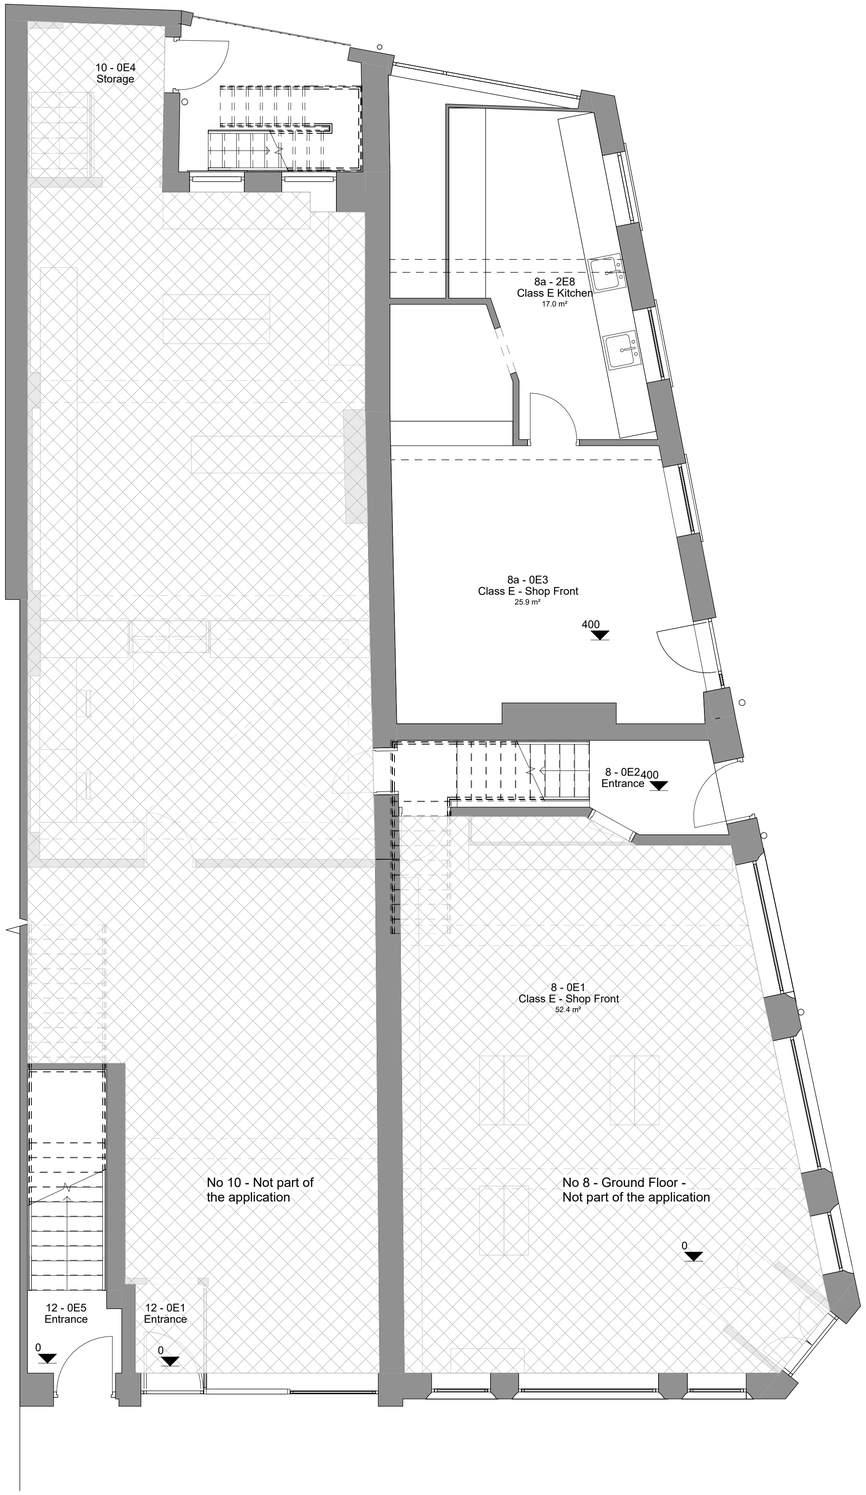


1 Level 0 - Existing
1 : 50

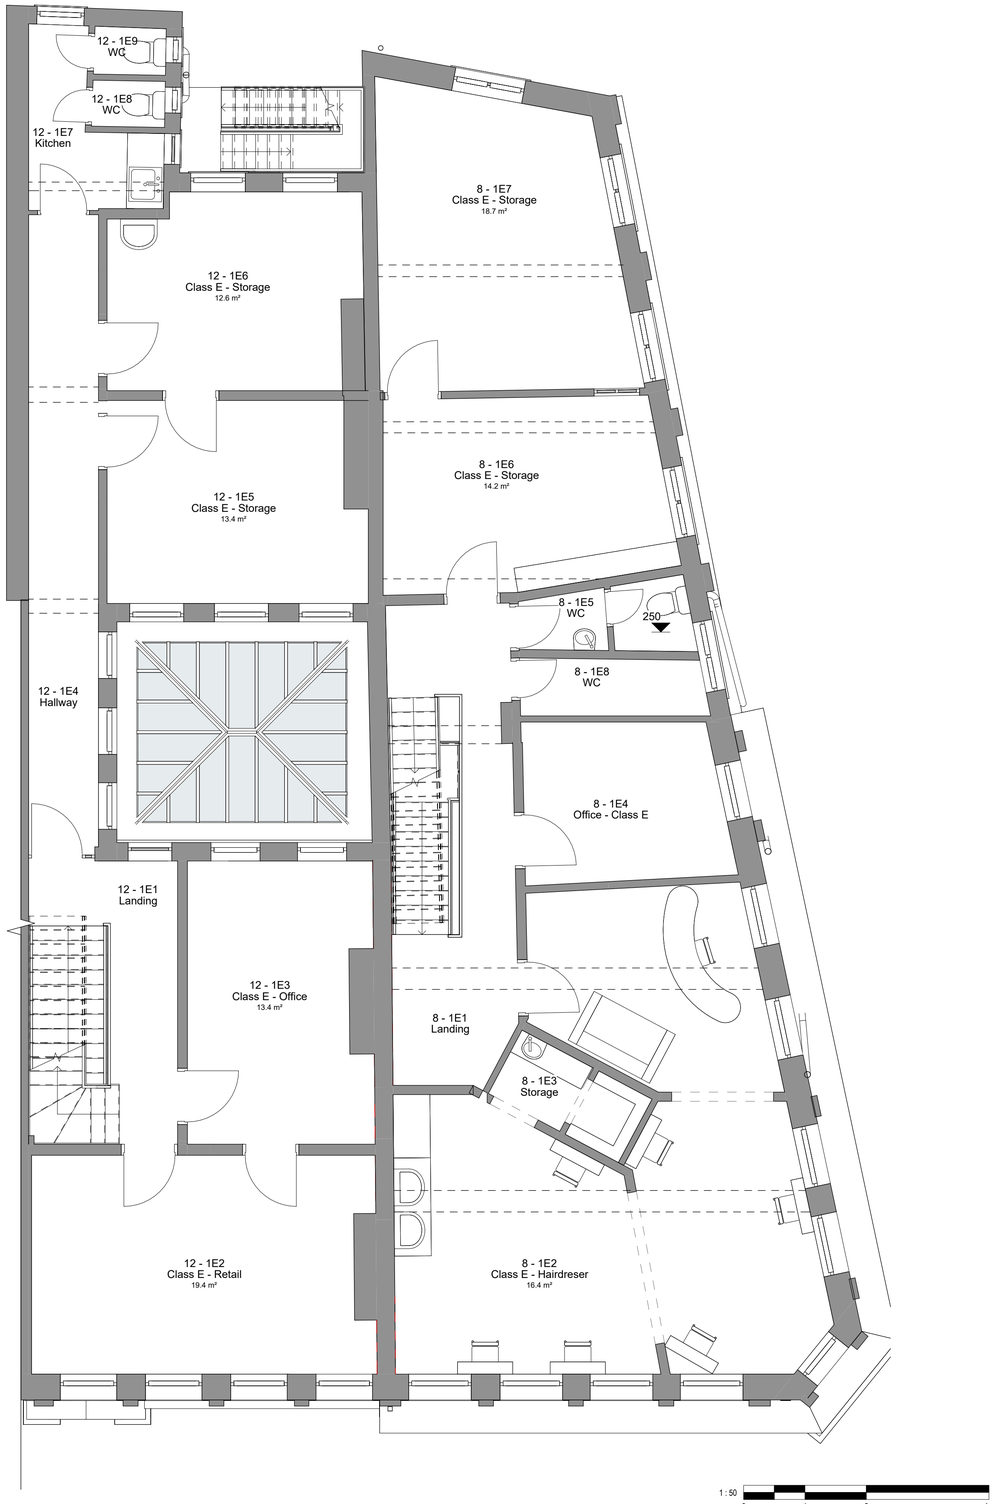

2 Level 1 - Existing
1 : 50

1 : 50
0 1 2 4m

1 : 100
0 1 2 5 10m

No.	Description	Date	Initial
2	Revised Plans	17/03/2026	JB
1	Revised Plans	29/10/2025	JB

PROJECT
8-12 Silver Street

TITLE
Existing Plans

STATUS
DESIGN

DRAWN BY	DATE	SCALE (@ A1)
CB	09/09/2025	1 : 50

PROJECT NUMBER	DRAWING NUMBER	REV
GSS25142.4	002	2

GOLD SKETCH
S T U D I O S
www.goldsketch.co.uk info@goldsketch.co.uk 0161 792 9595

NOTES
© COPYRIGHT - ALL RIGHTS RESERVED.
THIS DRAWING MUST NOT BE REPRODUCED WITHOUT PRIOR WRITTEN CONSENT.
DRAWING TO BE USED FOR THE STATUS INDICATED ONLY.
ALL DIMENSIONS AND SETTING OUT SHALL BE CHECKED AND CONFIRMED ON SITE. ANY DISCREPANCIES TO BE REPORTED TO THE ARCHITECT BEFORE WORK PROCEEDS. ALL WORKMANSHIP AND MATERIALS TO BE IN ACCORDANCE WITH CURRENT BUILDING REGULATIONS, RELEVANT CODES OF PRACTICE AND BRITISH STANDARDS. ALL DIMENSIONS ON THIS DRAWING ARE IN MILLIMETRES (UNLESS OTHERWISE STATED).