


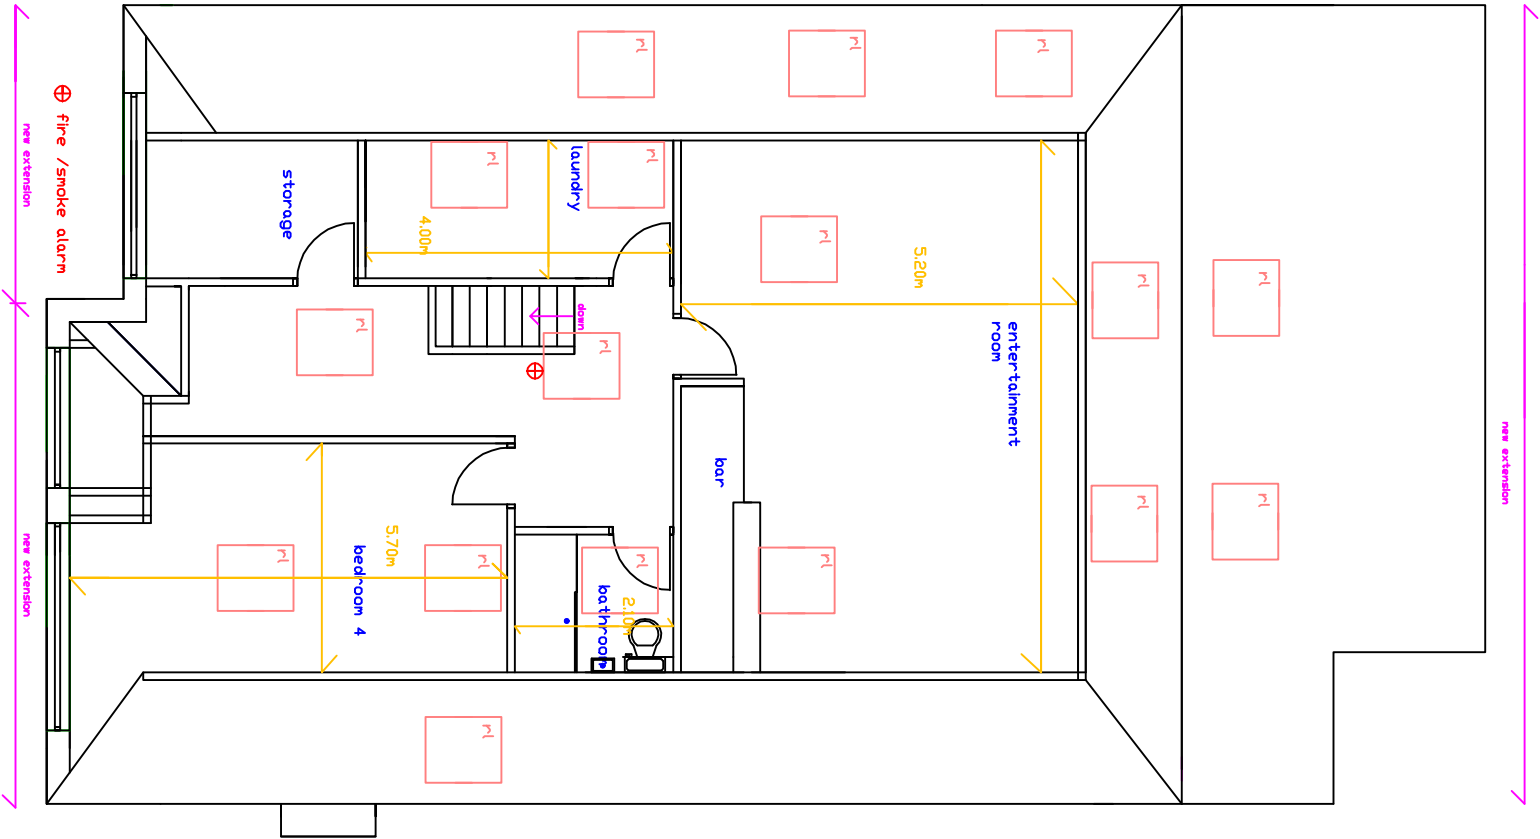

**PROPOSED SECOND FLOOR LAYOUT**  
**1:100**

|   |             |          |
|---|-------------|----------|
| PLEASE DO NOT SCALE OF THIS DRAWING TAKE ALL DIMENSIONS ON SITE                                                                                            |             |          |
| (builders Note) Do not start any works until all the approvals have been obtained. Any discrepancy to be reported to Plans Drawn as soon as possible.      |             |          |
| client: JAGET HAUR, 26, HILLINBORN ROAD, WHITEFIELD, M45 7QG,                                                                                              |             |          |
| scheme DOUBLE STOREY REAR AND FRONT& SIDE EXTENSIONS, RAISE ROOF HEIGHT, NEW BOUNDARY WALLS AND INTERNAL ALTERATIONS DETACHED SUMMER HOUSE FRONT DROP KERB |             |          |
| Project: BURY M.B .COUNCIL PLANNING & BUILDING CONTROL APPLICATION                                                                                         |             |          |
| date: FEBRUARY, 2022   | drawn: DRW  |          |
| PLANS DRAWN   |             |          |
| tel.no 07952934281 07856609593   |             |          |
| email Bawin terbotton@aol.com   |             |          |
| www.plansdrawn.org   |             |          |
| www.plansforproperty.com   |             |          |
| Project no. HR26   | drw. no. 42 | A3 paper |