






1. Front - Proposed
1 : 100

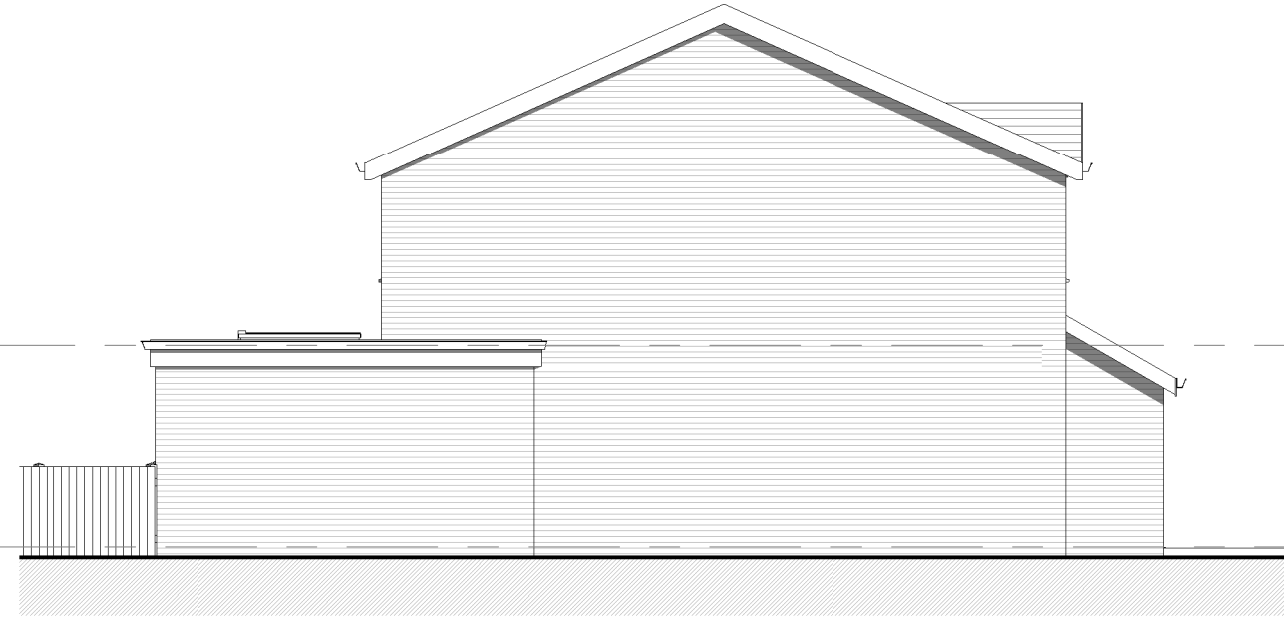


2. Left Side - Proposed
1 : 100

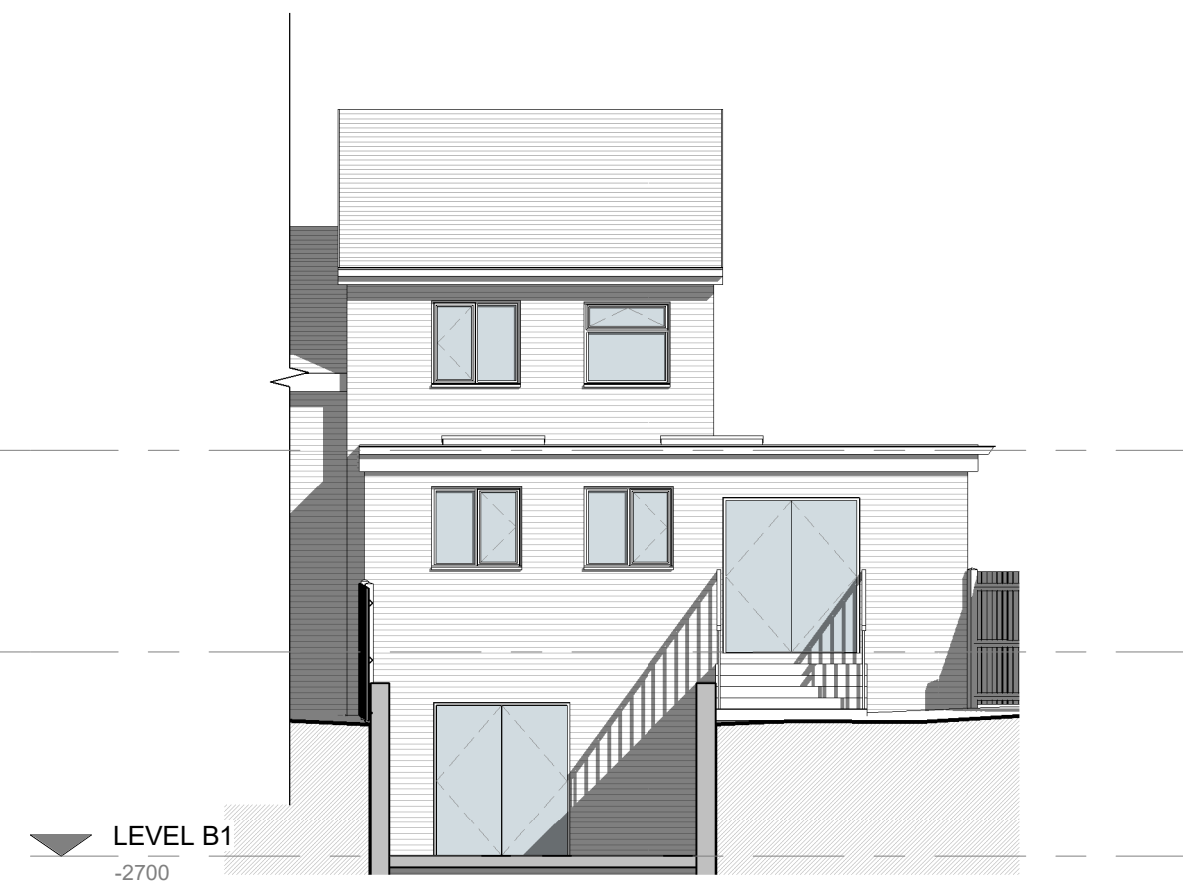


3. Rear - Proposed
1 : 100

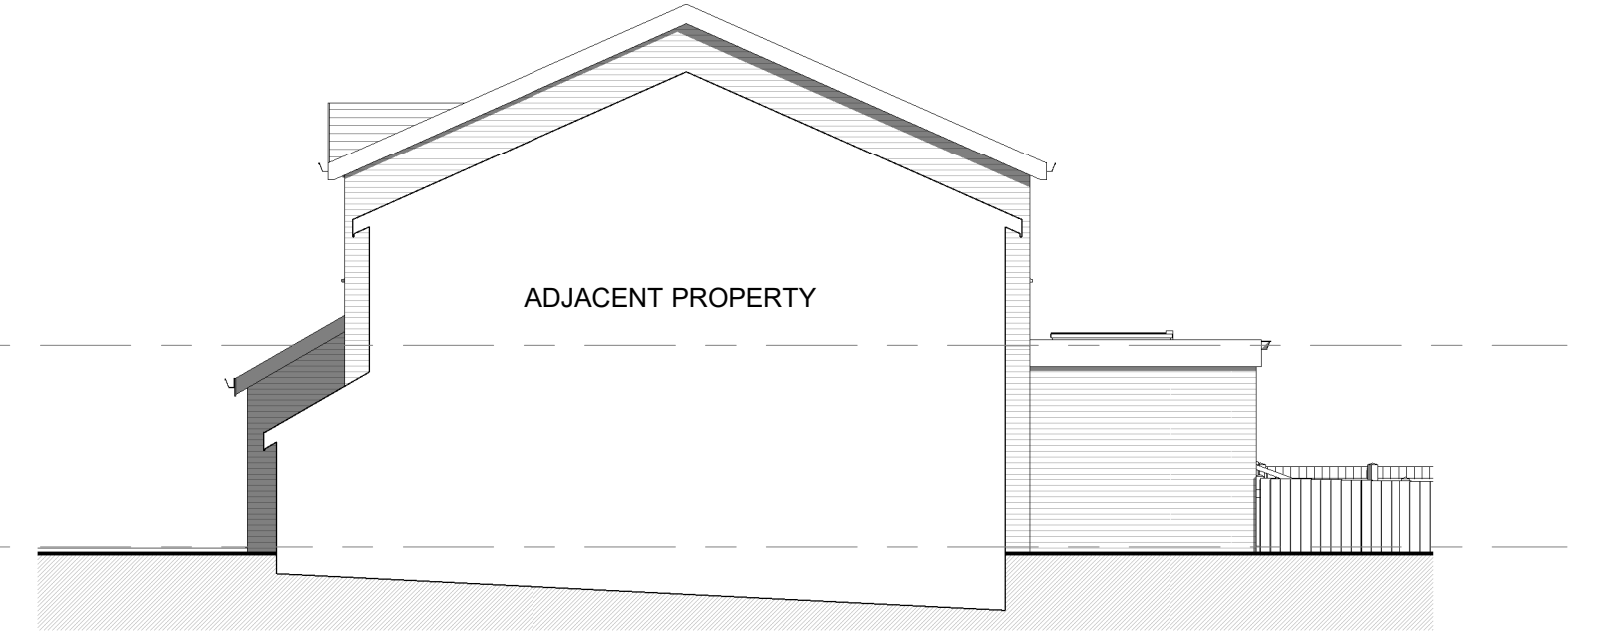


4. Right Side - Proposed
1 : 100

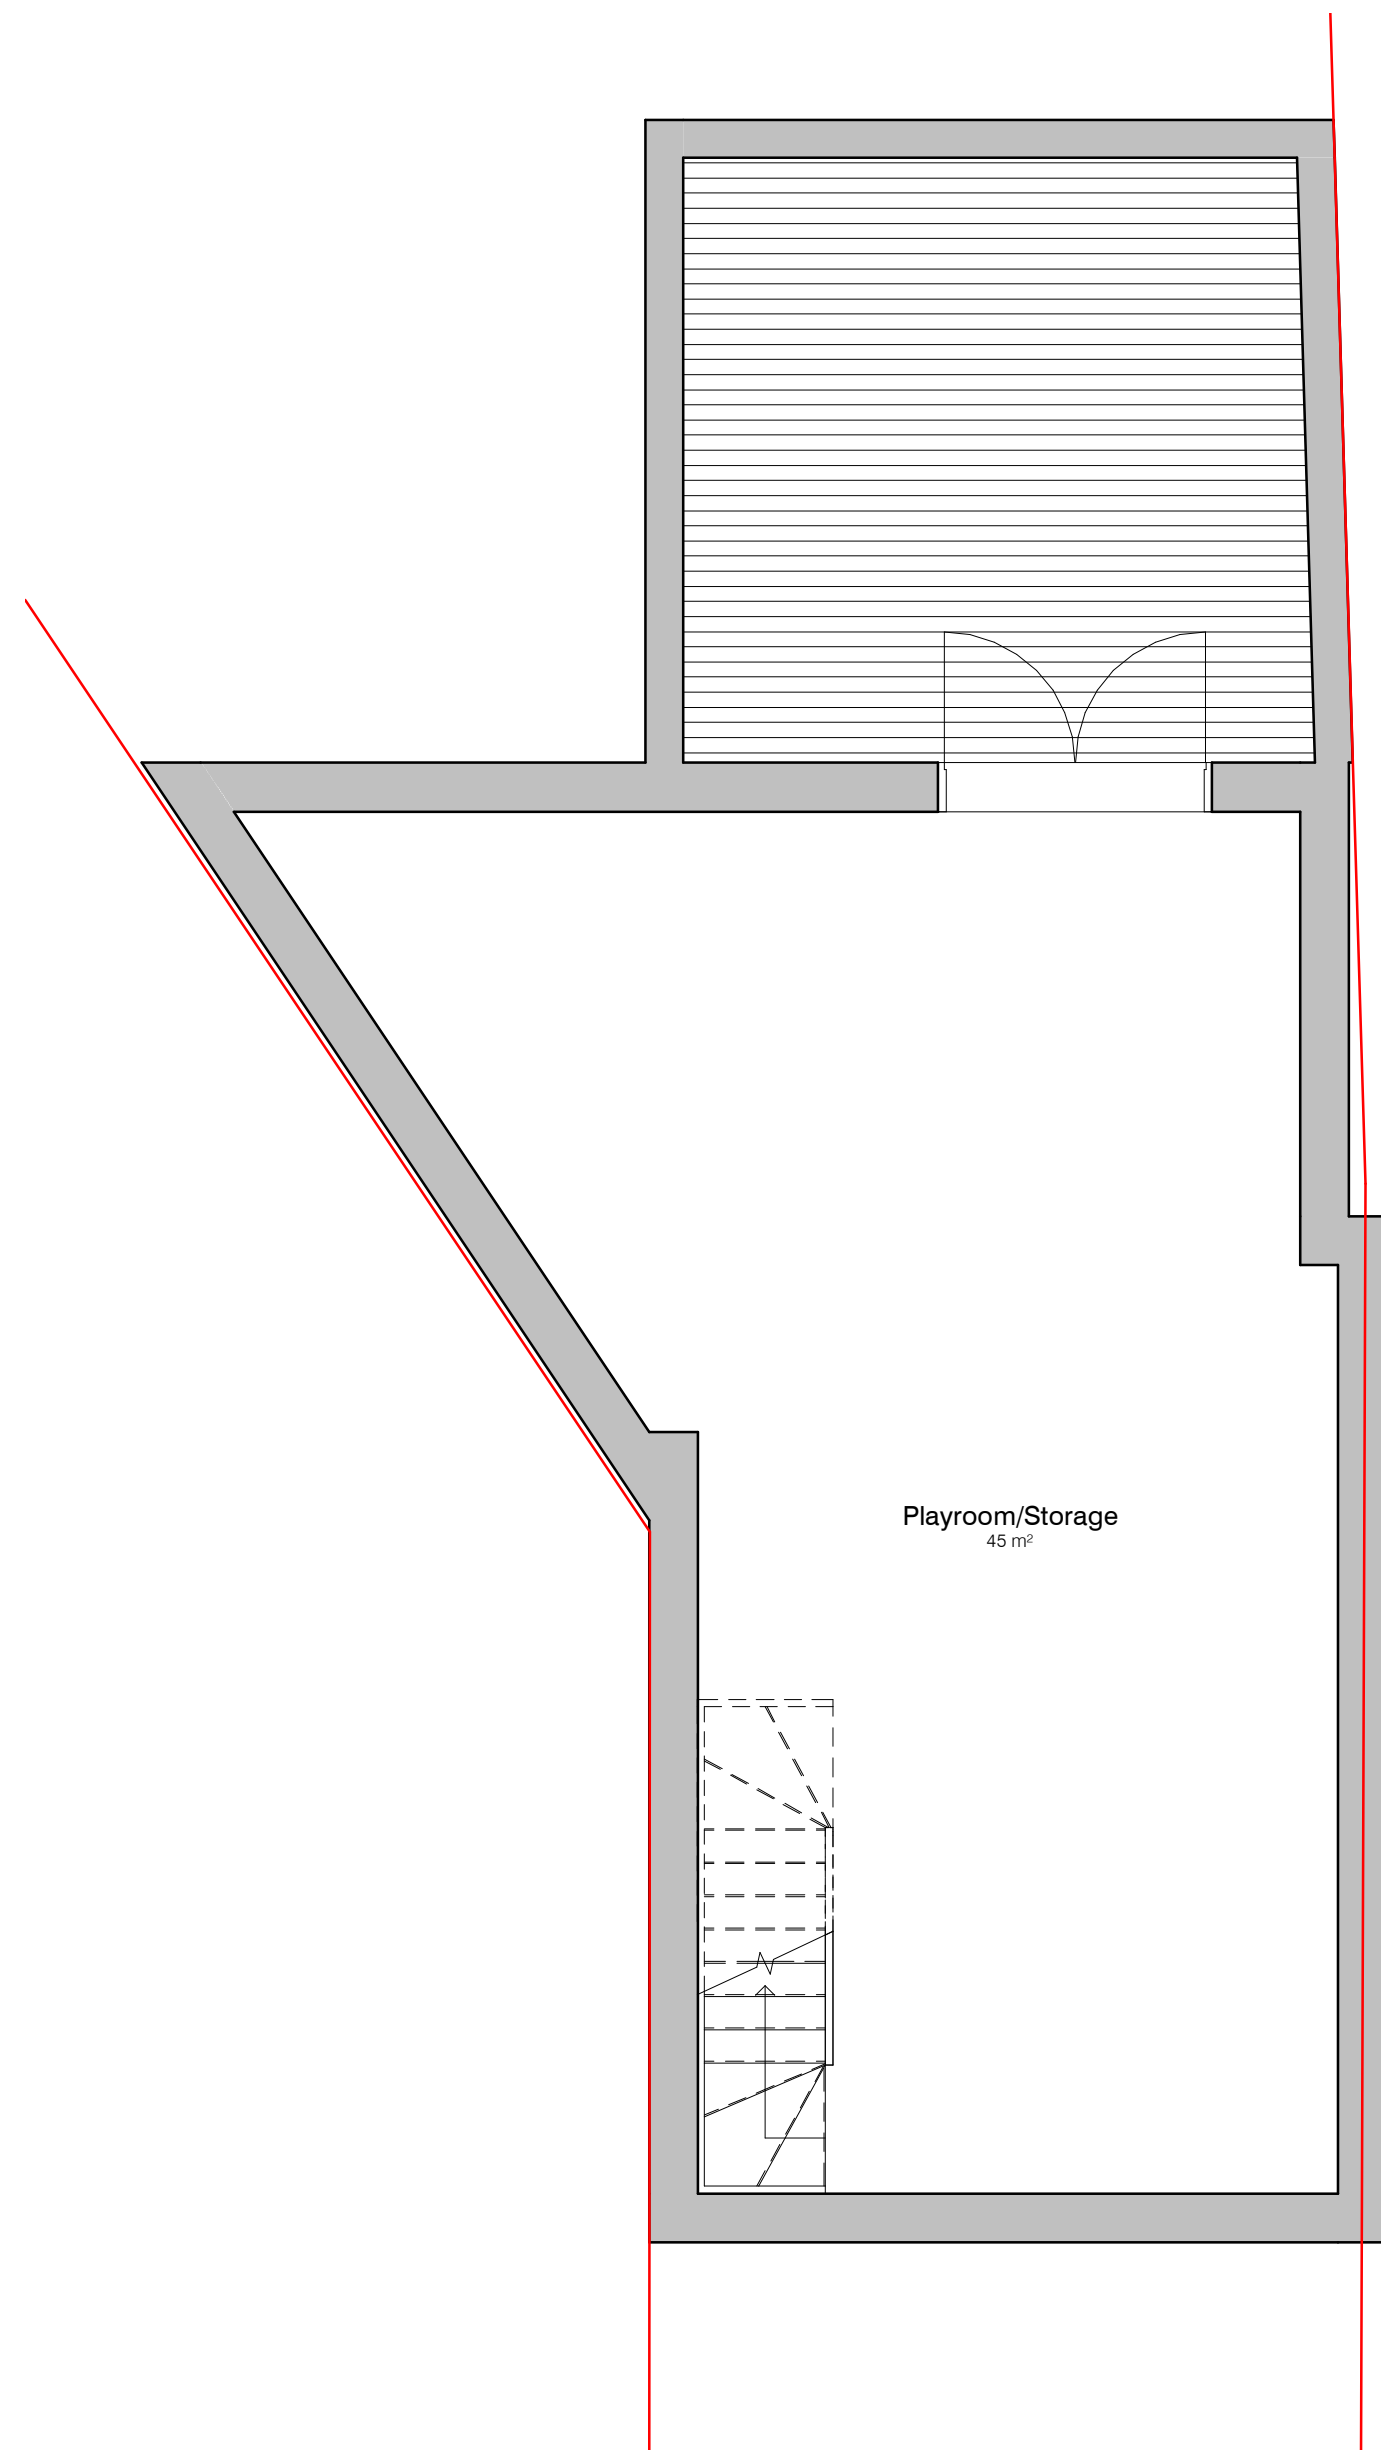


5. Level B1 - GA Proposed
1 : 50

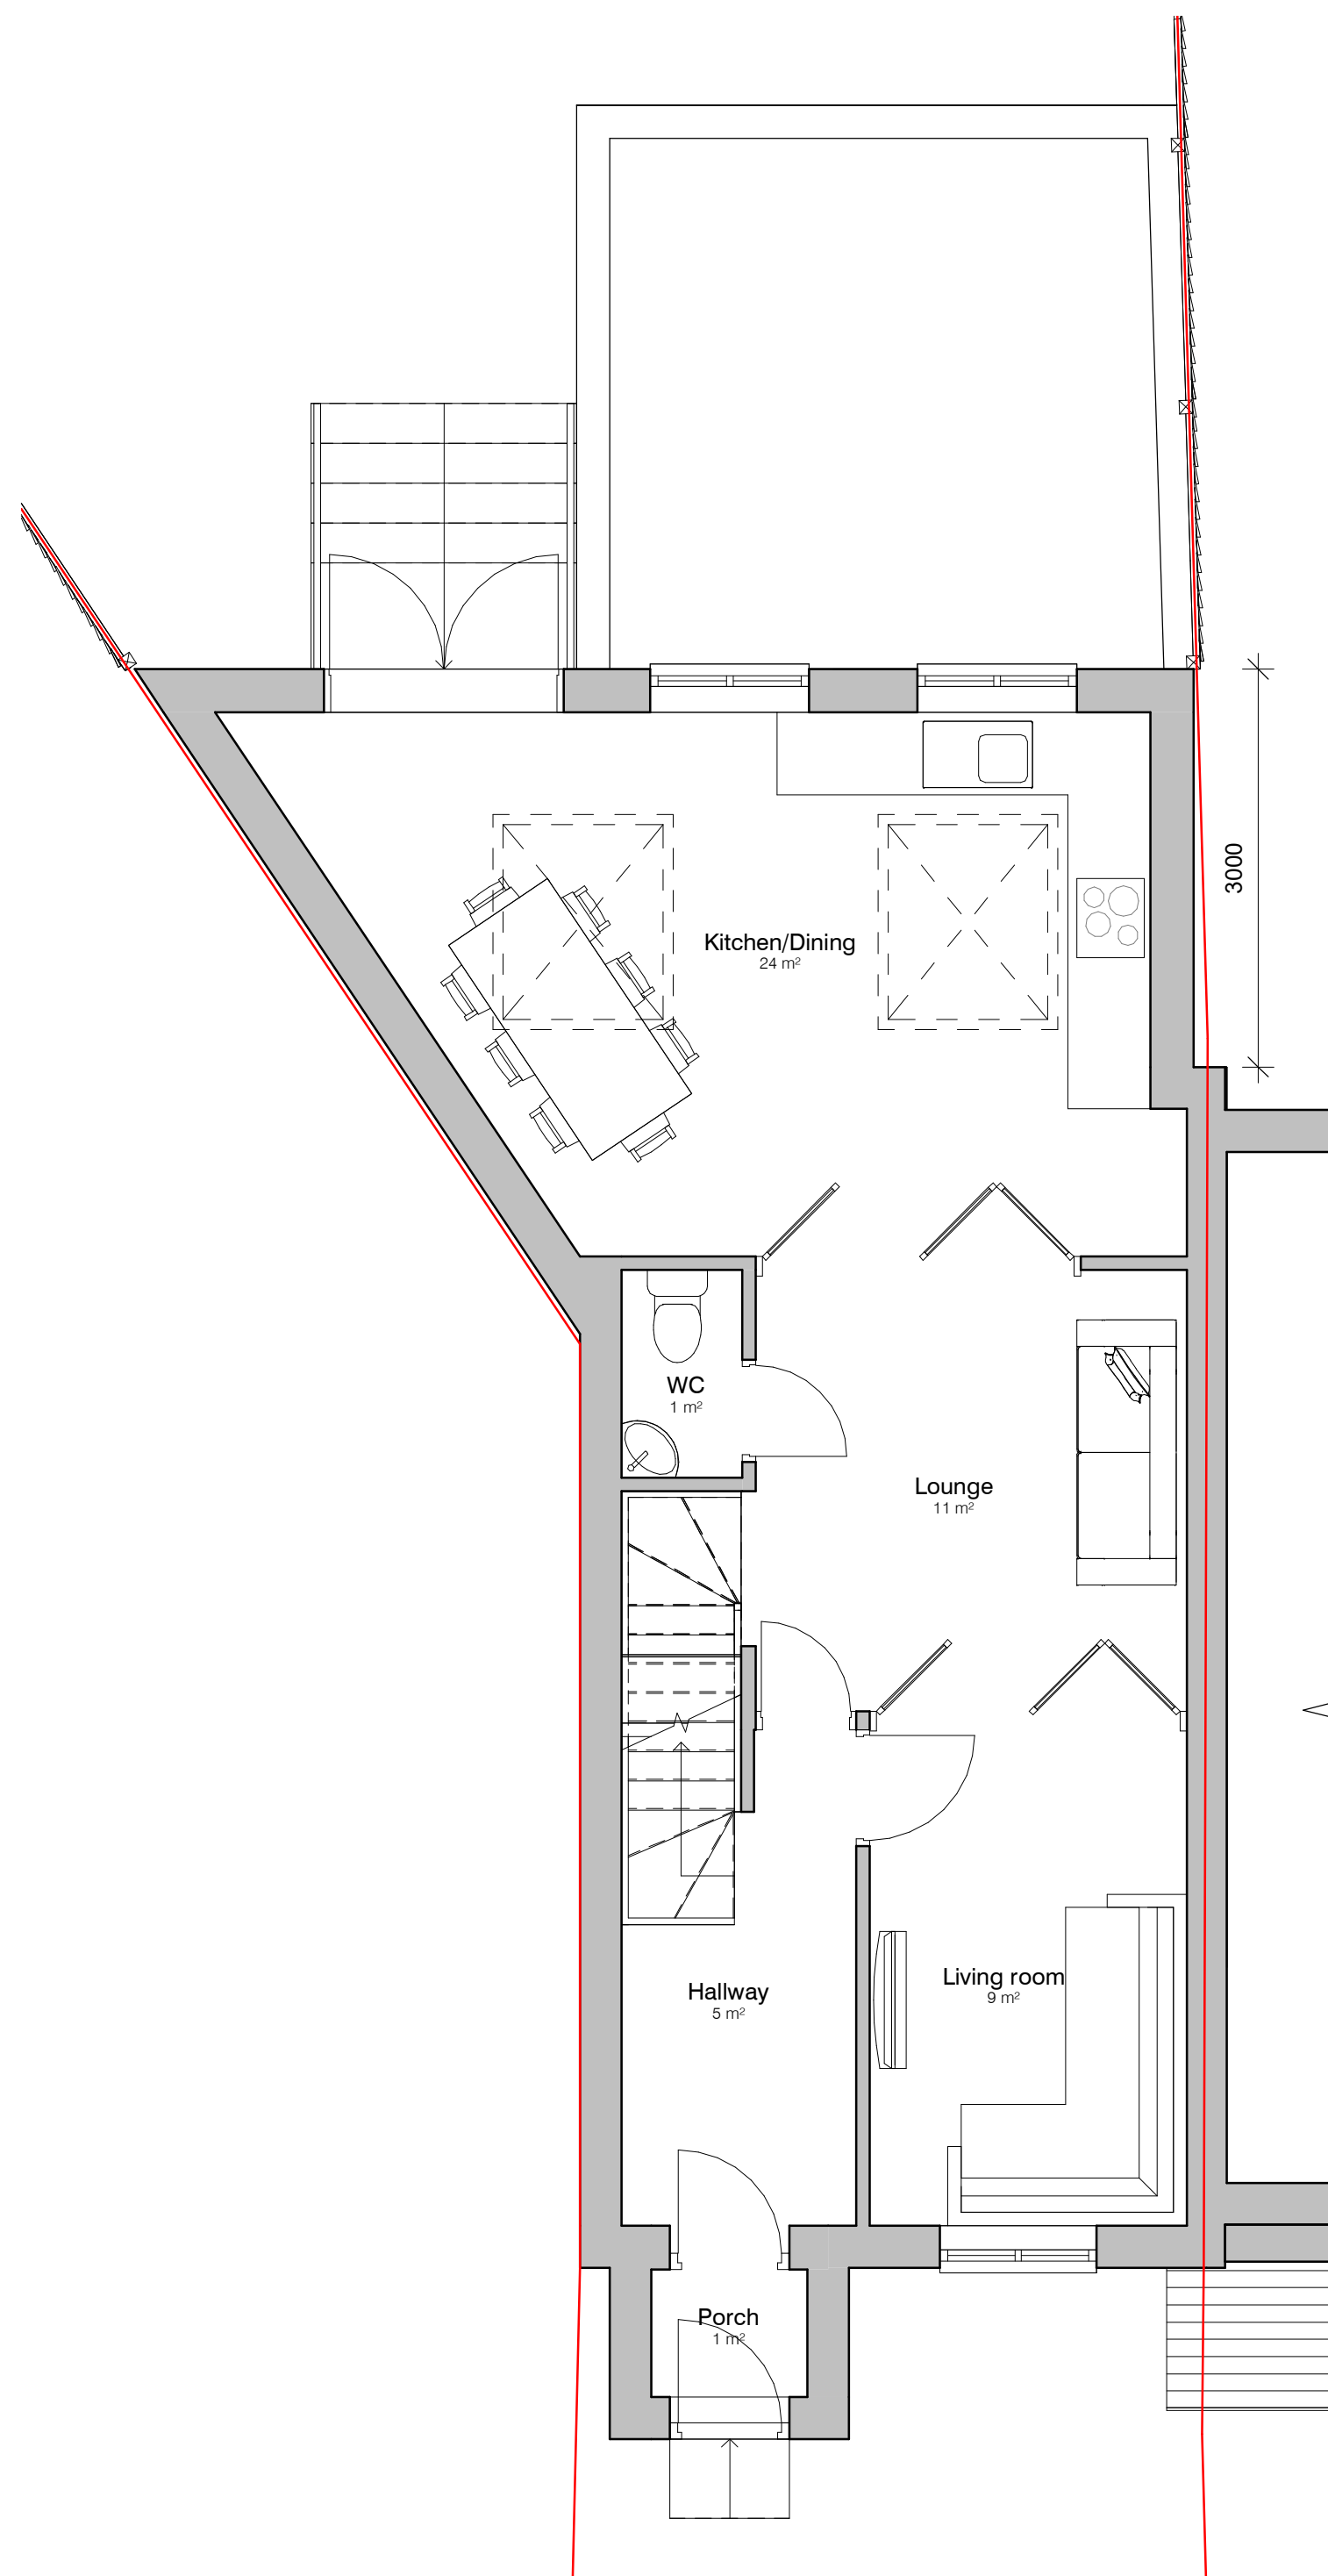

6. Level 0 - GA Proposed
1 : 50

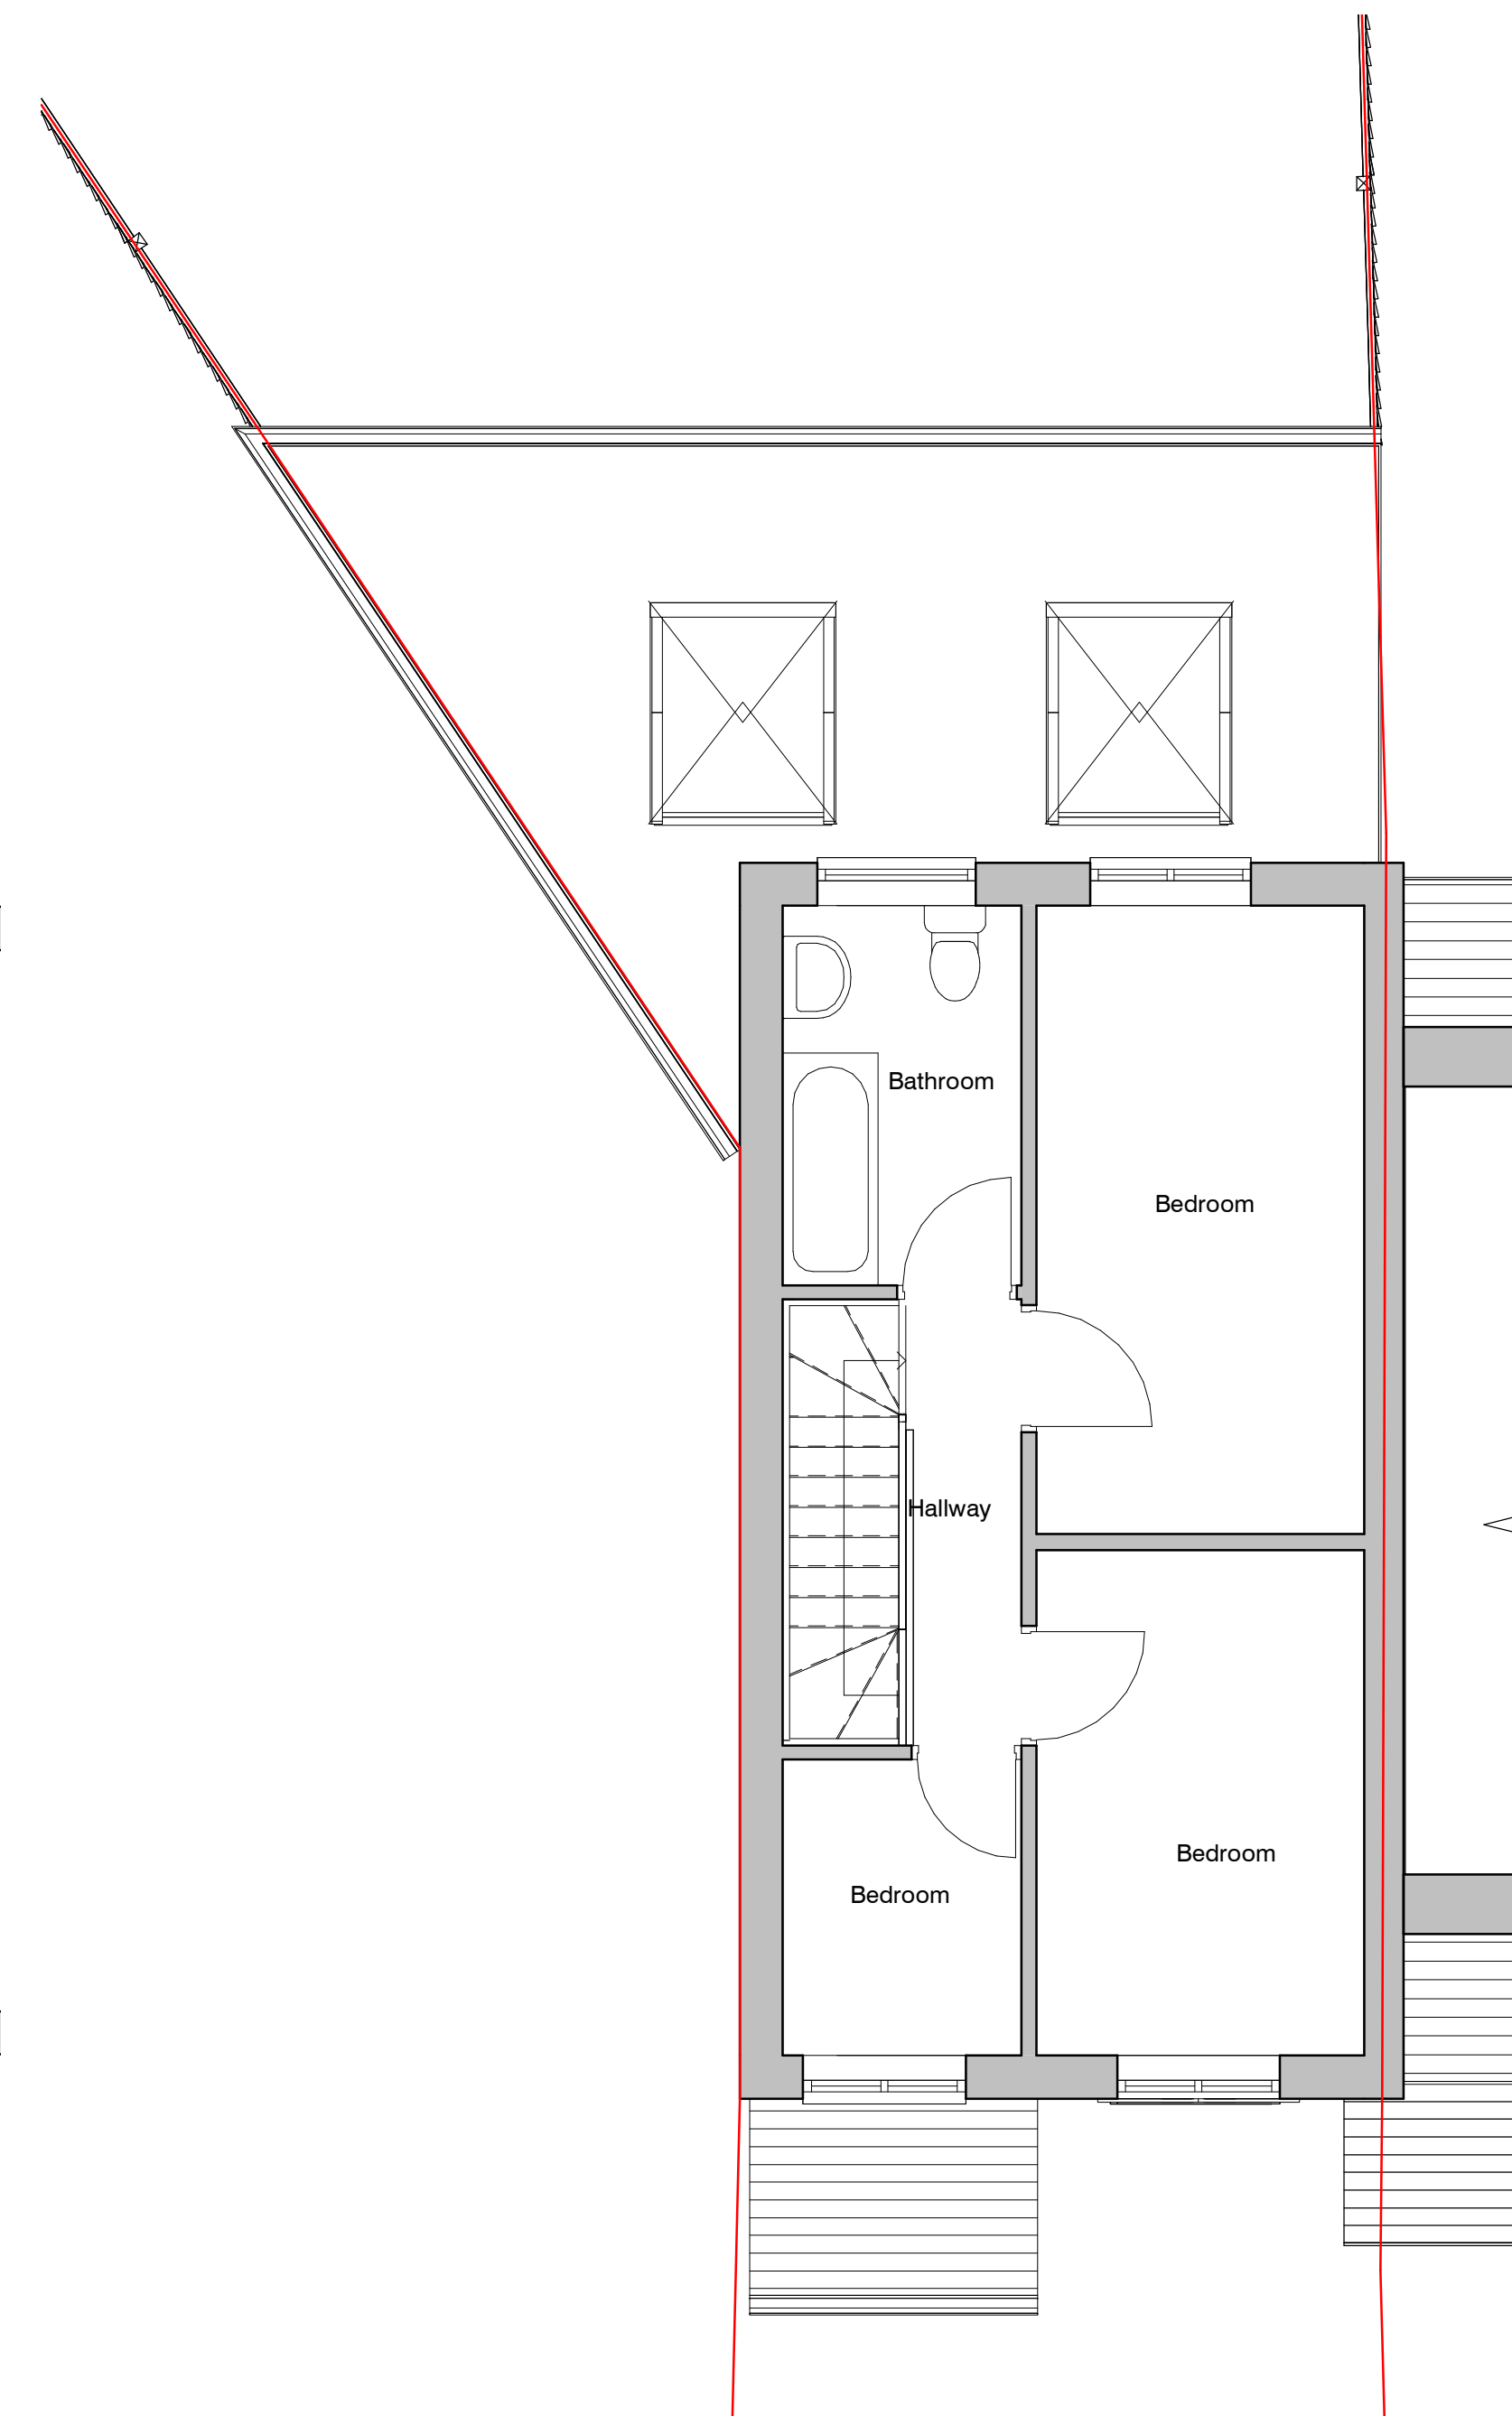

7. Level 1 - GA Proposed
1 : 50

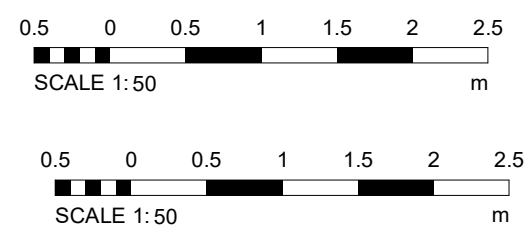

PROJECT	SCALE & A1	DATE	BY	DATE
27 Rainsough Brow	As indicated	18 July 2022	ET	
CLIENT	STATUS	PROJECT NO.	DRAWING NO.	REV.
Bahsir Tanweer	PLANNING	DA22068.1.	003.	
TITLE	NOTES			
Proposed GA Plans and Elevations	DISCLAIMER: ALL RIGHTS RESERVED. THIS DRAWING MUST NOT BE REPRODUCED WITHOUT WRITTEN CONSENT. ALL DIMENSIONS AND MATERIALS SHALL BE CHECKED AND CONFIRMED IN THE FIELD AND CORRECTED TO BE IN ACCORDANCE WITH THE REQUIREMENTS OF THE PROJECT AND IN ACCORDANCE WITH THE CURRENT STATUTORY REGULATION. ALL DIMENSIONS ON THIS DRAWING ARE IN MILLIMETERS UNLESS OTHERWISE STATED.			