




EXISTING

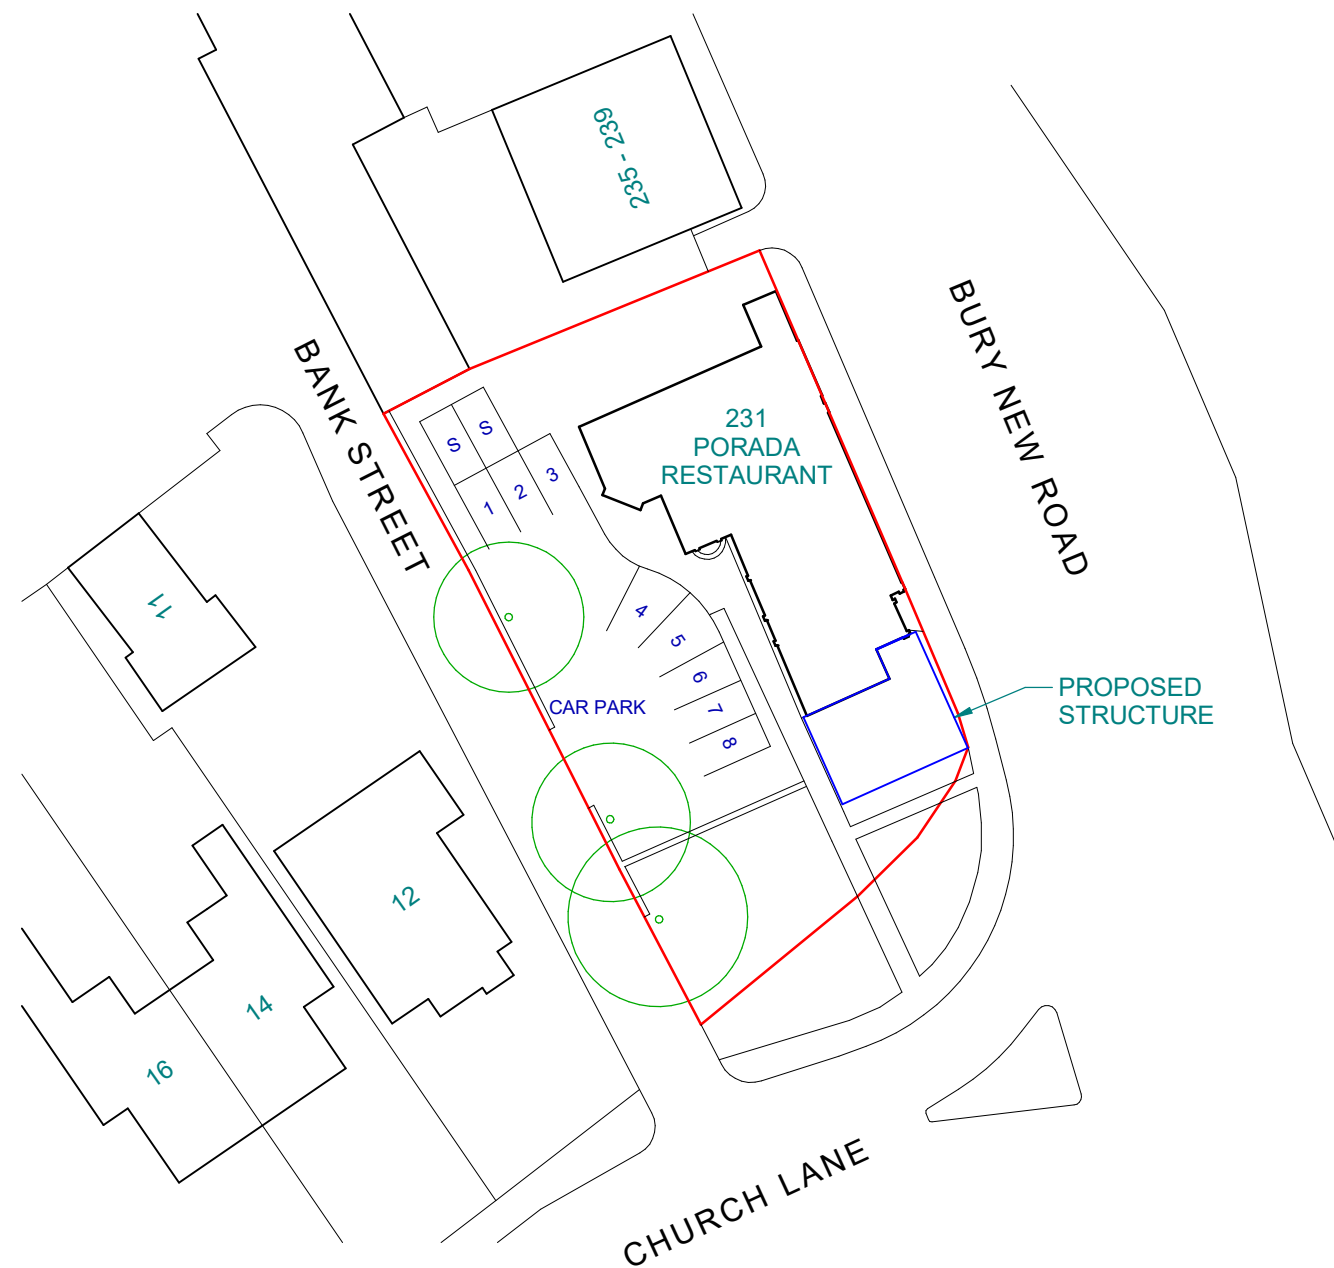

PROPOSED



Project: PORADA WHITEFIELD, MANCHESTER M45 8QP			
Title: SITE LAYOUT PLAN EXISTING AND PROPOSED			
Date: 22-08-22	Scale: 1:500 @ A3	Drg No: 30706-2	
ALL DIMENSIONS ARE IN MILLIMETRES UNLESS OTHERWISE STATED peterleetechnicalservices@yahoo.com			Projection: