



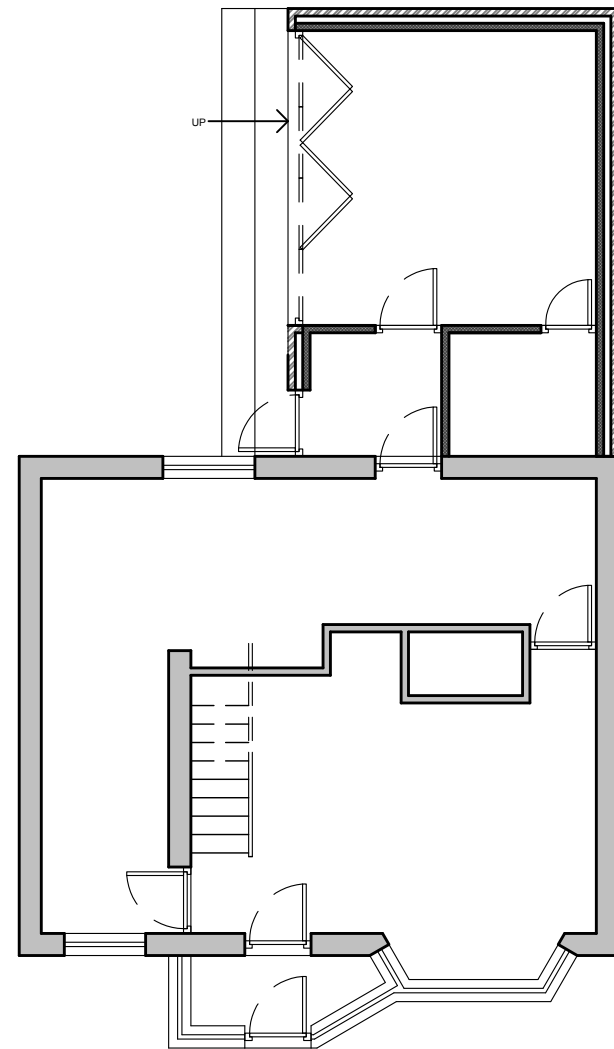

PROPOSED GROUND FLOOR PLAN
SCALE-1:100

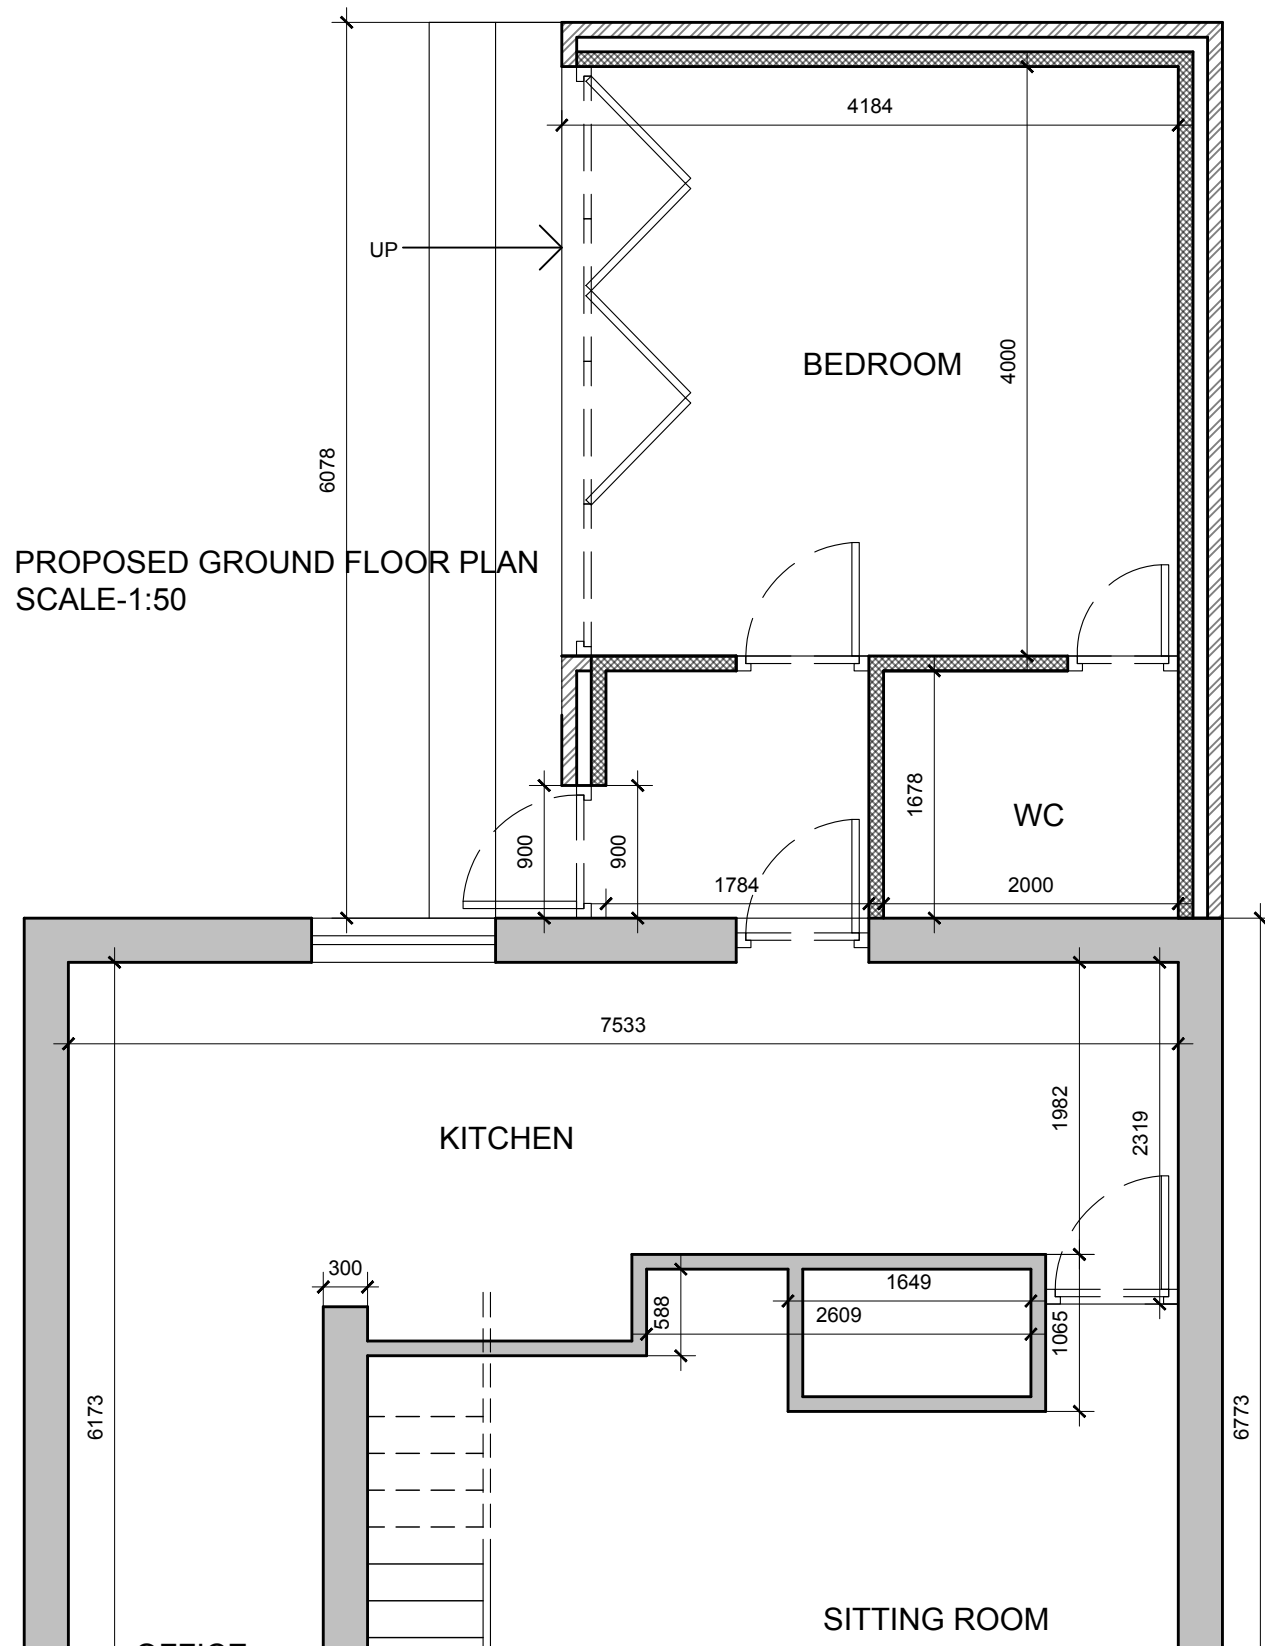

PROPOSED GROUND FLOOR PLAN
SCALE-1:50



General Notes

No.	Revision/Issue	Date
-----	----------------	------

Firm Name and Address
 Mason and Marlowe
Mason and Marlowe Ltd.
Project Managers and Quantity Surveyors
3 Colman Gardens,
Salford Quays, M5 3NT

Project Name and Address
**4 Lynton Drive, Prestwich
M25 2QS**

Project	Sheet
Date 12/10/2022	A3
Scale 1/50	