



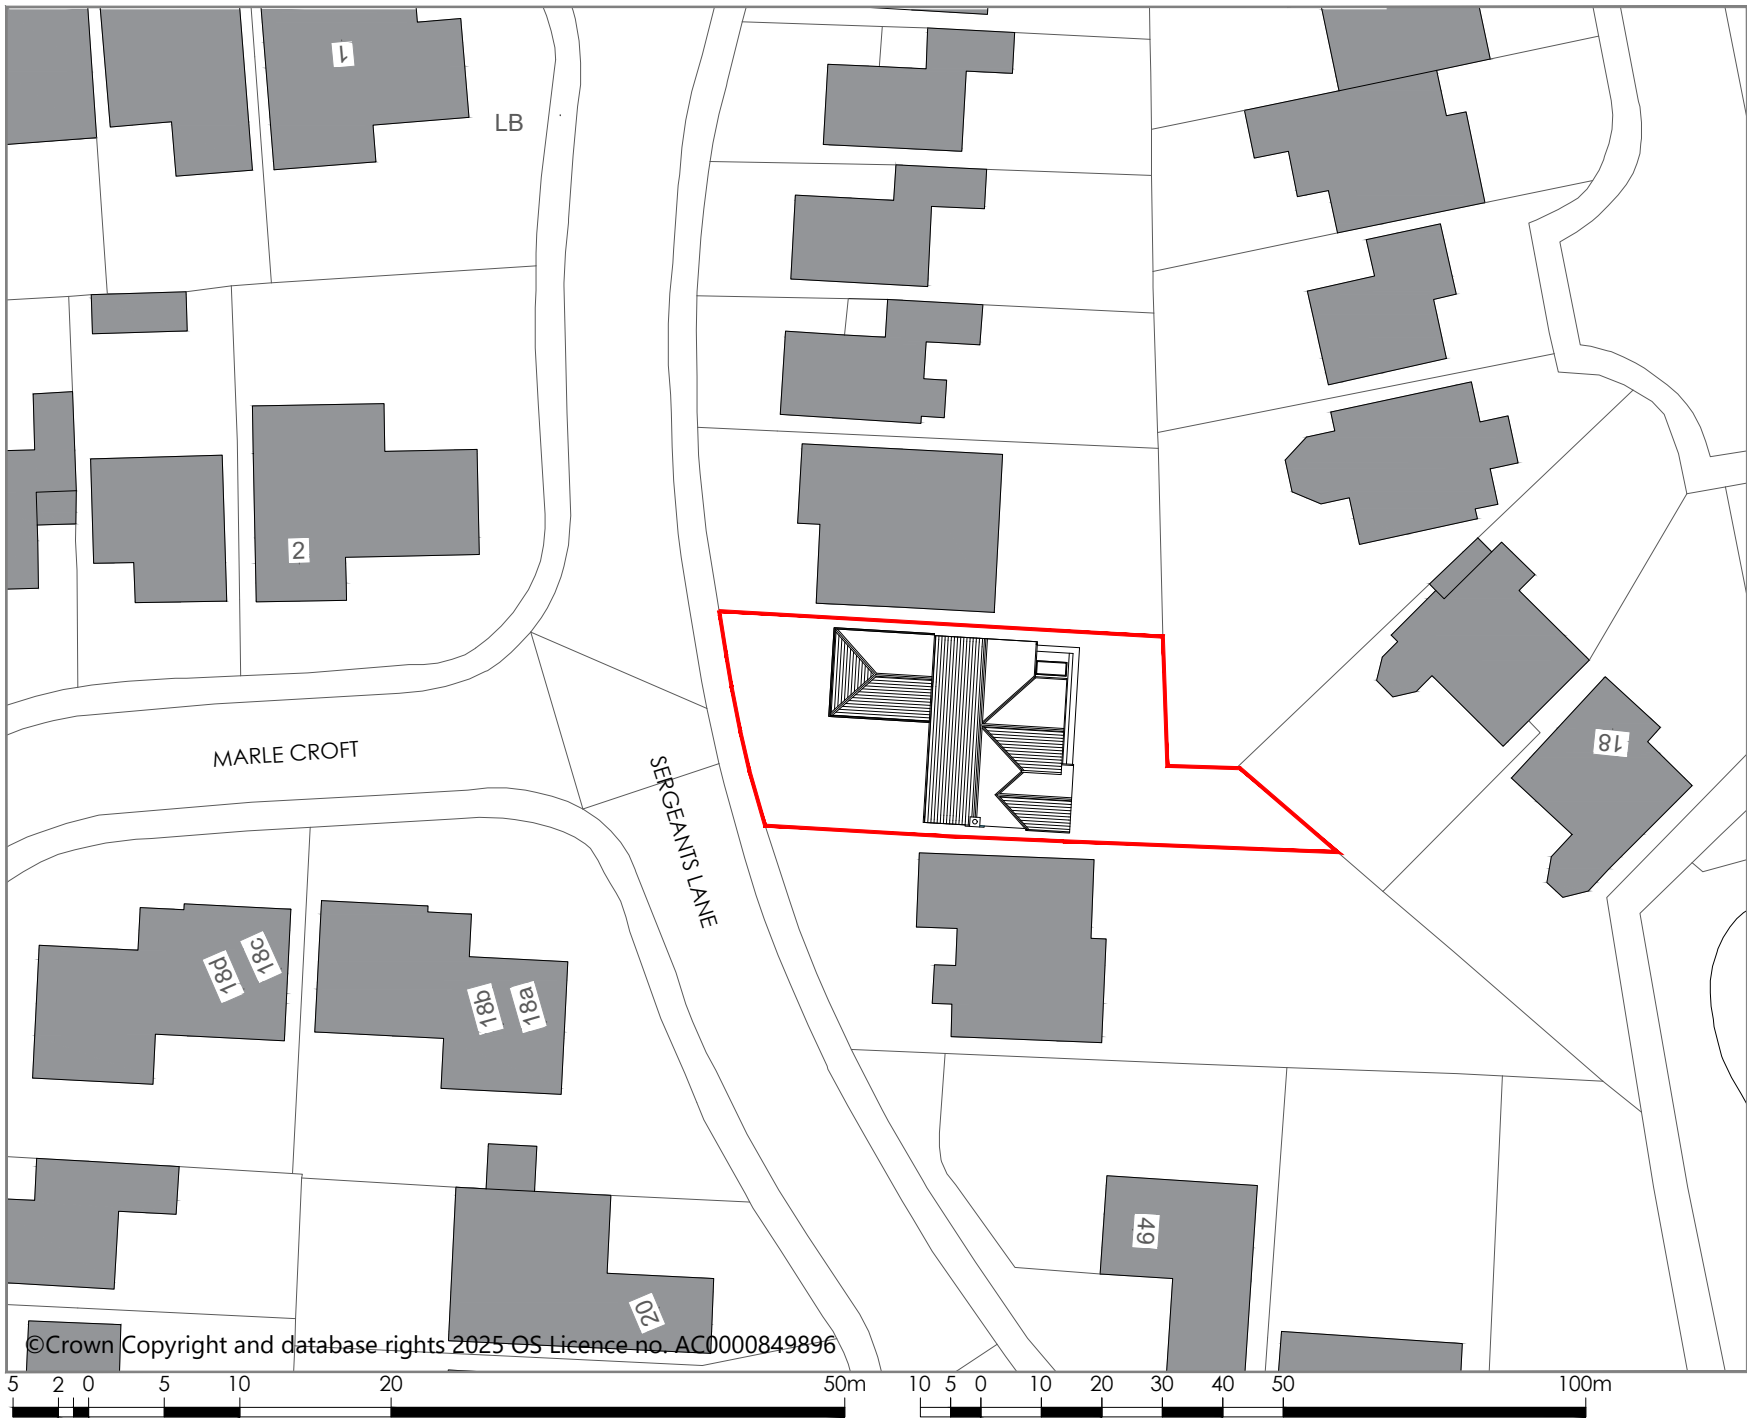

©Crown Copyright and database rights 2025 OS Licence no. AC0000849896

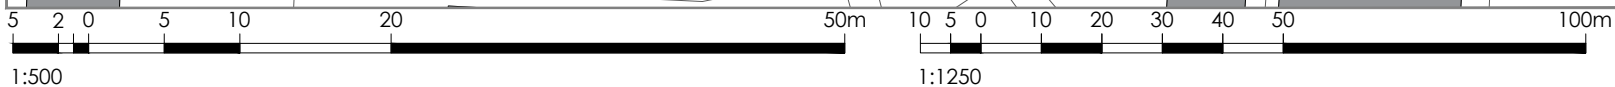

Indicative
True
North

Planning drawings

Legend

Site Boundary

Rev ref	Description	Date
Project	Ground floor rear extension, partial first floor rear extension and associated internal works	
Site Address	45 Sergeants Lane, Whitefield Bury M45 7TR	
Client	Mr and Mrs Wildsmith	
Drawing status	Planning	
Drawing title	Proposed block plan	
Date	August 2025	
Scale	1:500 @ A4	
Dwg No.	2025-1940-P-107	Rev -