



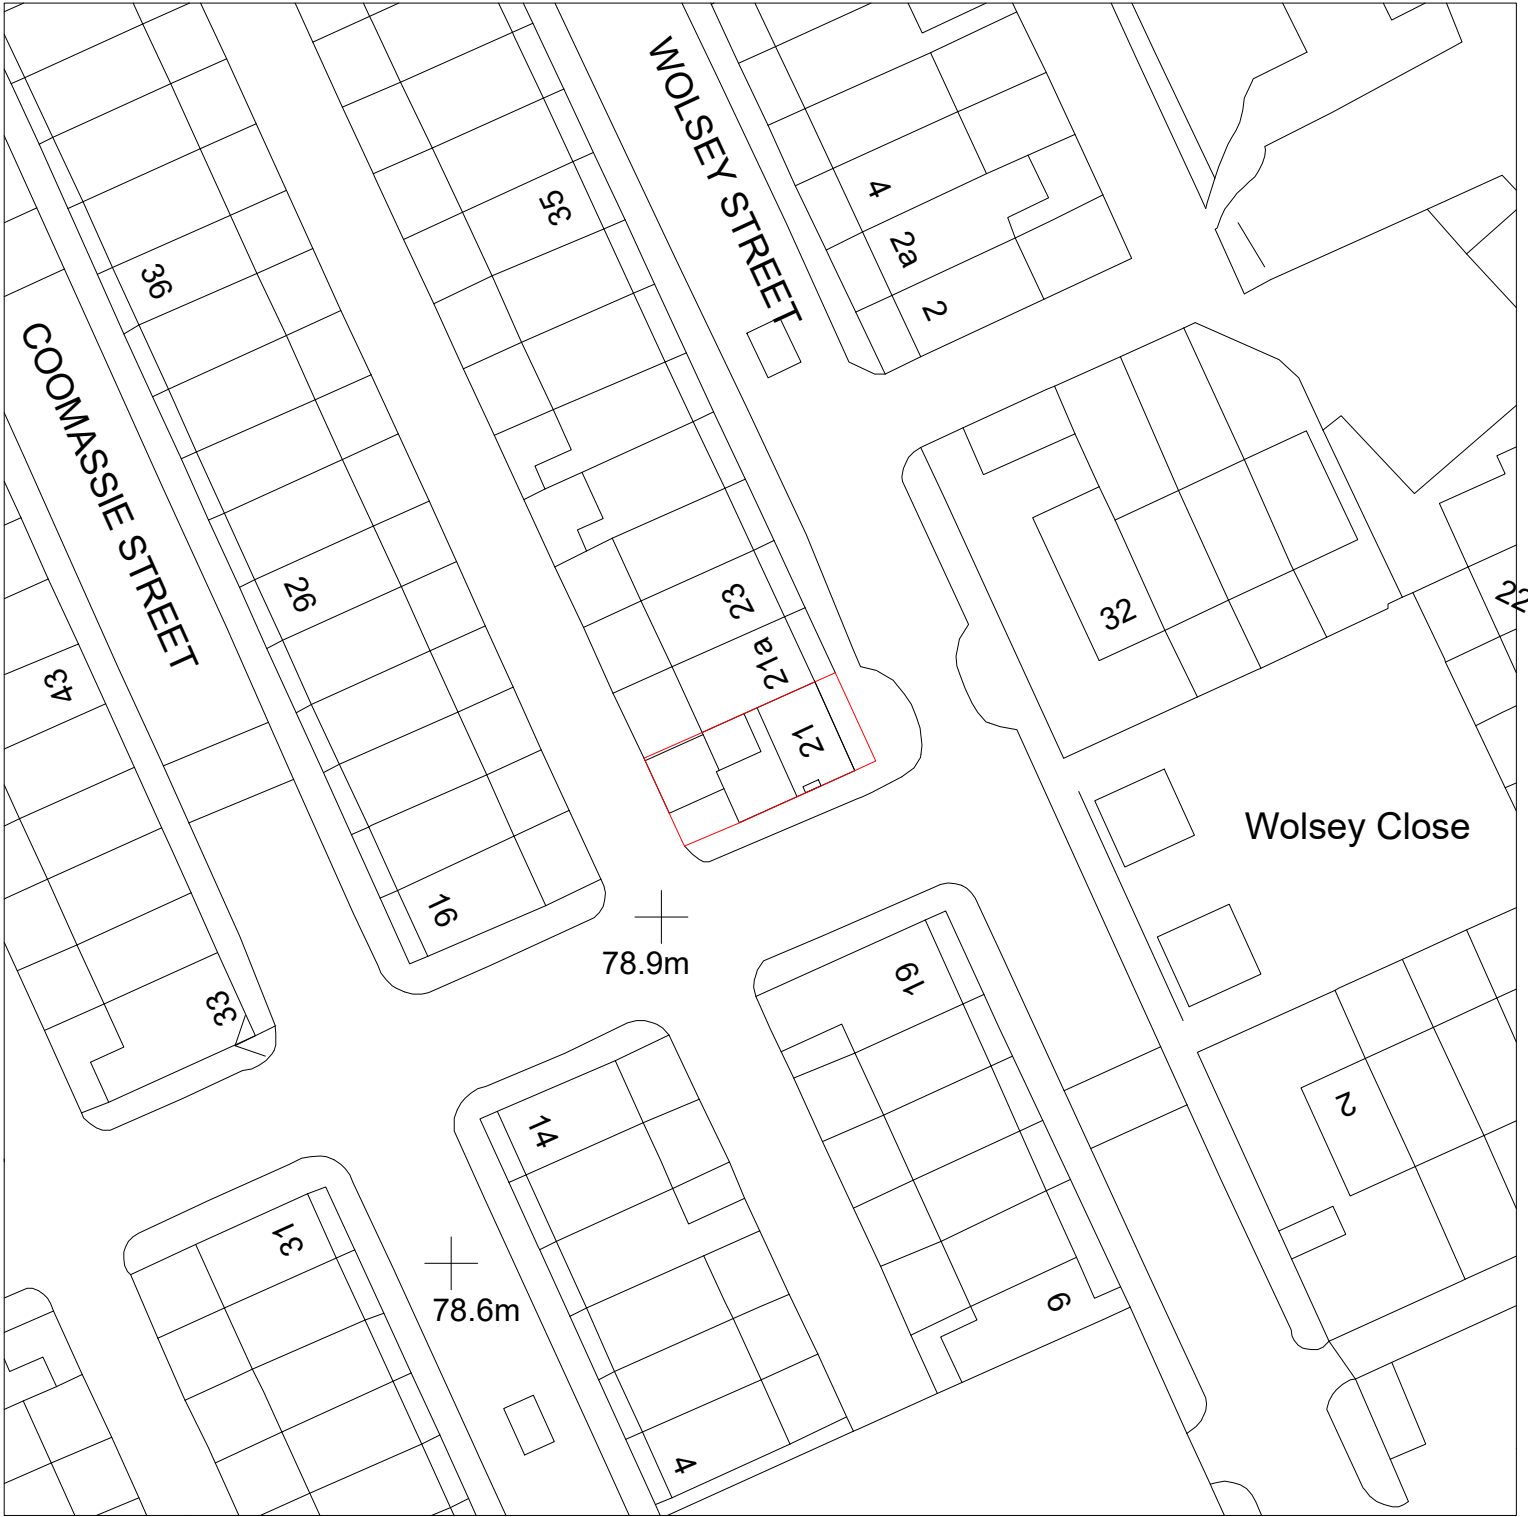

W: adeptdesignltd.co.uk | M: 07496819062 | E: enquiries@adeptdesignltd.co.uk

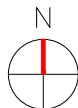

PROJECT	21 WOLSEY STREET, RADCLIFFE, MANCHESTER, M26 3AS
TITLE	PROPOSED SITE PLAN
NUMBER	A101
SCALE	1:500

REVISION	001
CLIENT	DECLAN GUY & CONNOR FARLEY
STATUS	PLANNING ISSUE
DATE	10/08/2025