


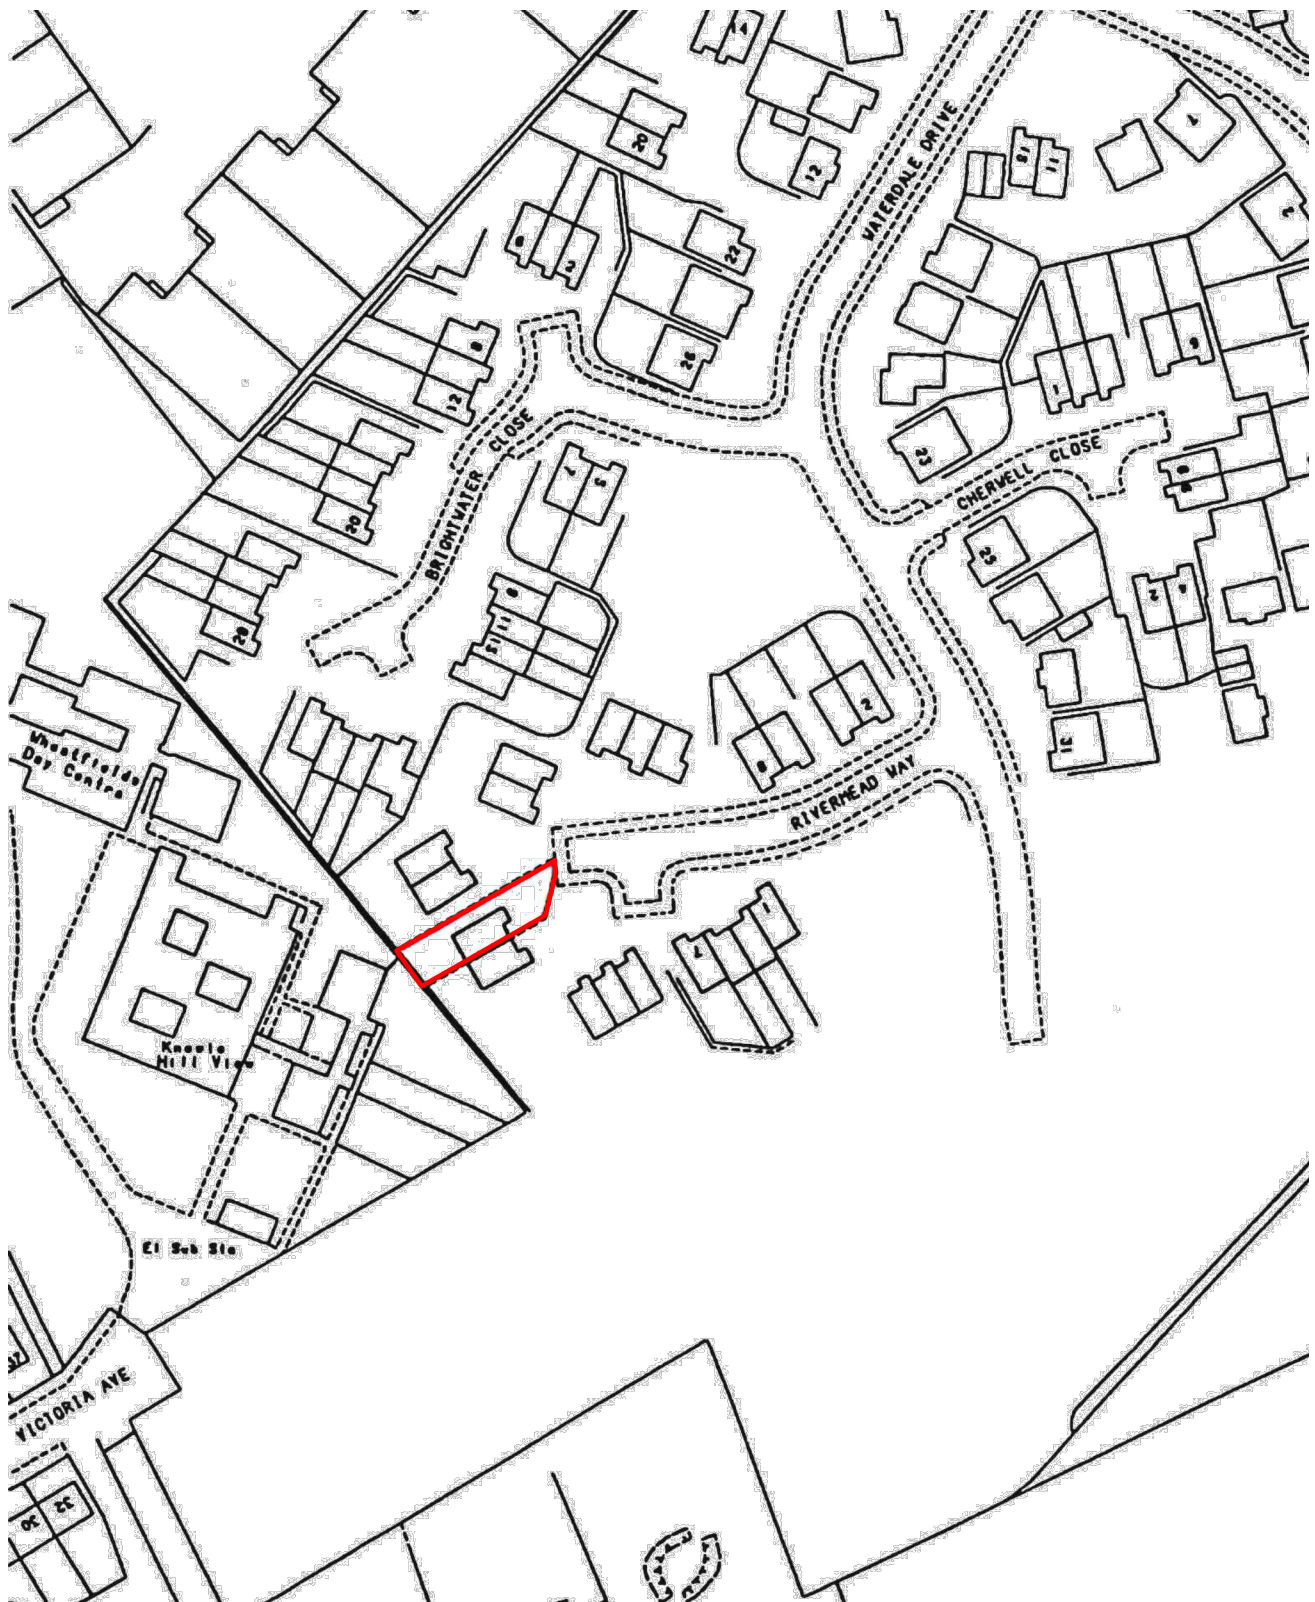

LOCATION PLAN
19 Rivermead Way
Whitefield, Bury M45 8SF



1:1250