


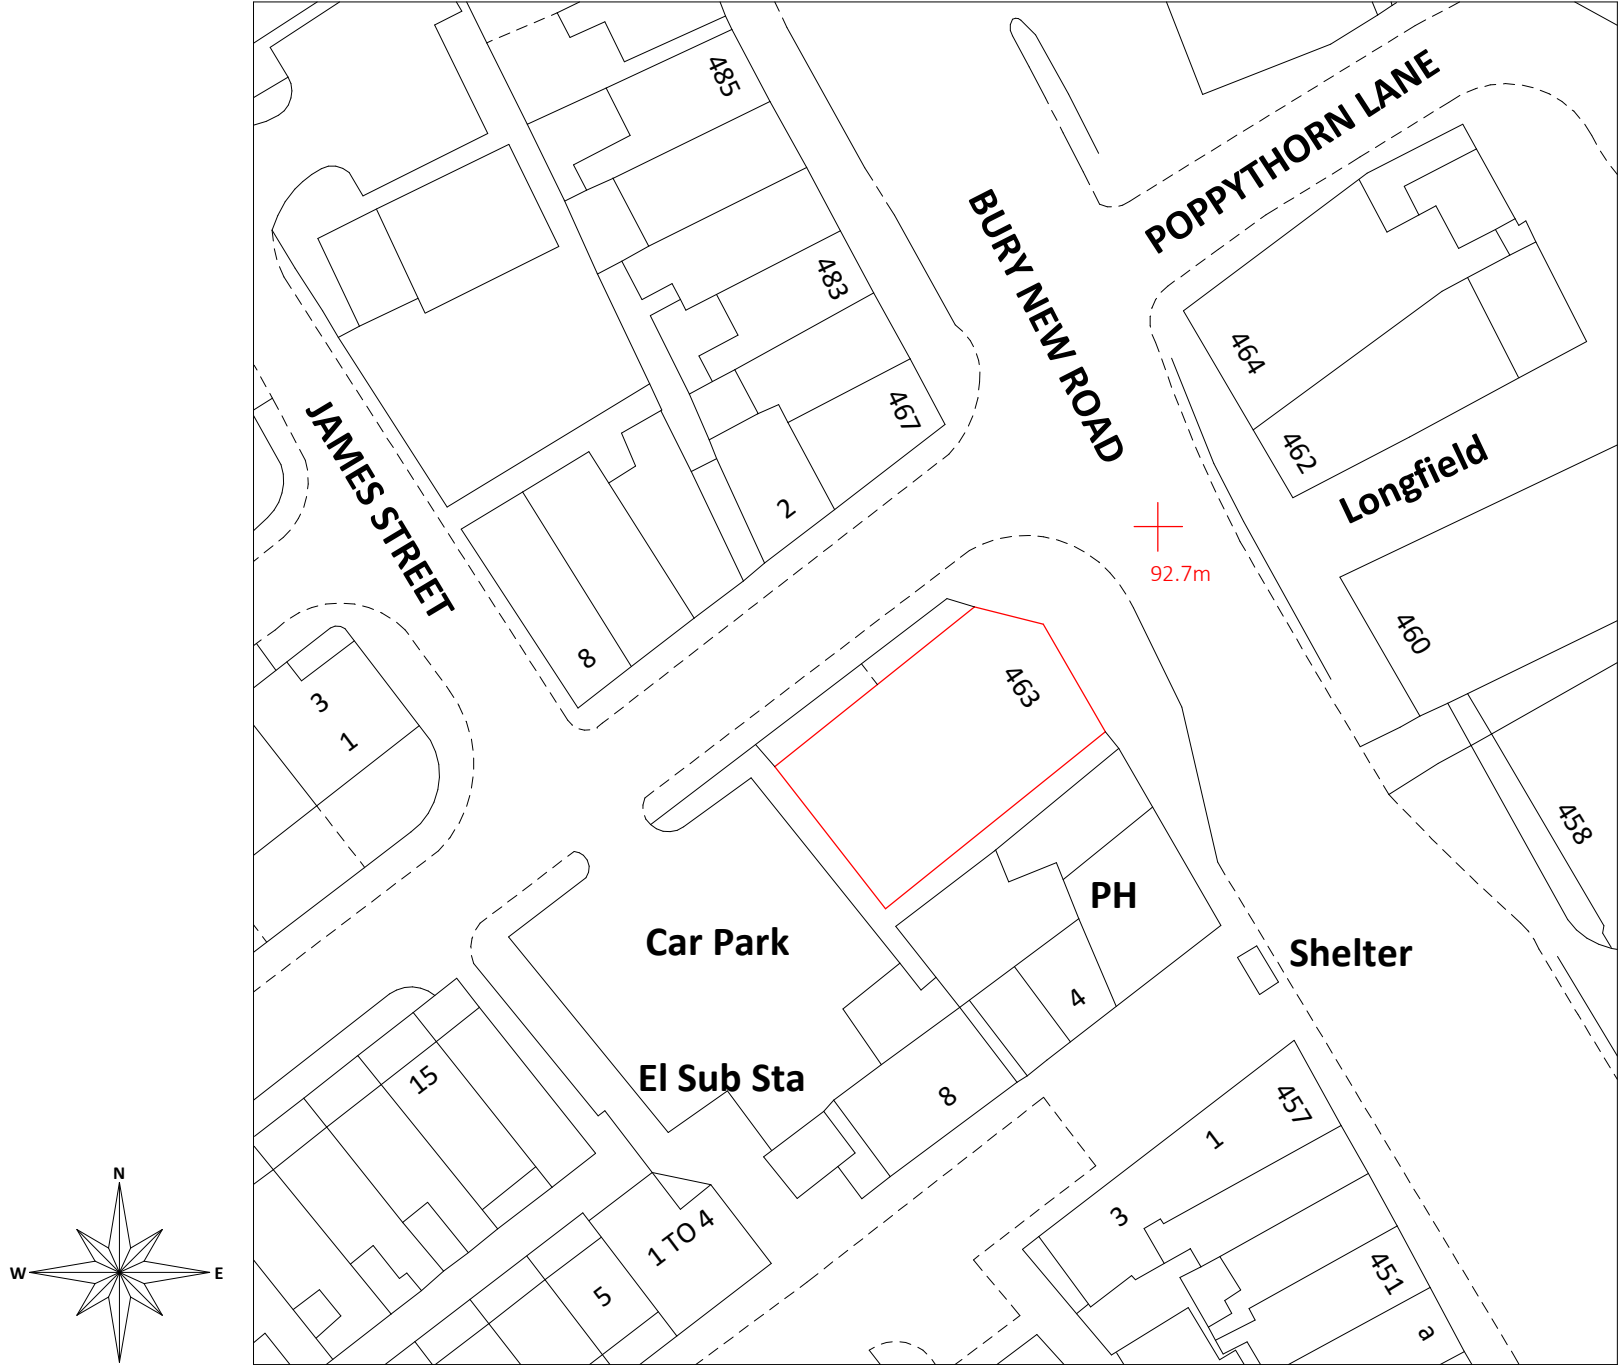
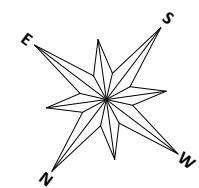
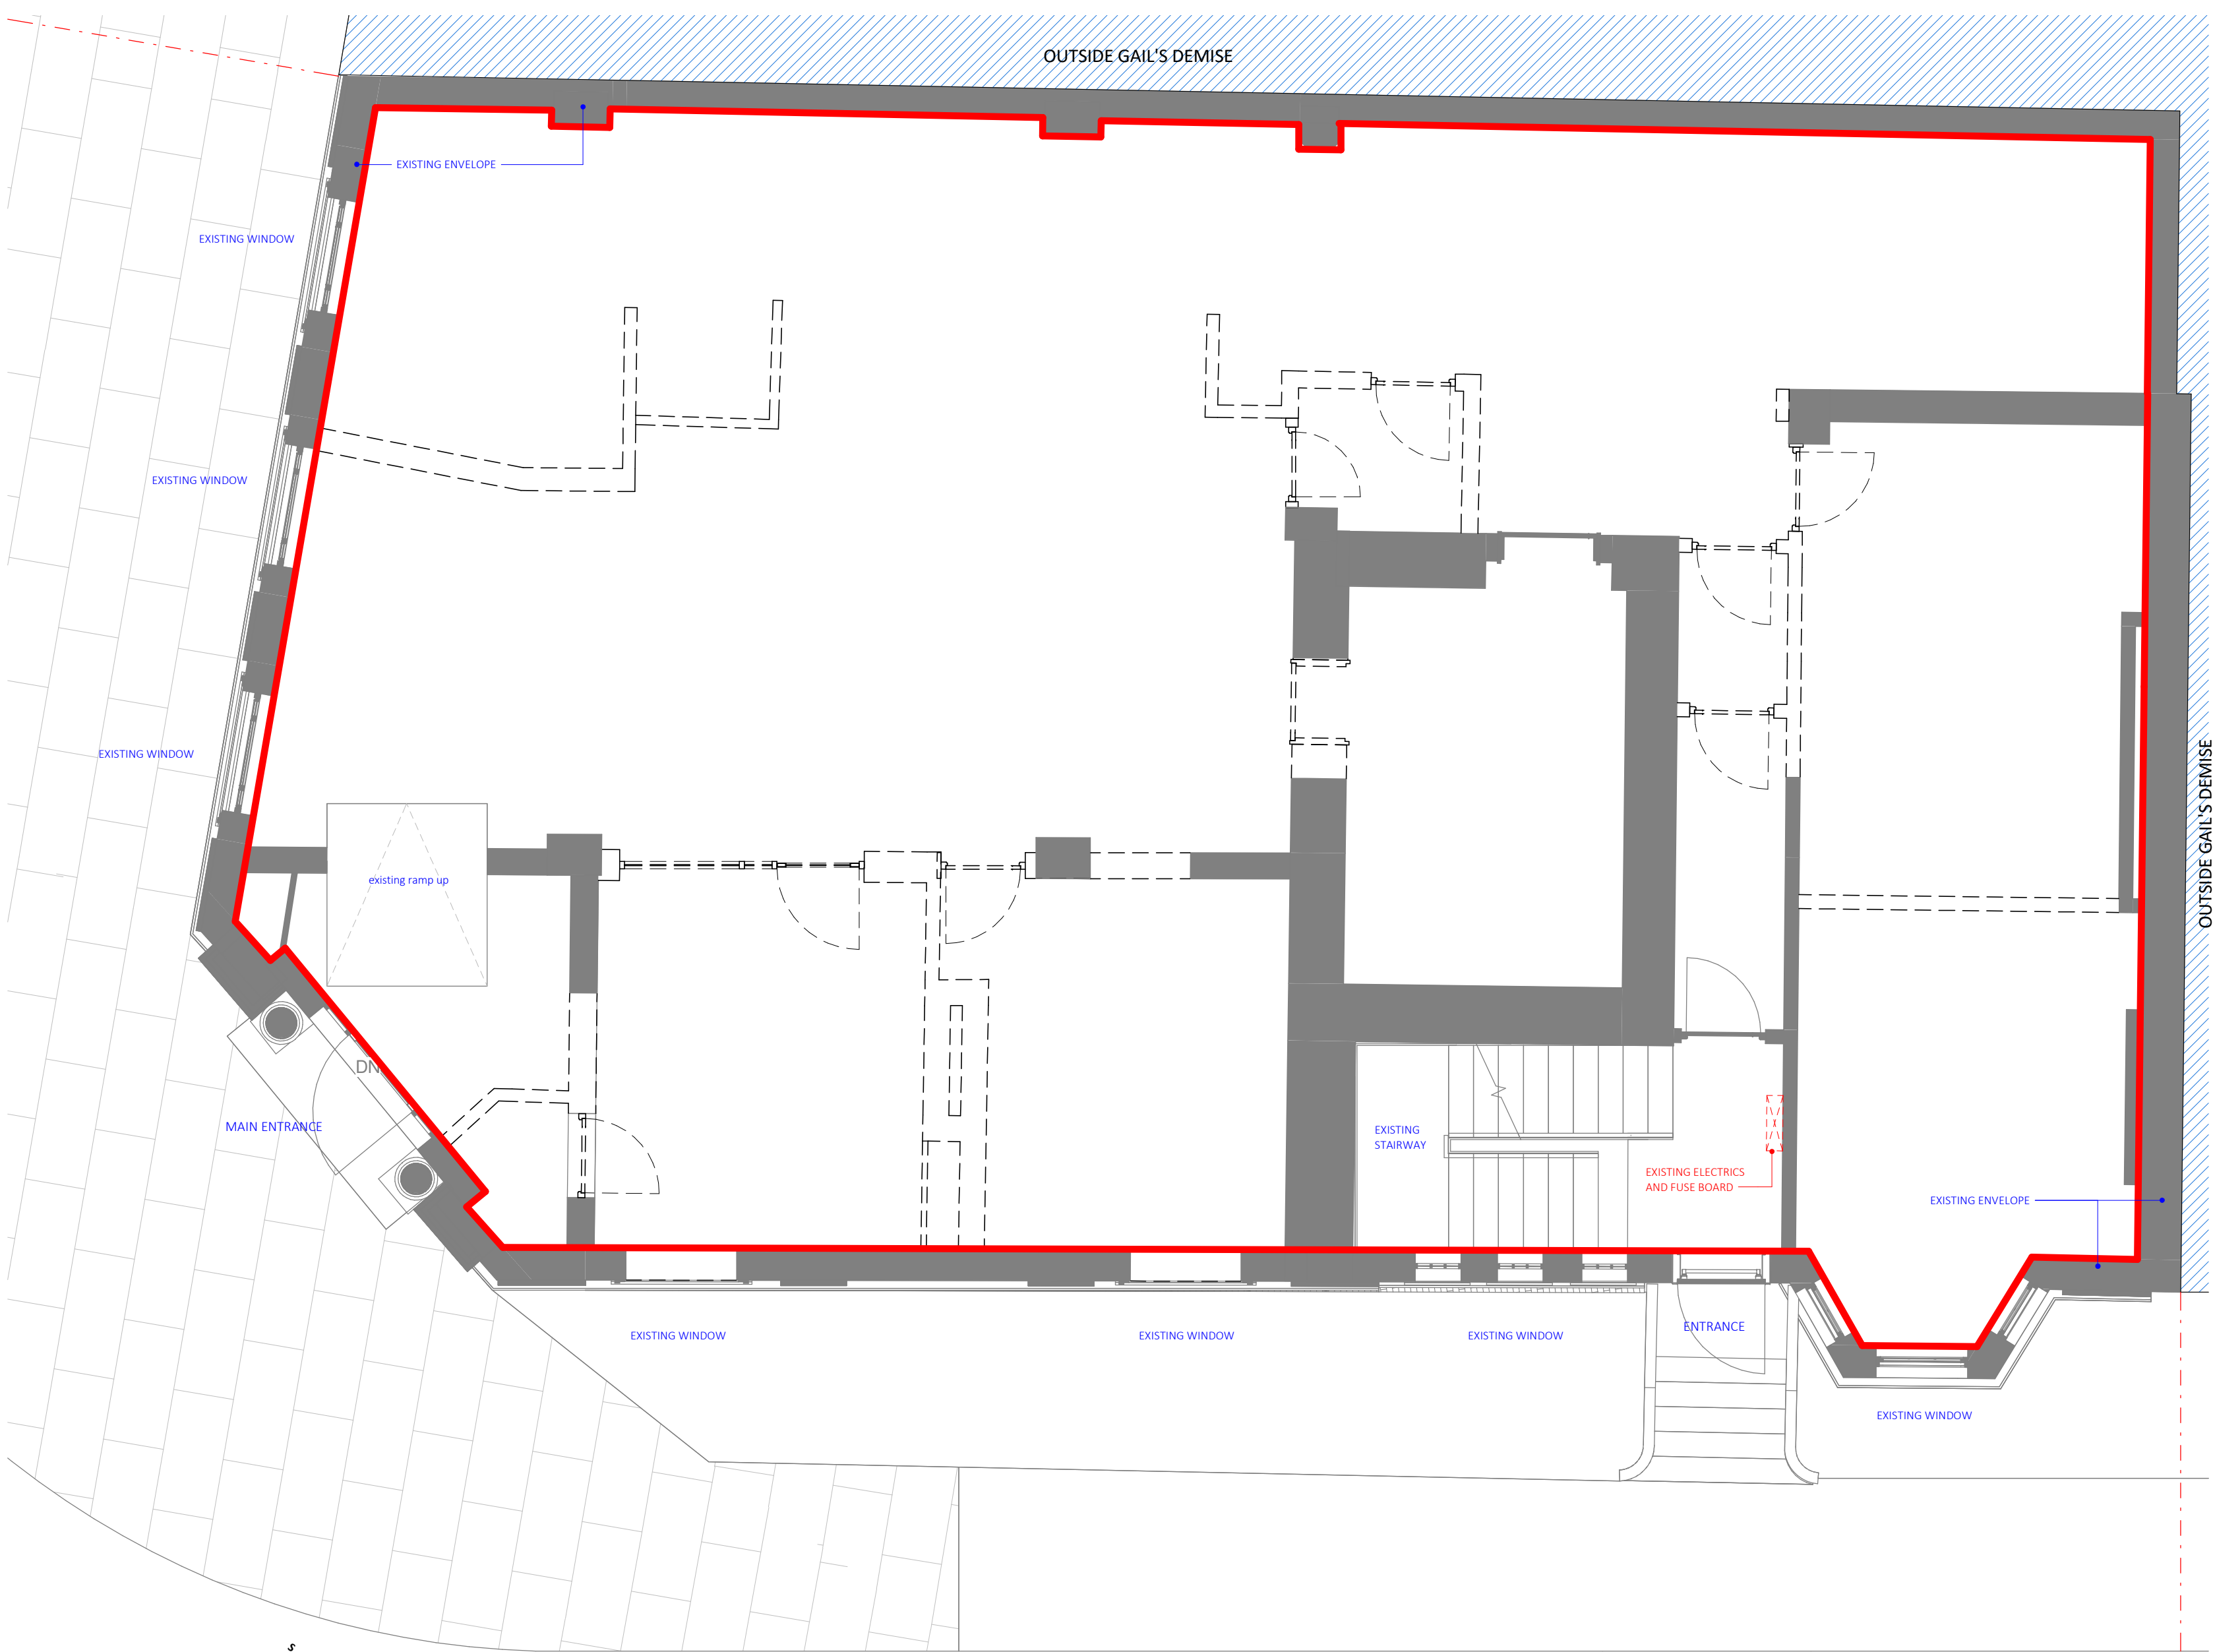


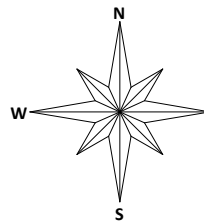

Locality Plan 500
scale 1 : 500

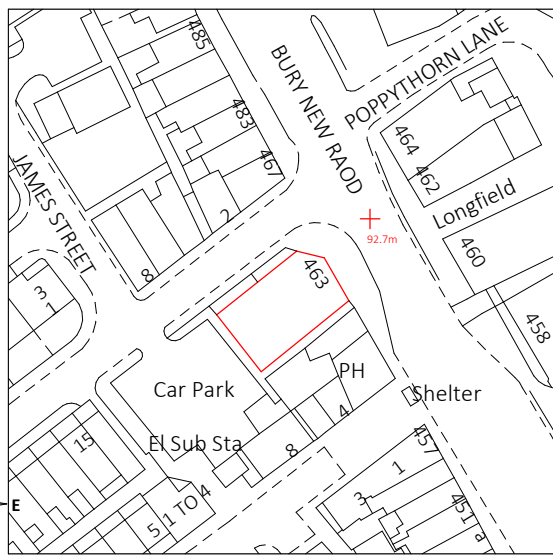


Graphic Scale: 20mm = 1m

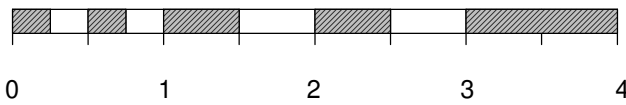


Locality Plan 1250


scale 1 : 1250

Revision Schedule				
Number	Description	Date	to	by
1	Issued for Approval	25/09/2024	LL/SM	MvL

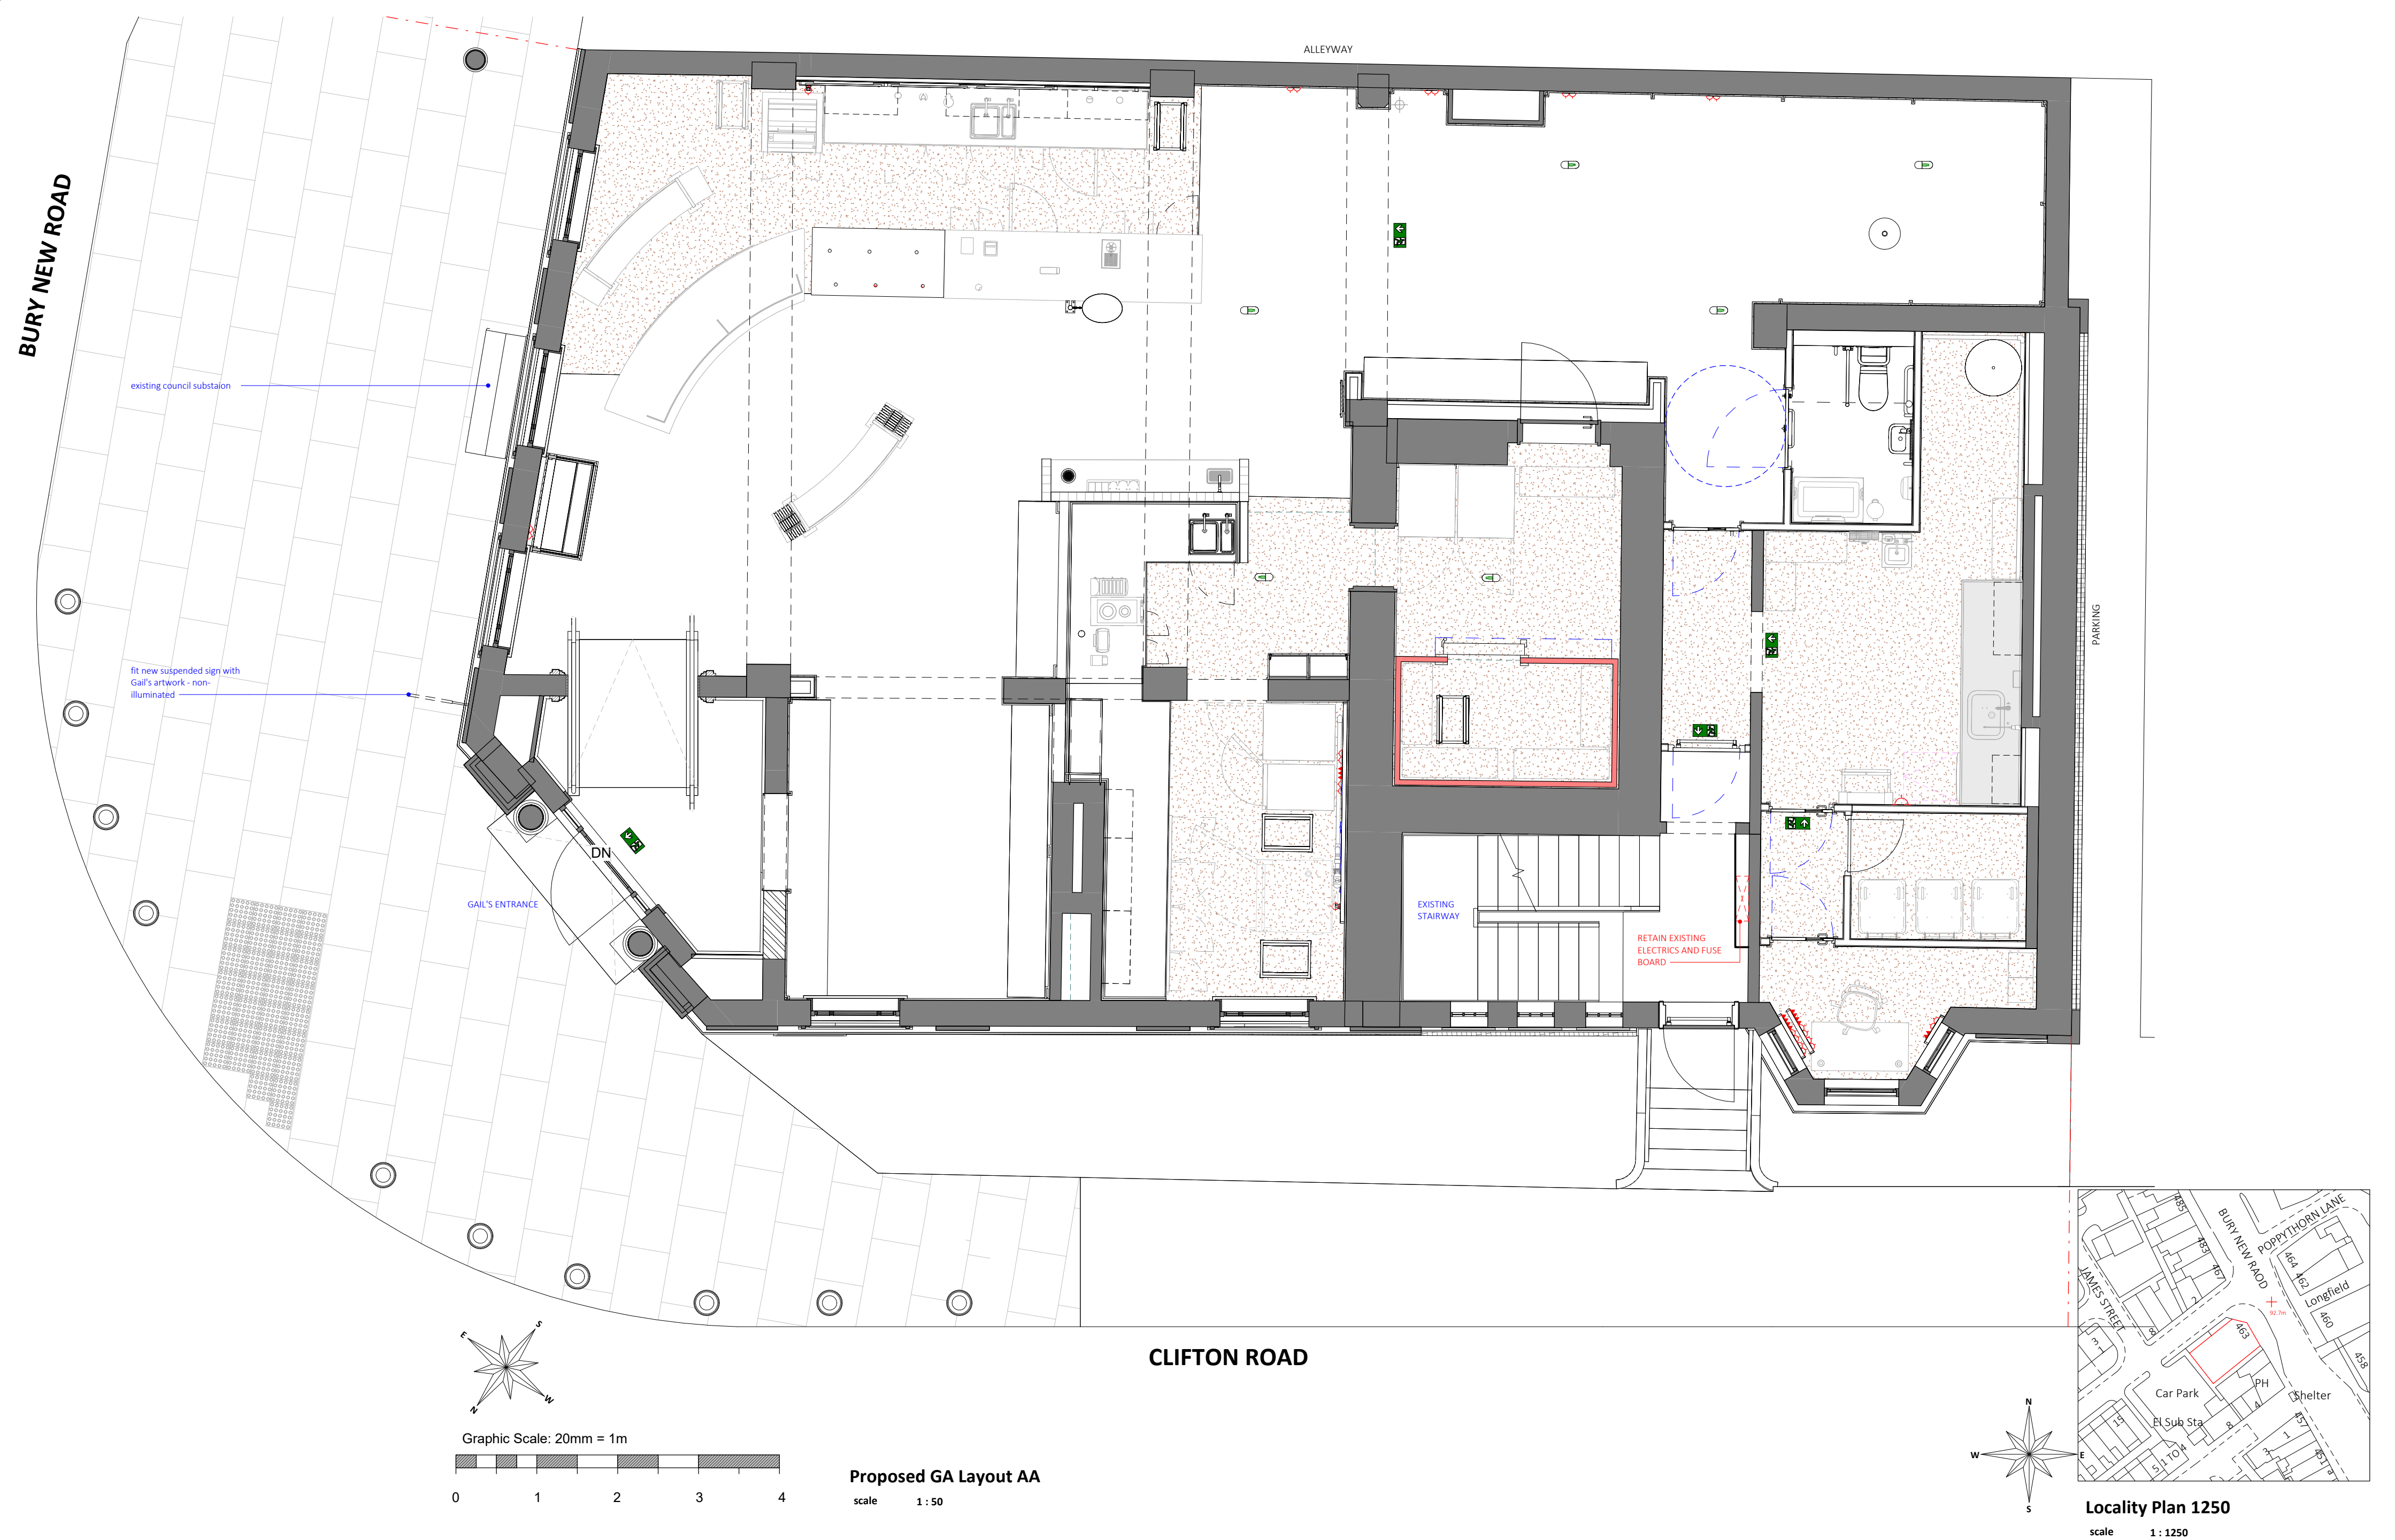


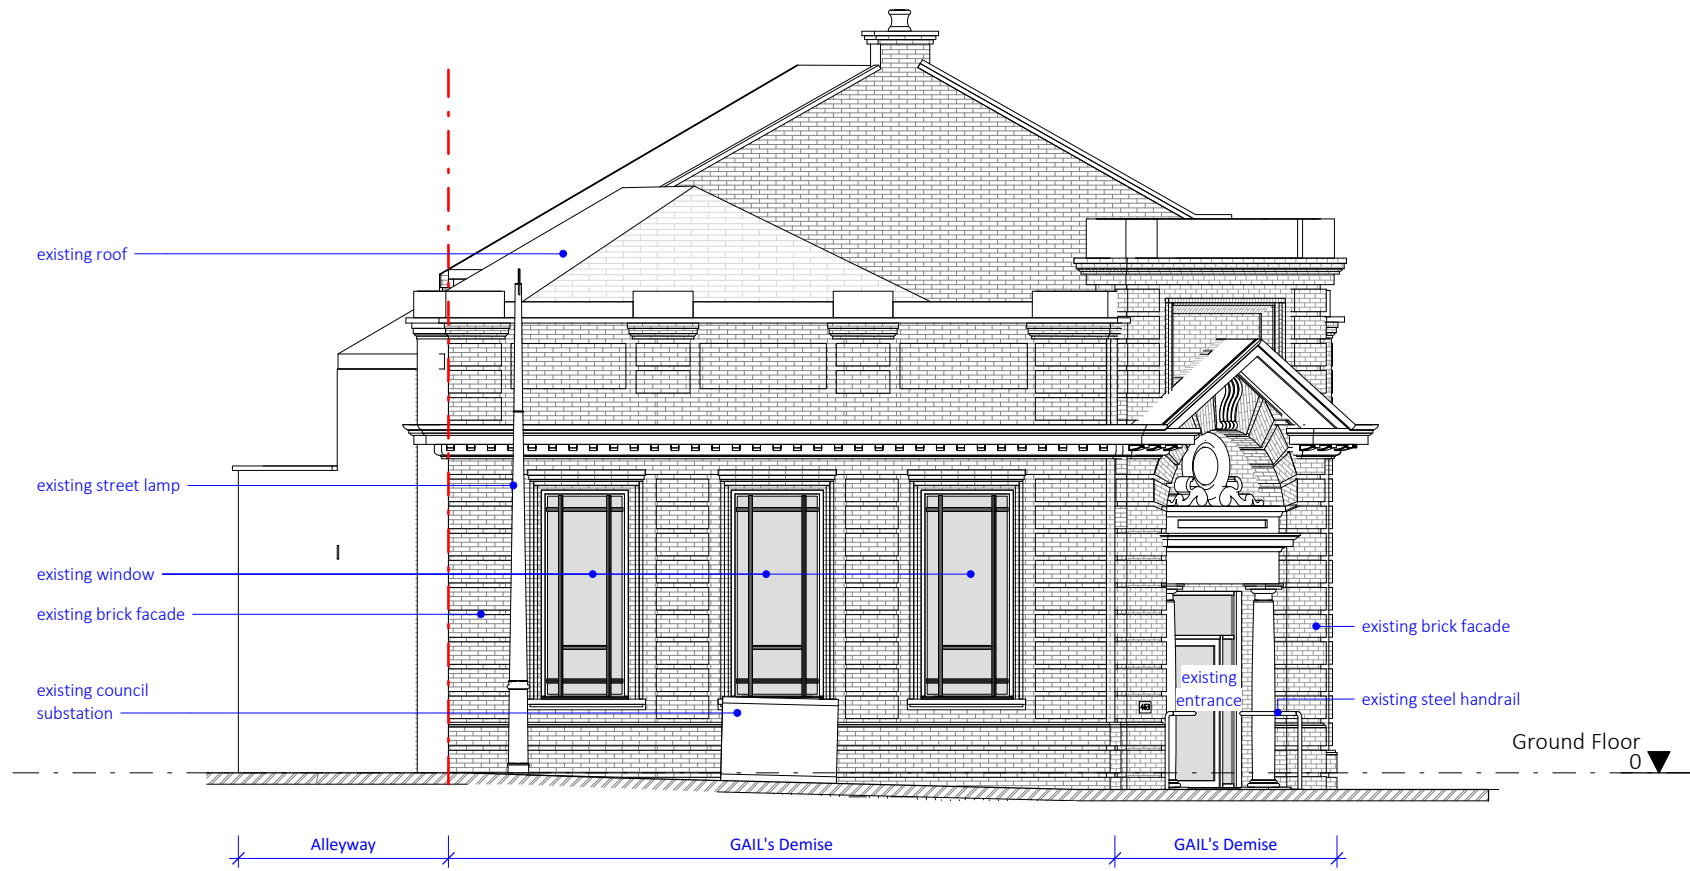


Existing NE Elevation -AA
scale 1 : 100

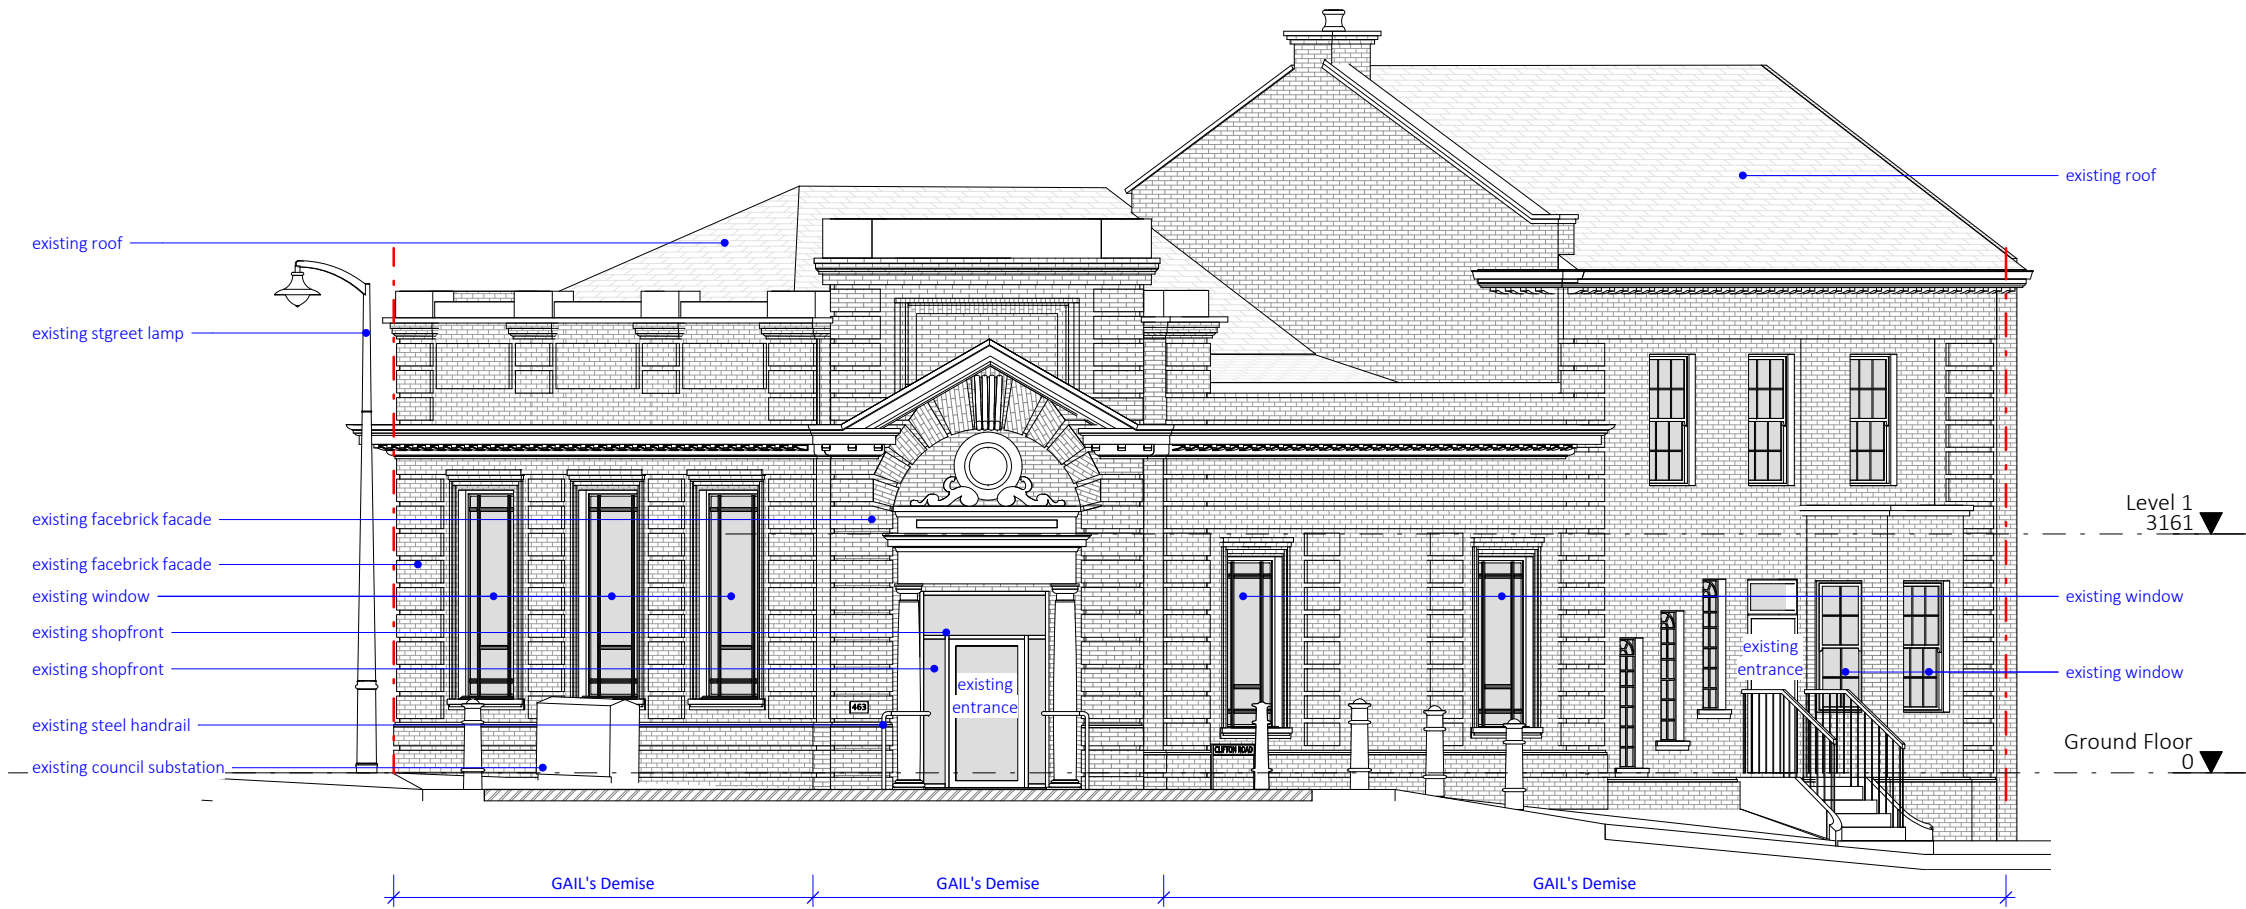

Existing SE Elevation -AA
scale 1 : 100

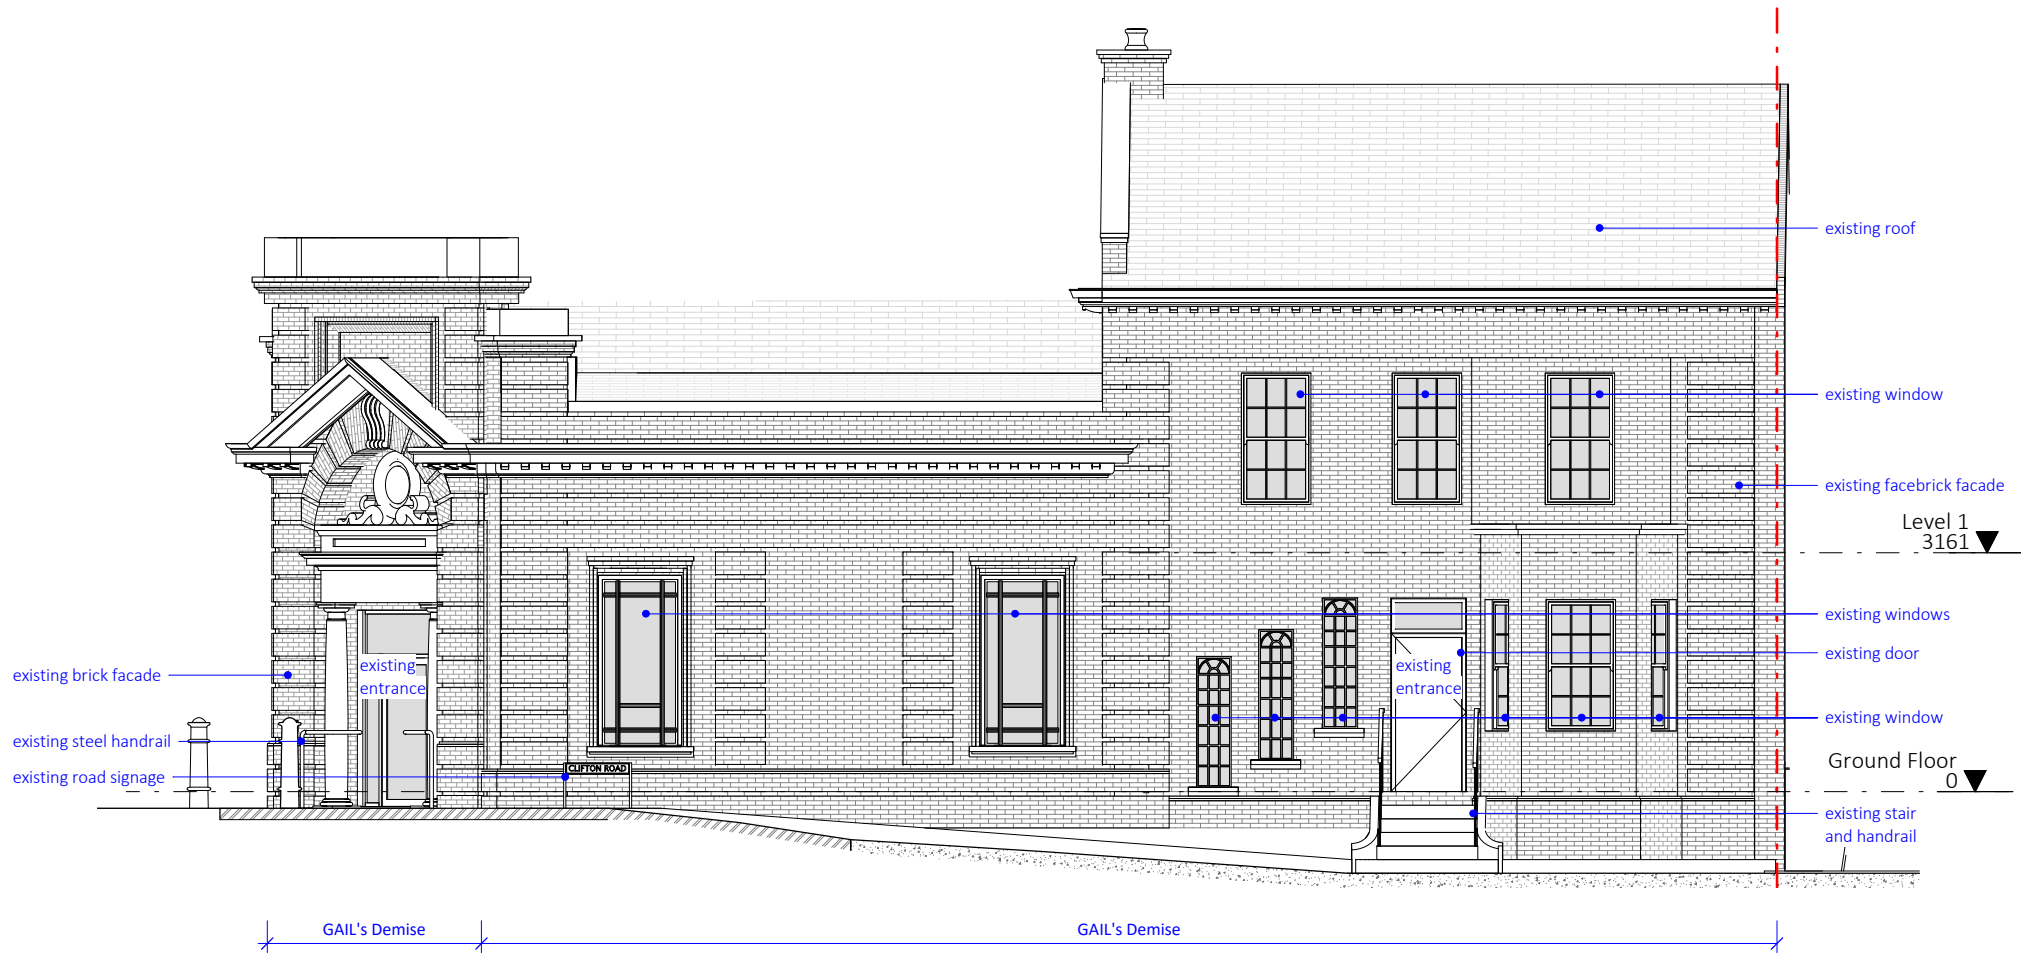

Existing NW Elevation -AA
scale 1 : 100

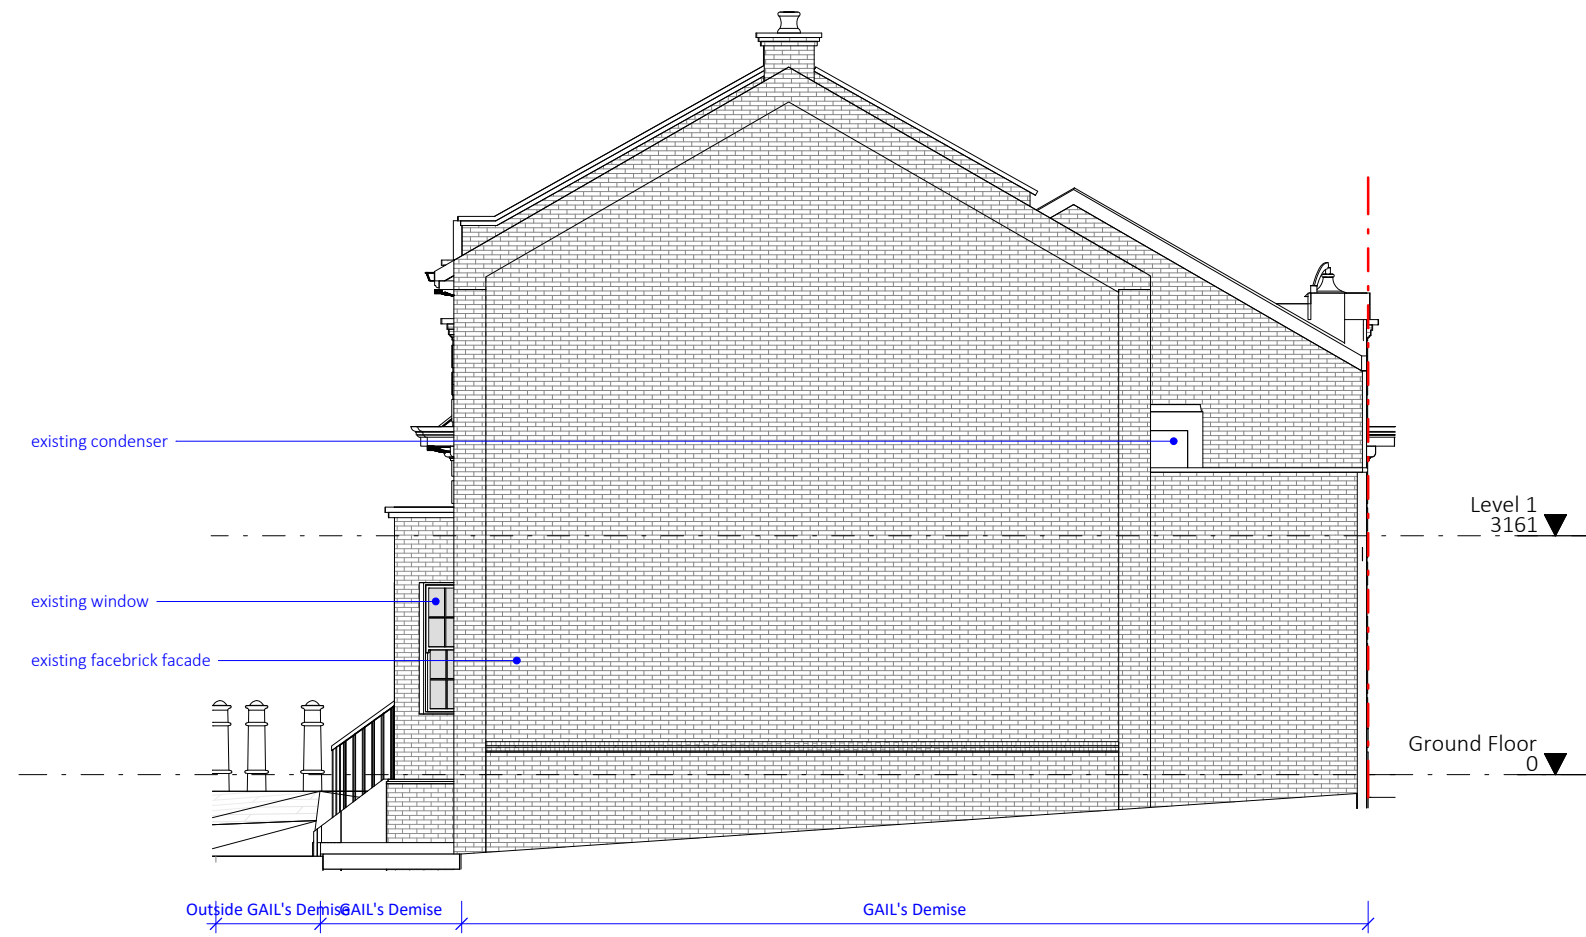

Existing SW Elevation -AA
scale 1 : 100

Revision Schedule				
Number	Description	Date	to	by
1	Issued for Approval	27/09/2024	LL/SM	MvL



Proposed central fixed raised metal laser cut letters
applied individually on background - protrusion 20mm;
non-illuminated
colour: RAL 3031 ORIENT RED
font: FUTURA 300mm
See Detail B

