


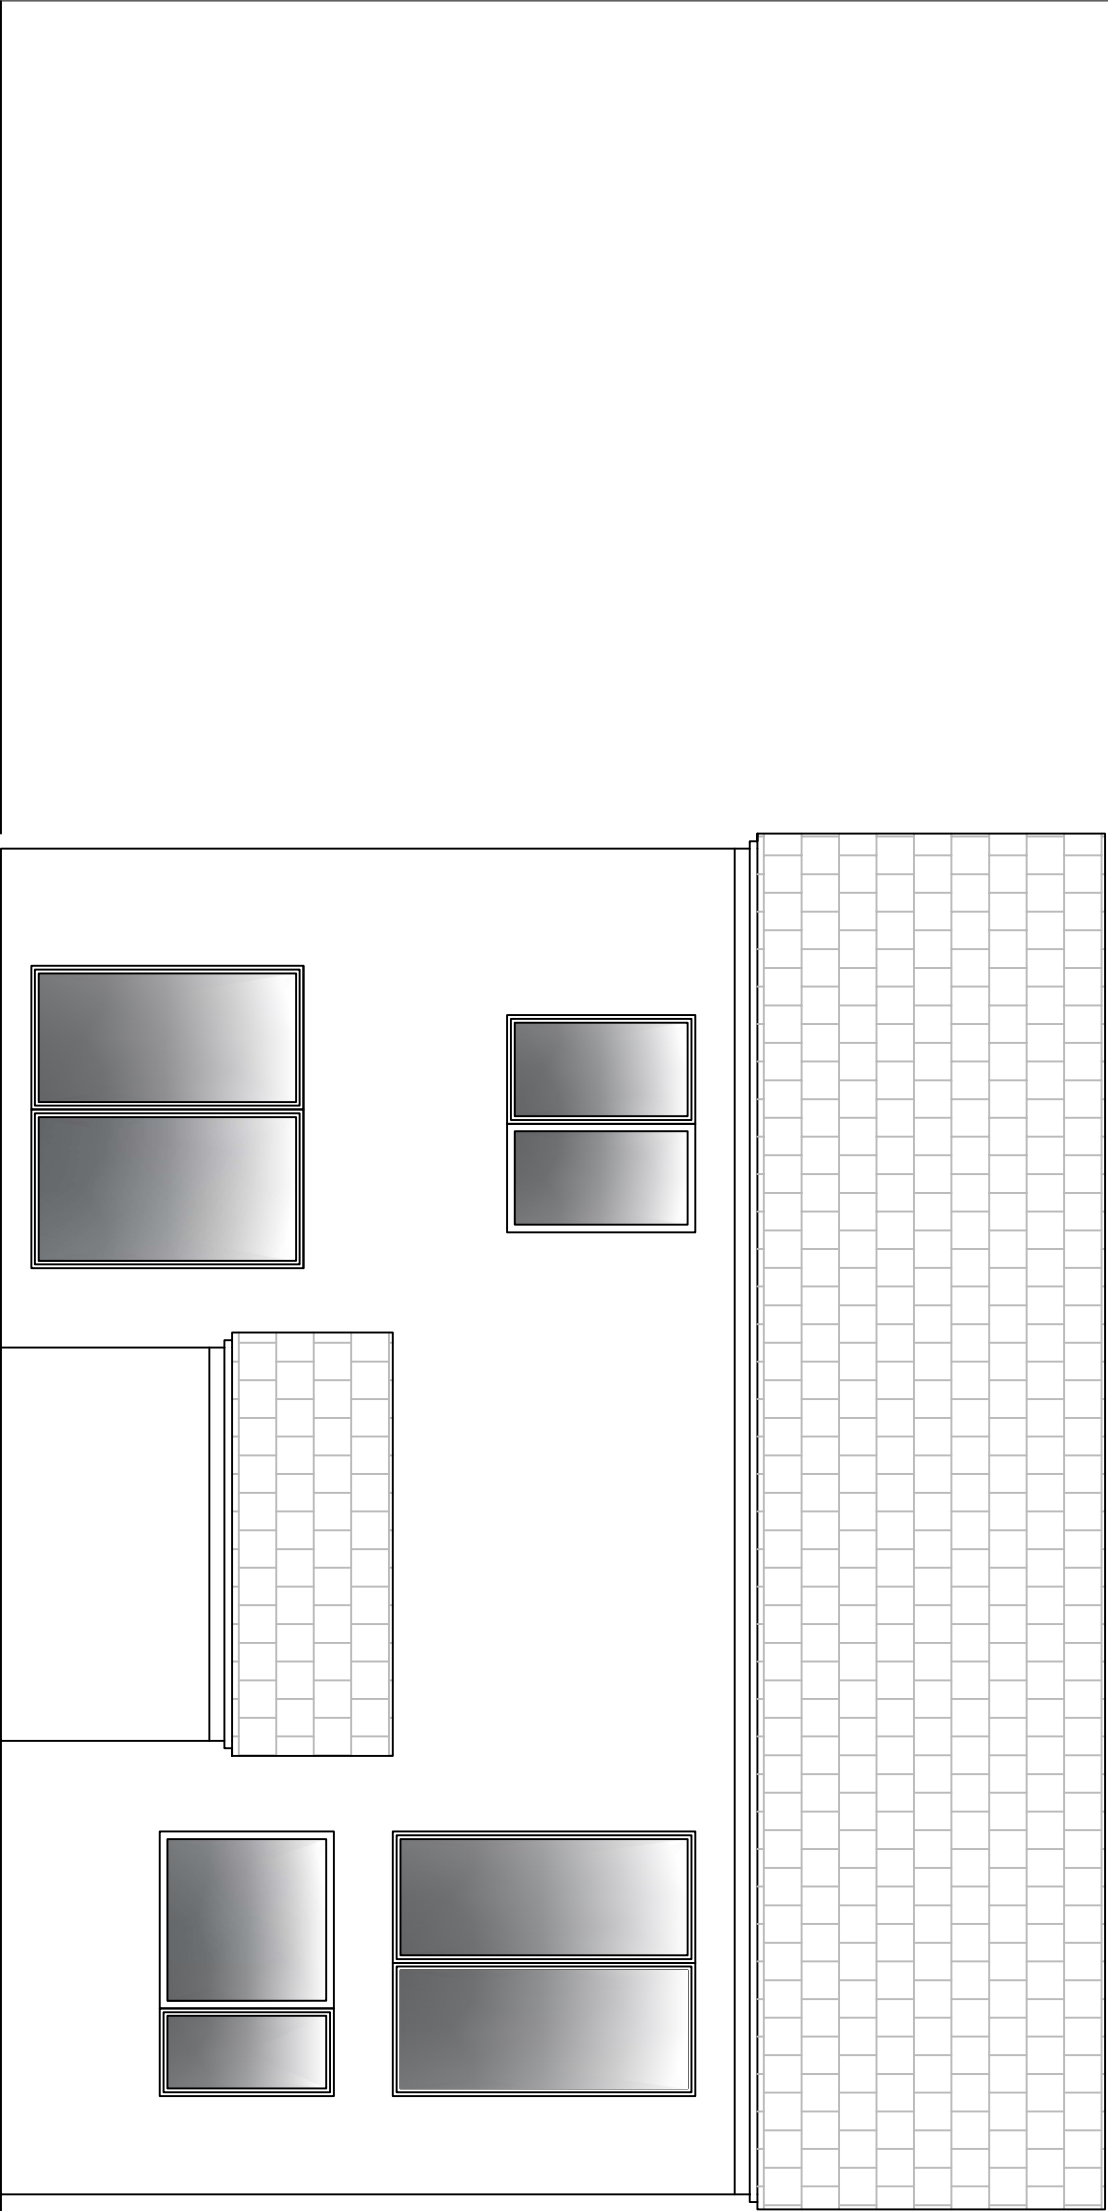

CLIENT:

27RINGLEYROAD

TK Architectural Services

0 10 20 30 40 50mm

PRINT REDUCTION BAR | A3 SHEET

D: 07887397078  
W: tmkarnm@yahoo.co.uk  
R: 58 Reddy Lane

ALL RIGHTS RESERVED. NO REPRODUCTION UNLESS WRITTEN CONSENT GIVEN

Rev.

AMENDMENT DESCRIPTION

DATE

27RINGLEYROAD

ELEVATION

EXISTING

SCALE 1:50

DRAWN DRAWN

JOB-DRAWING No.

DWGNO

REVISION

A