
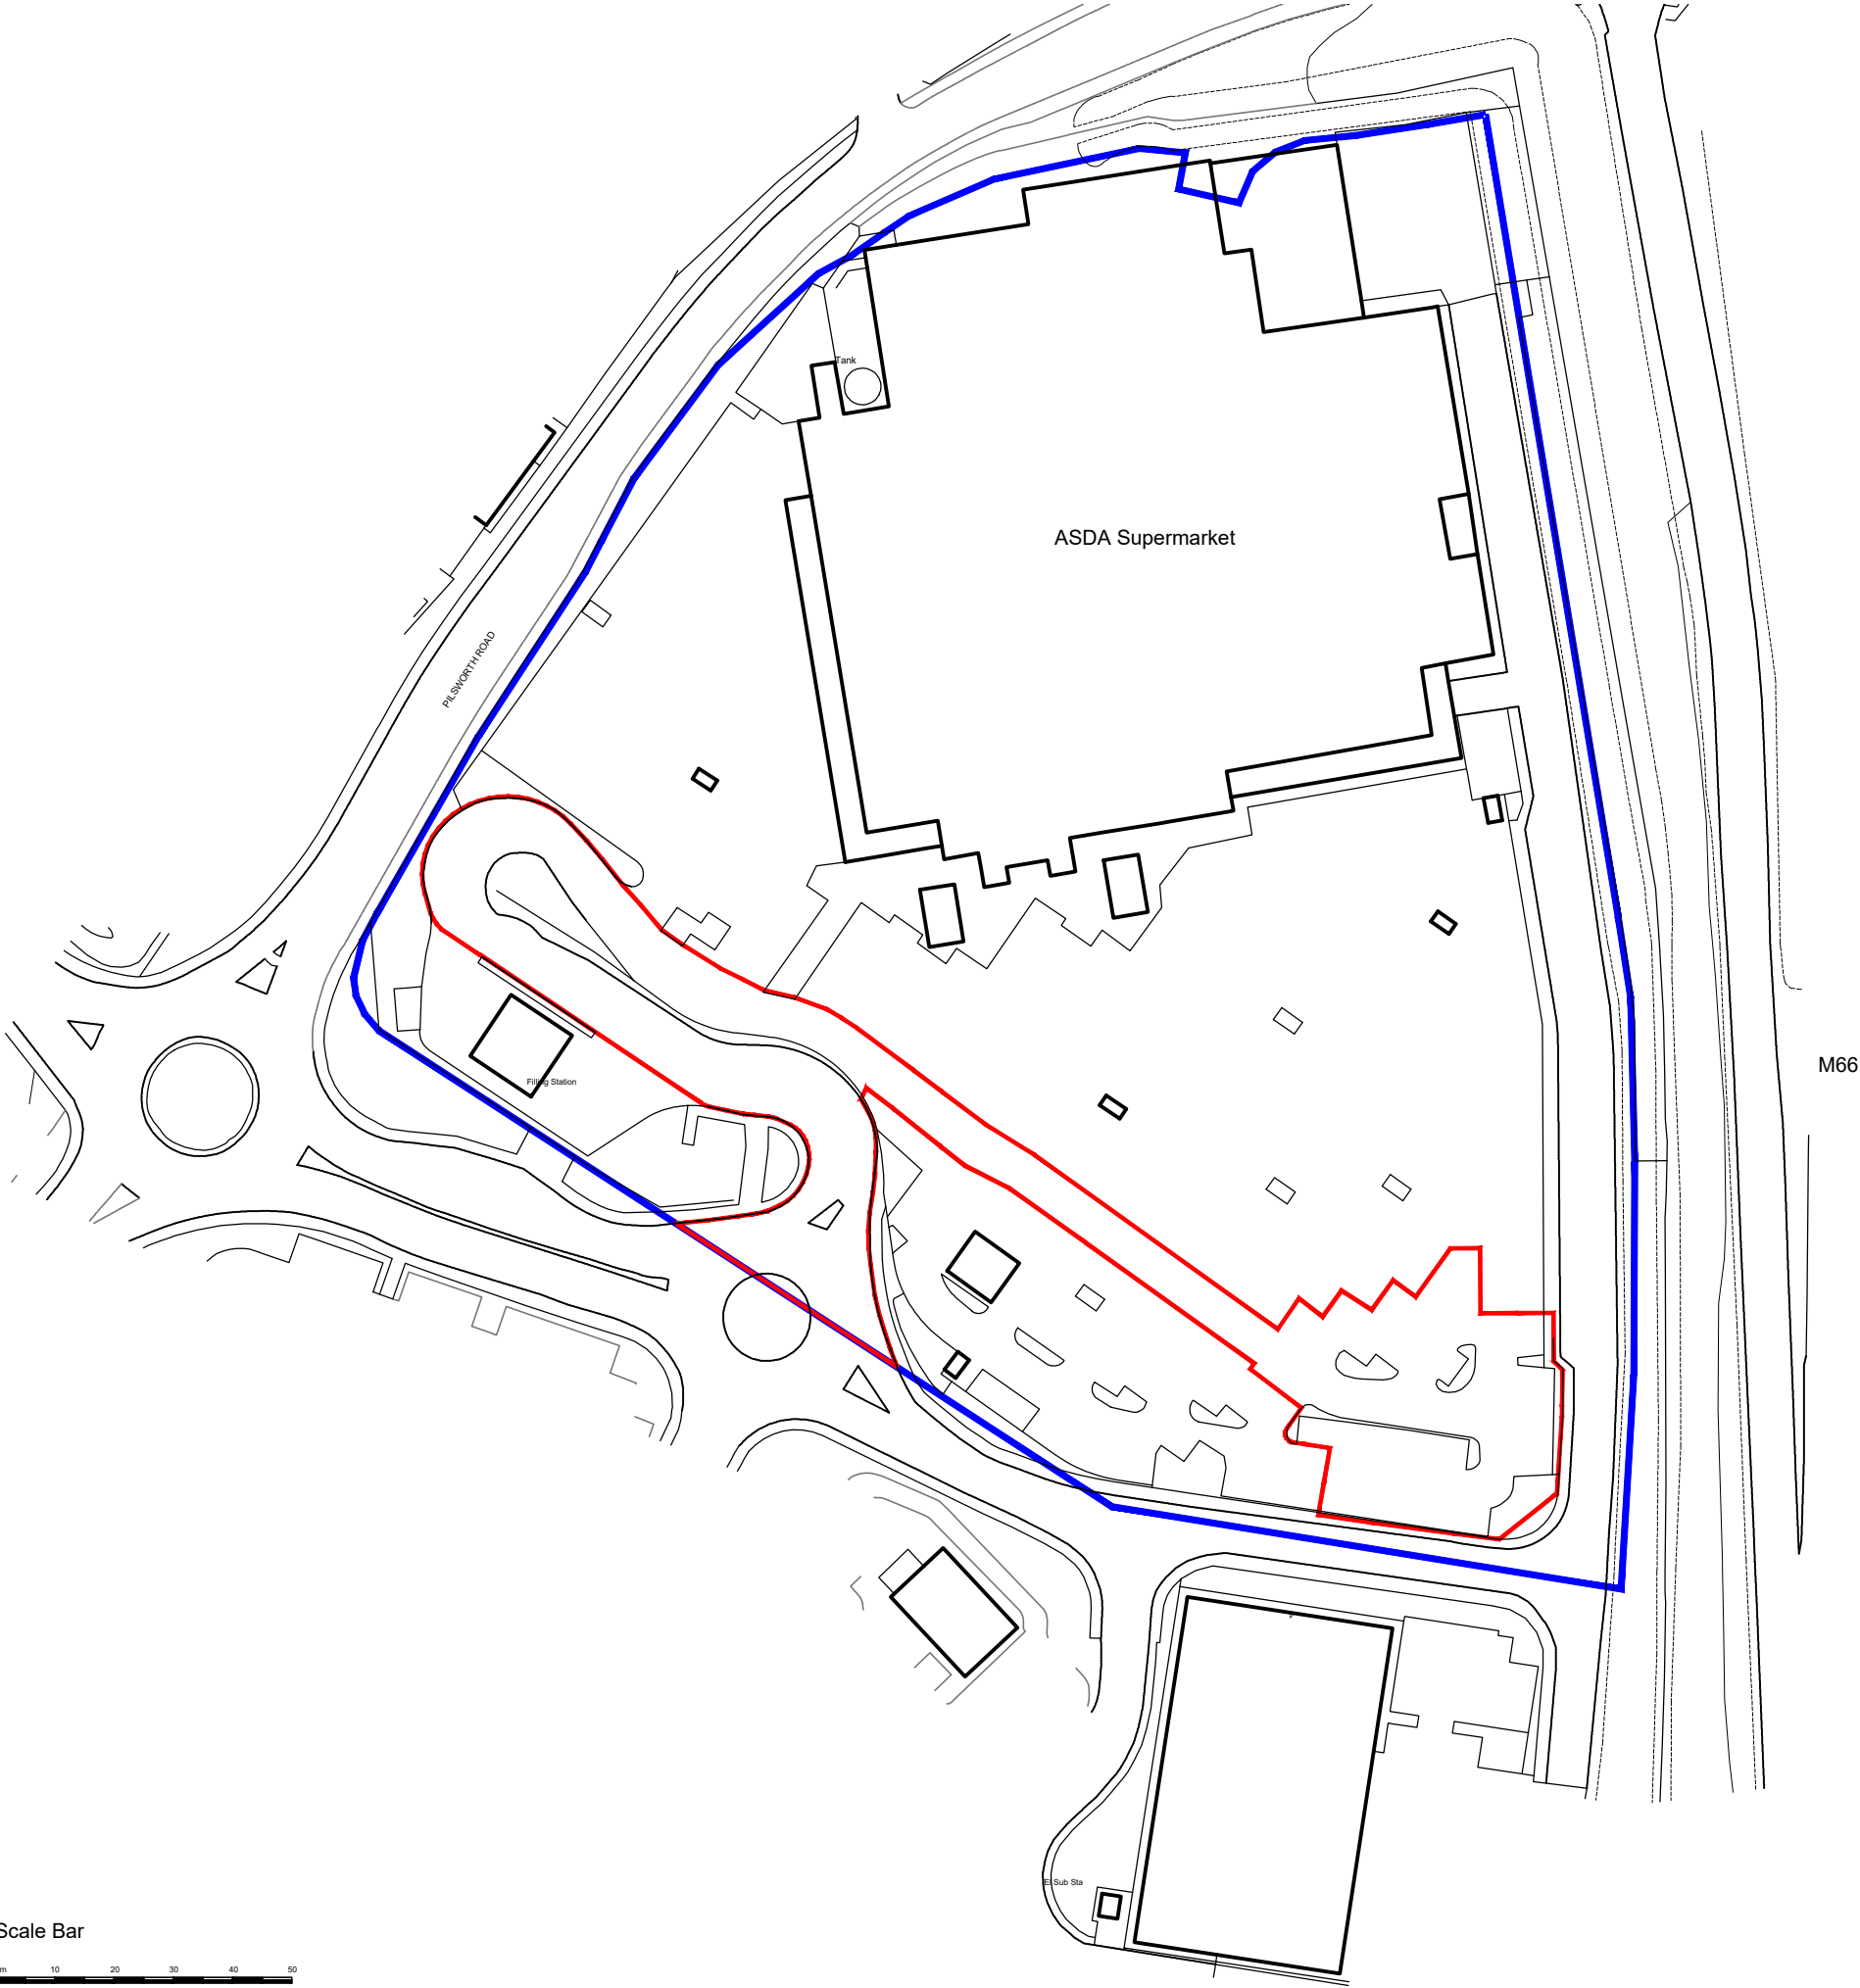


THIS DOCUMENT AND ALL INFORMATION CONTAINED HEREIN IS CONFIDENTIAL AND THE INTELLECTUAL PROPERTY OF ADS DESIGN. IT IS DISCLOSED IN CONFIDENCE ON TERMS THAT IT WILL NOT BE DISCLOSED TO ANY THIRD PARTY, USED, SOLD, LOANED, LICENSED OR REPRODUCED IN WHOLE OR IN PART IN ANY MANNER OR FORM FOR MANUFACTURING, TENDERING OR FOR ANY OTHER PURPOSE WITHOUT THE WRITTEN PERMISSION OF ADS DESIGN. © ADS DESIGN

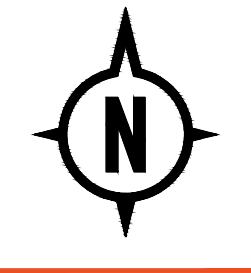

Mapping contents © Crown copyright and database rights 2022 Ordnance Survey 100035207

REVISIONS ^	
CLIENT	EURO GARAGES LTD
PROJECT	ASDA PILSWORTH PILSWORTH ROAD BURY BL9 8RS
TITLE	SITE LOCATION PLAN
DATE	06.09.22
SCALE	1:1250 @ A3
JOB ID	1953
DWG	1