




Proposed Plan Ground Floor

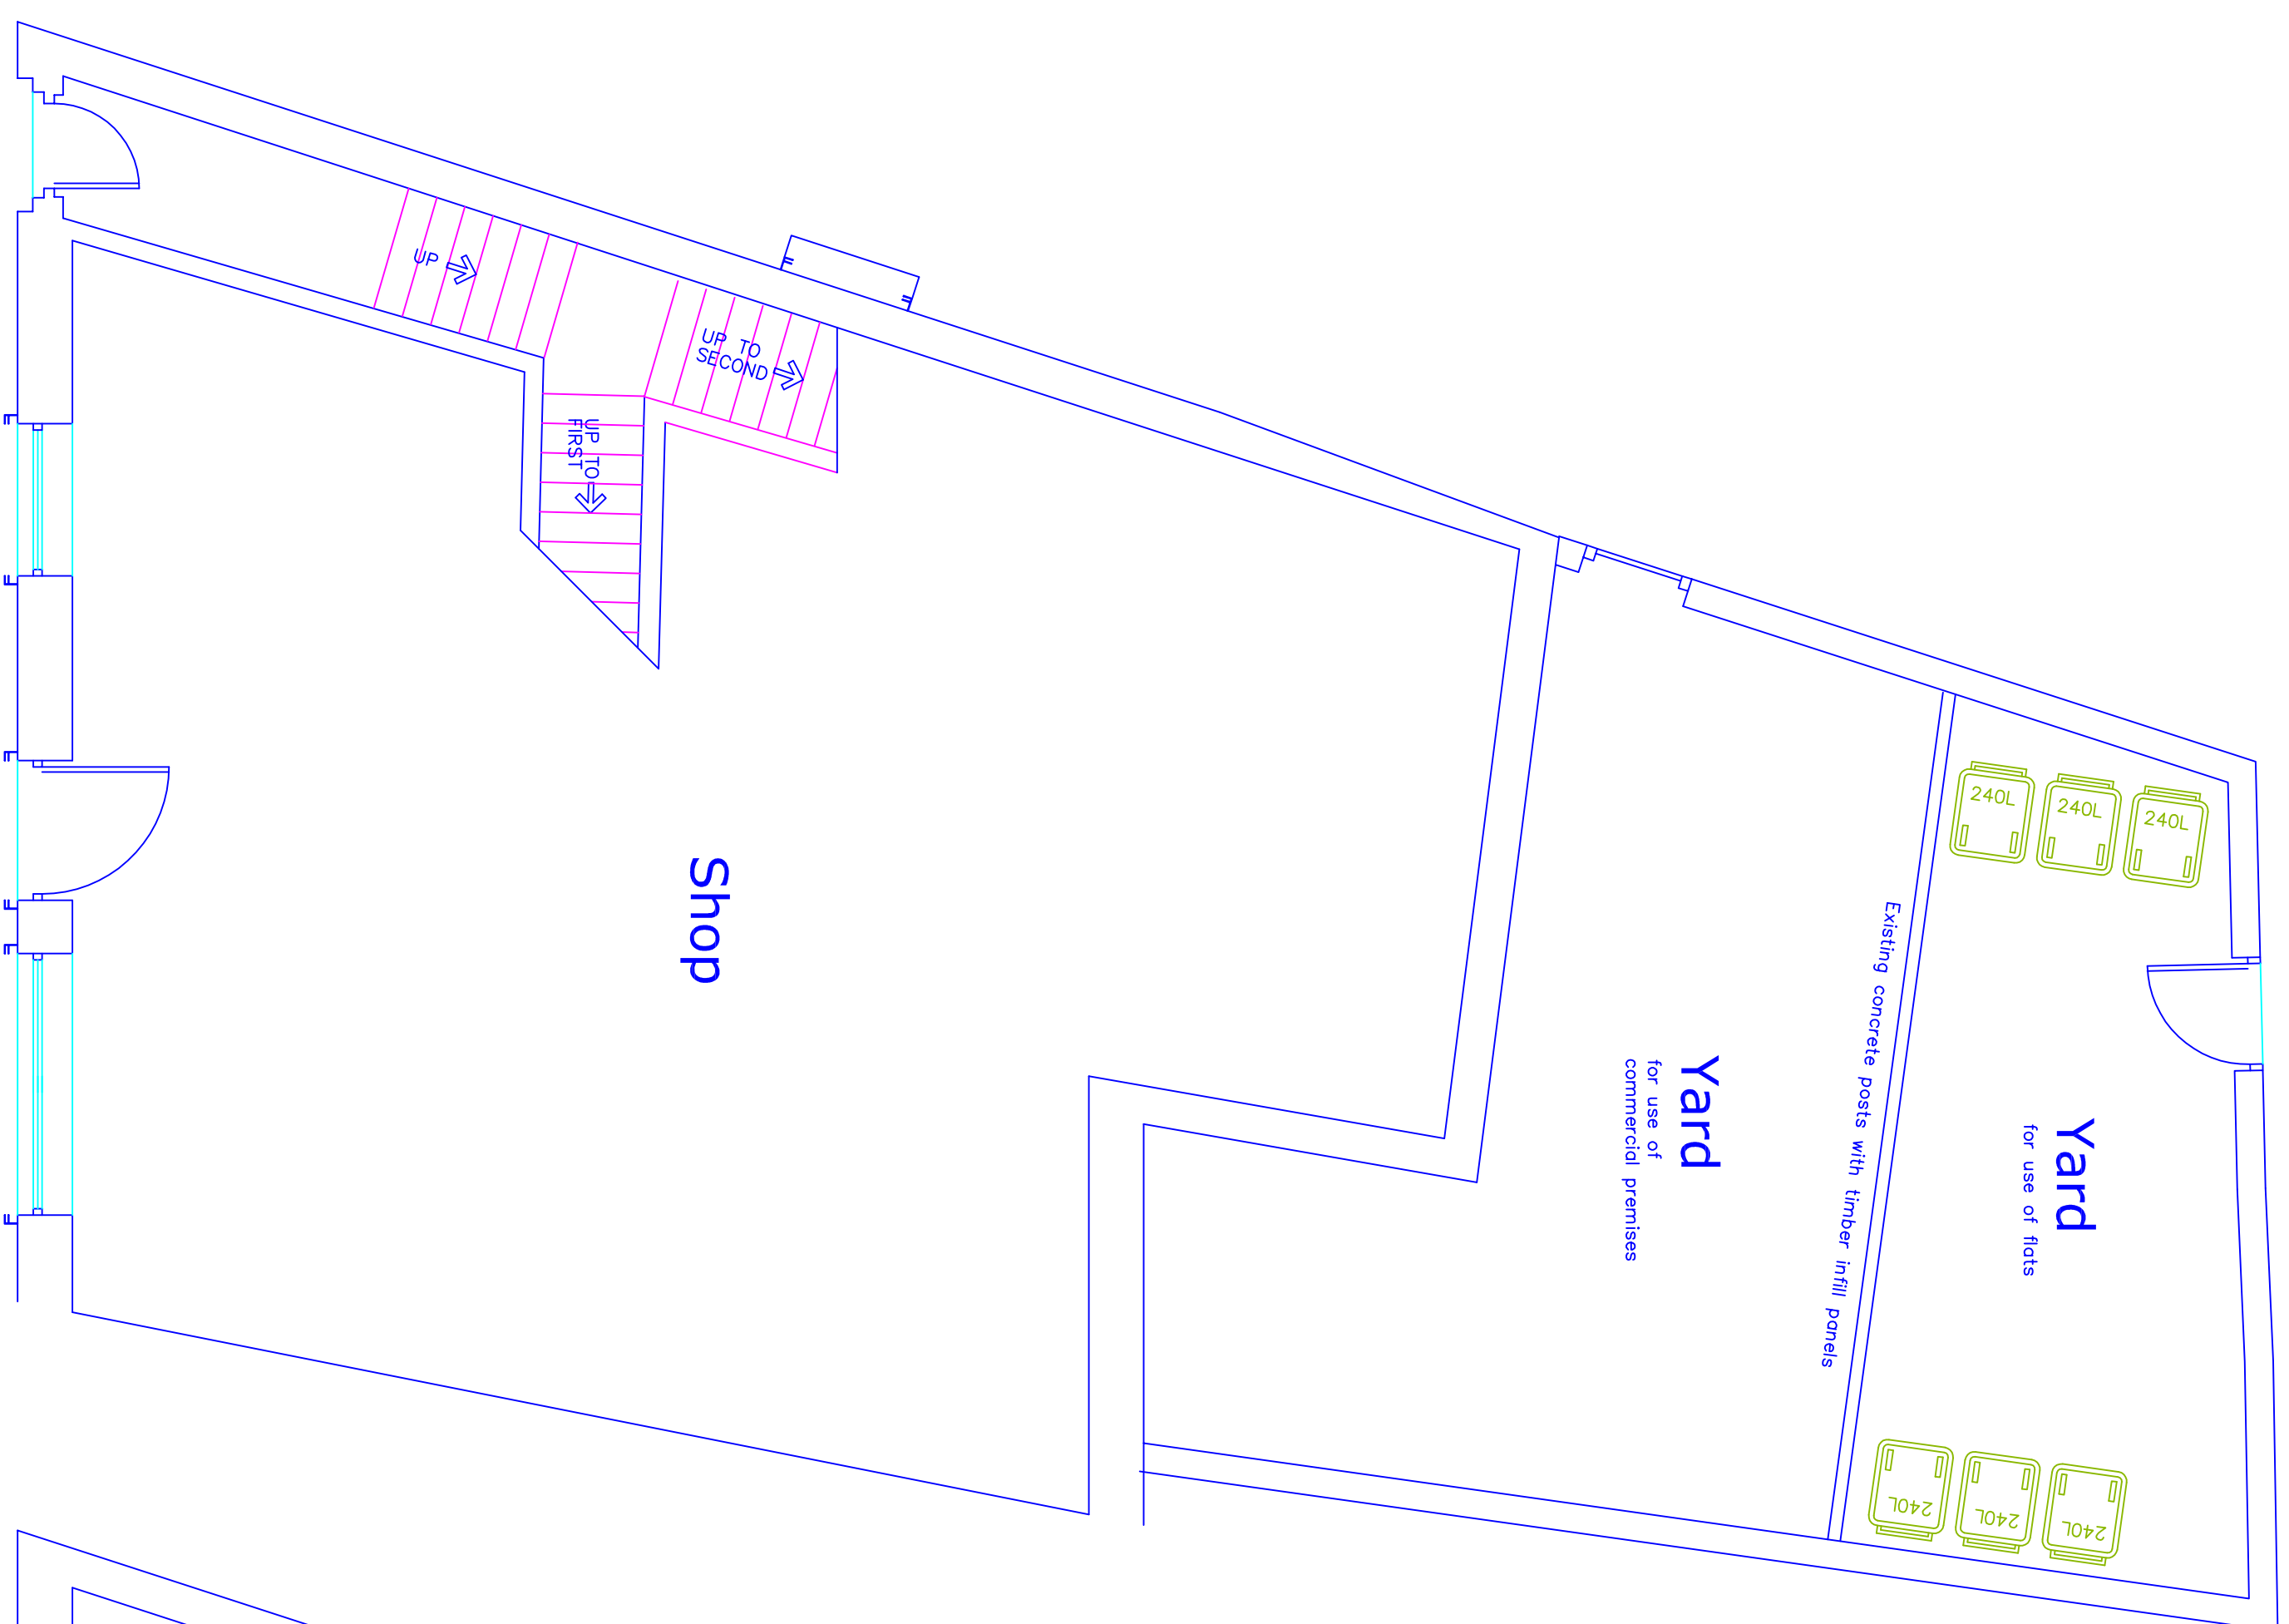

Proposed Plan First Floor

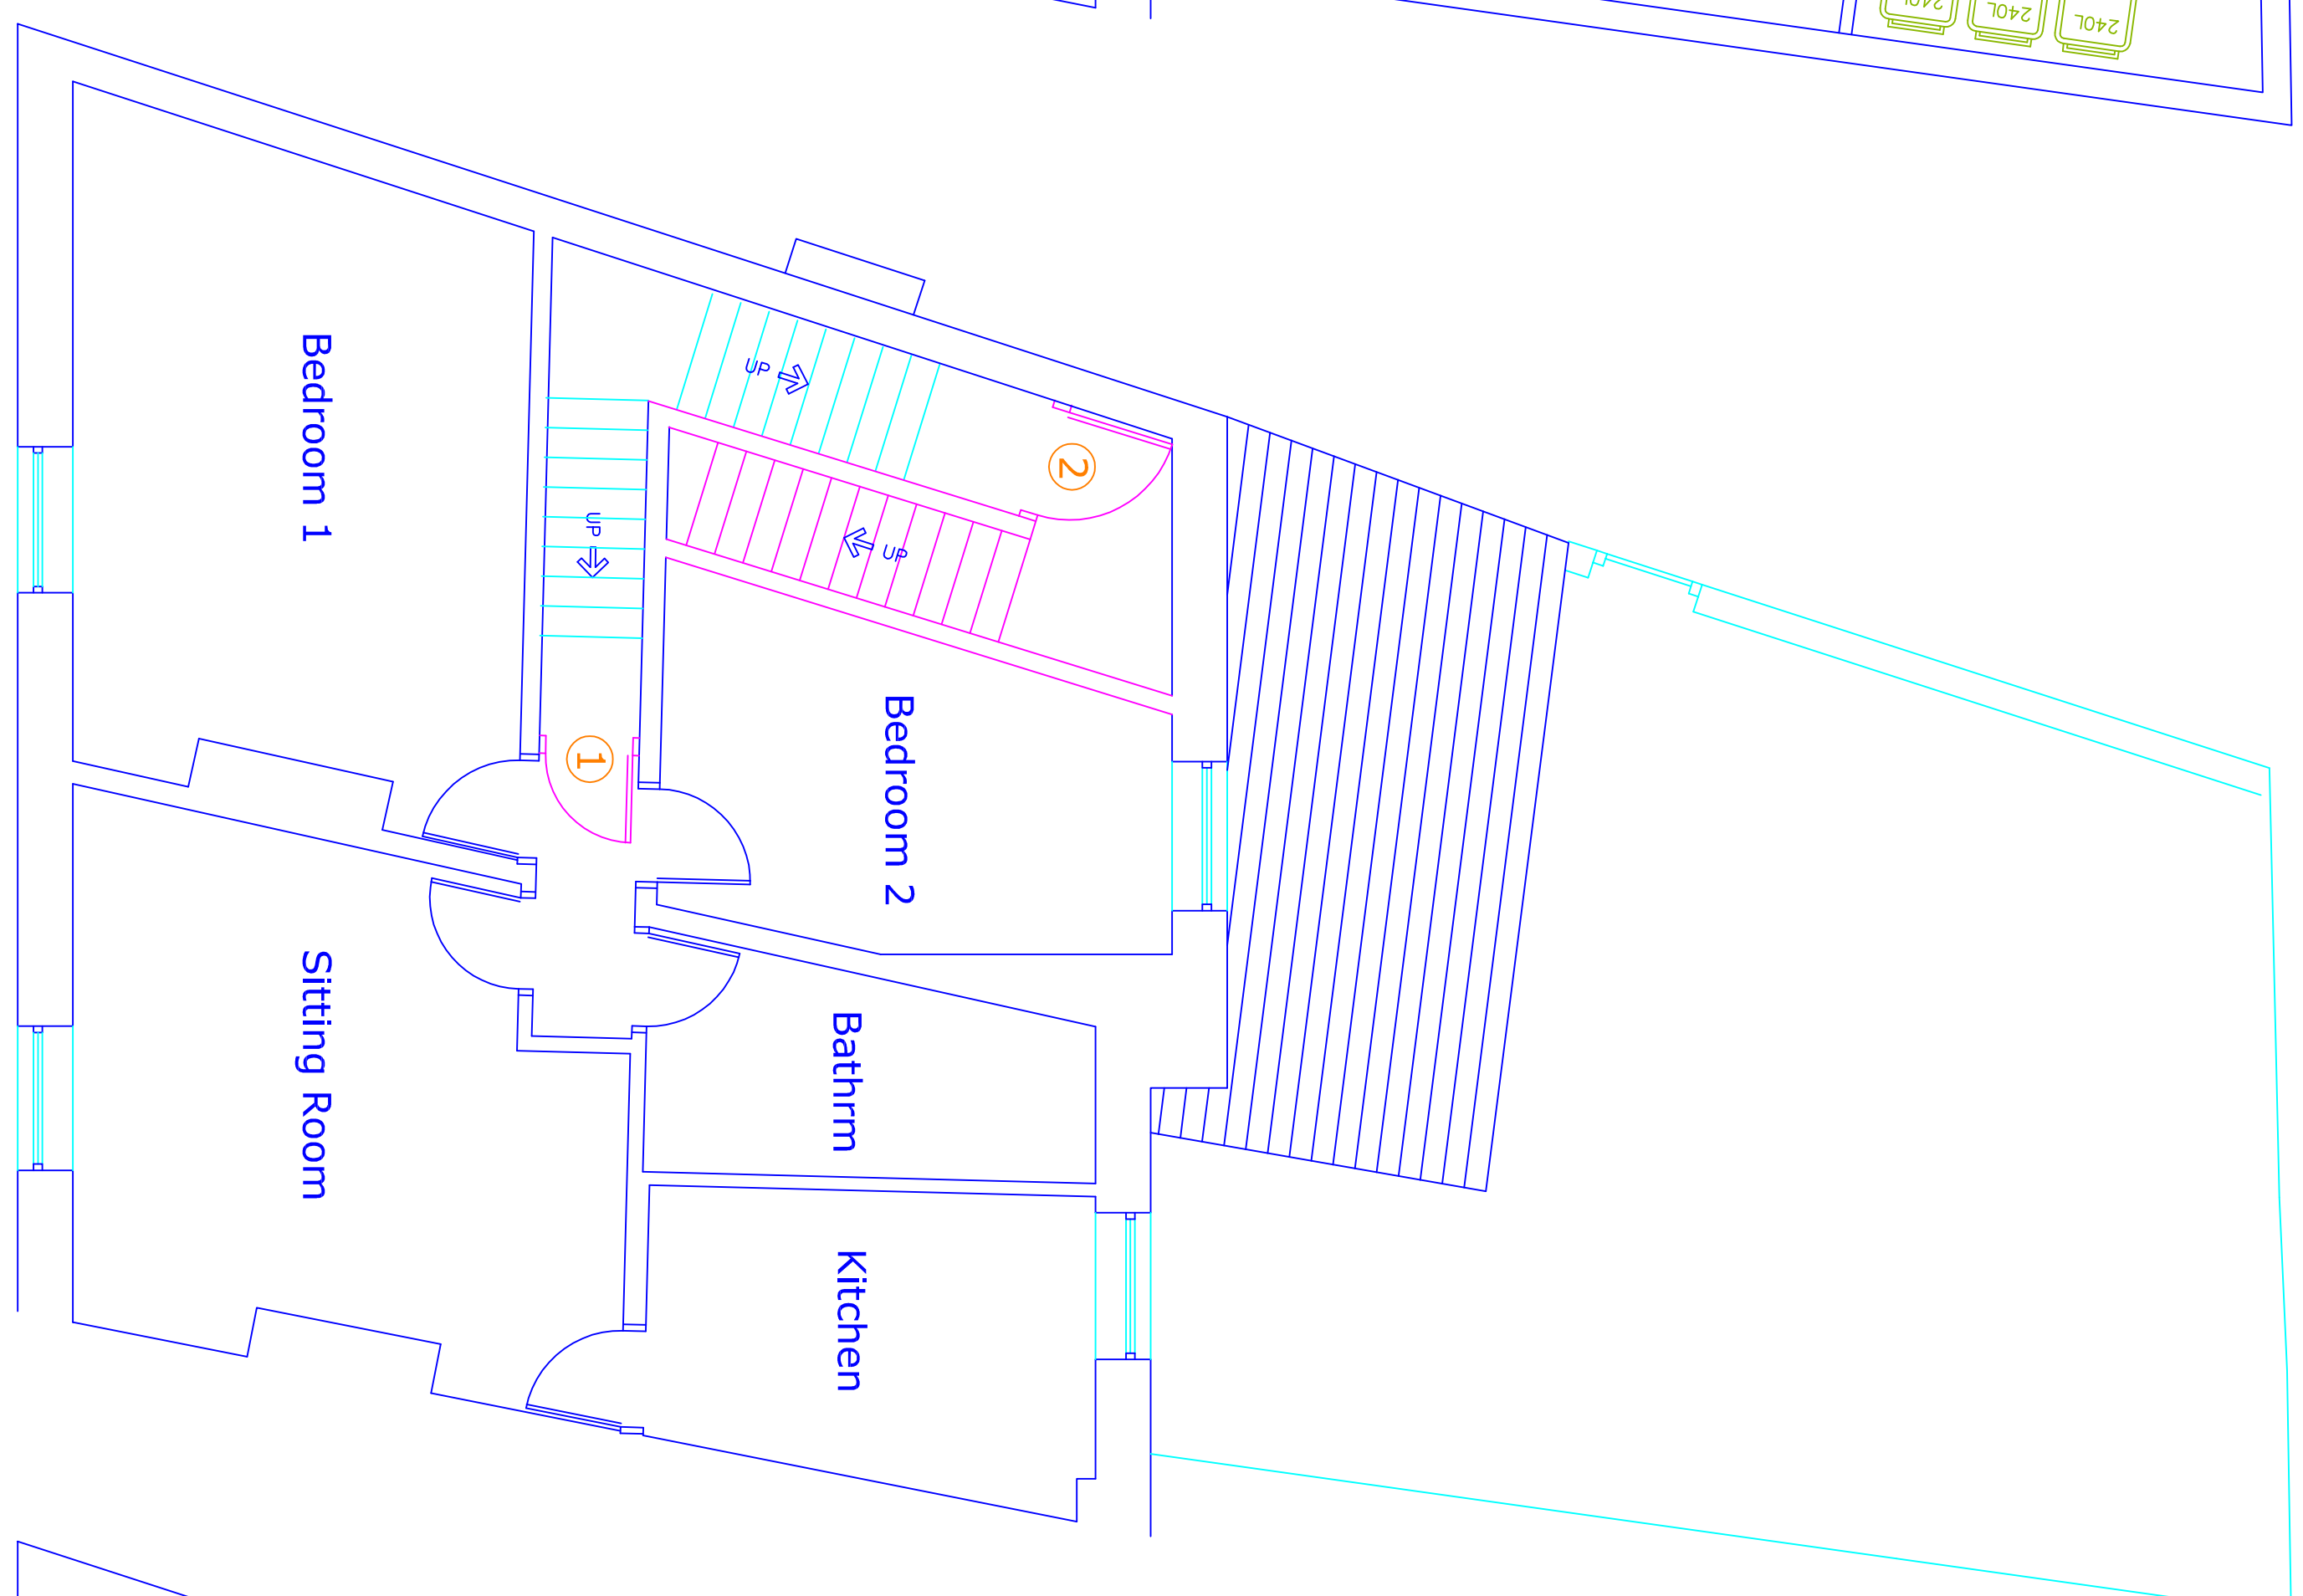

Proposed Plan Loft

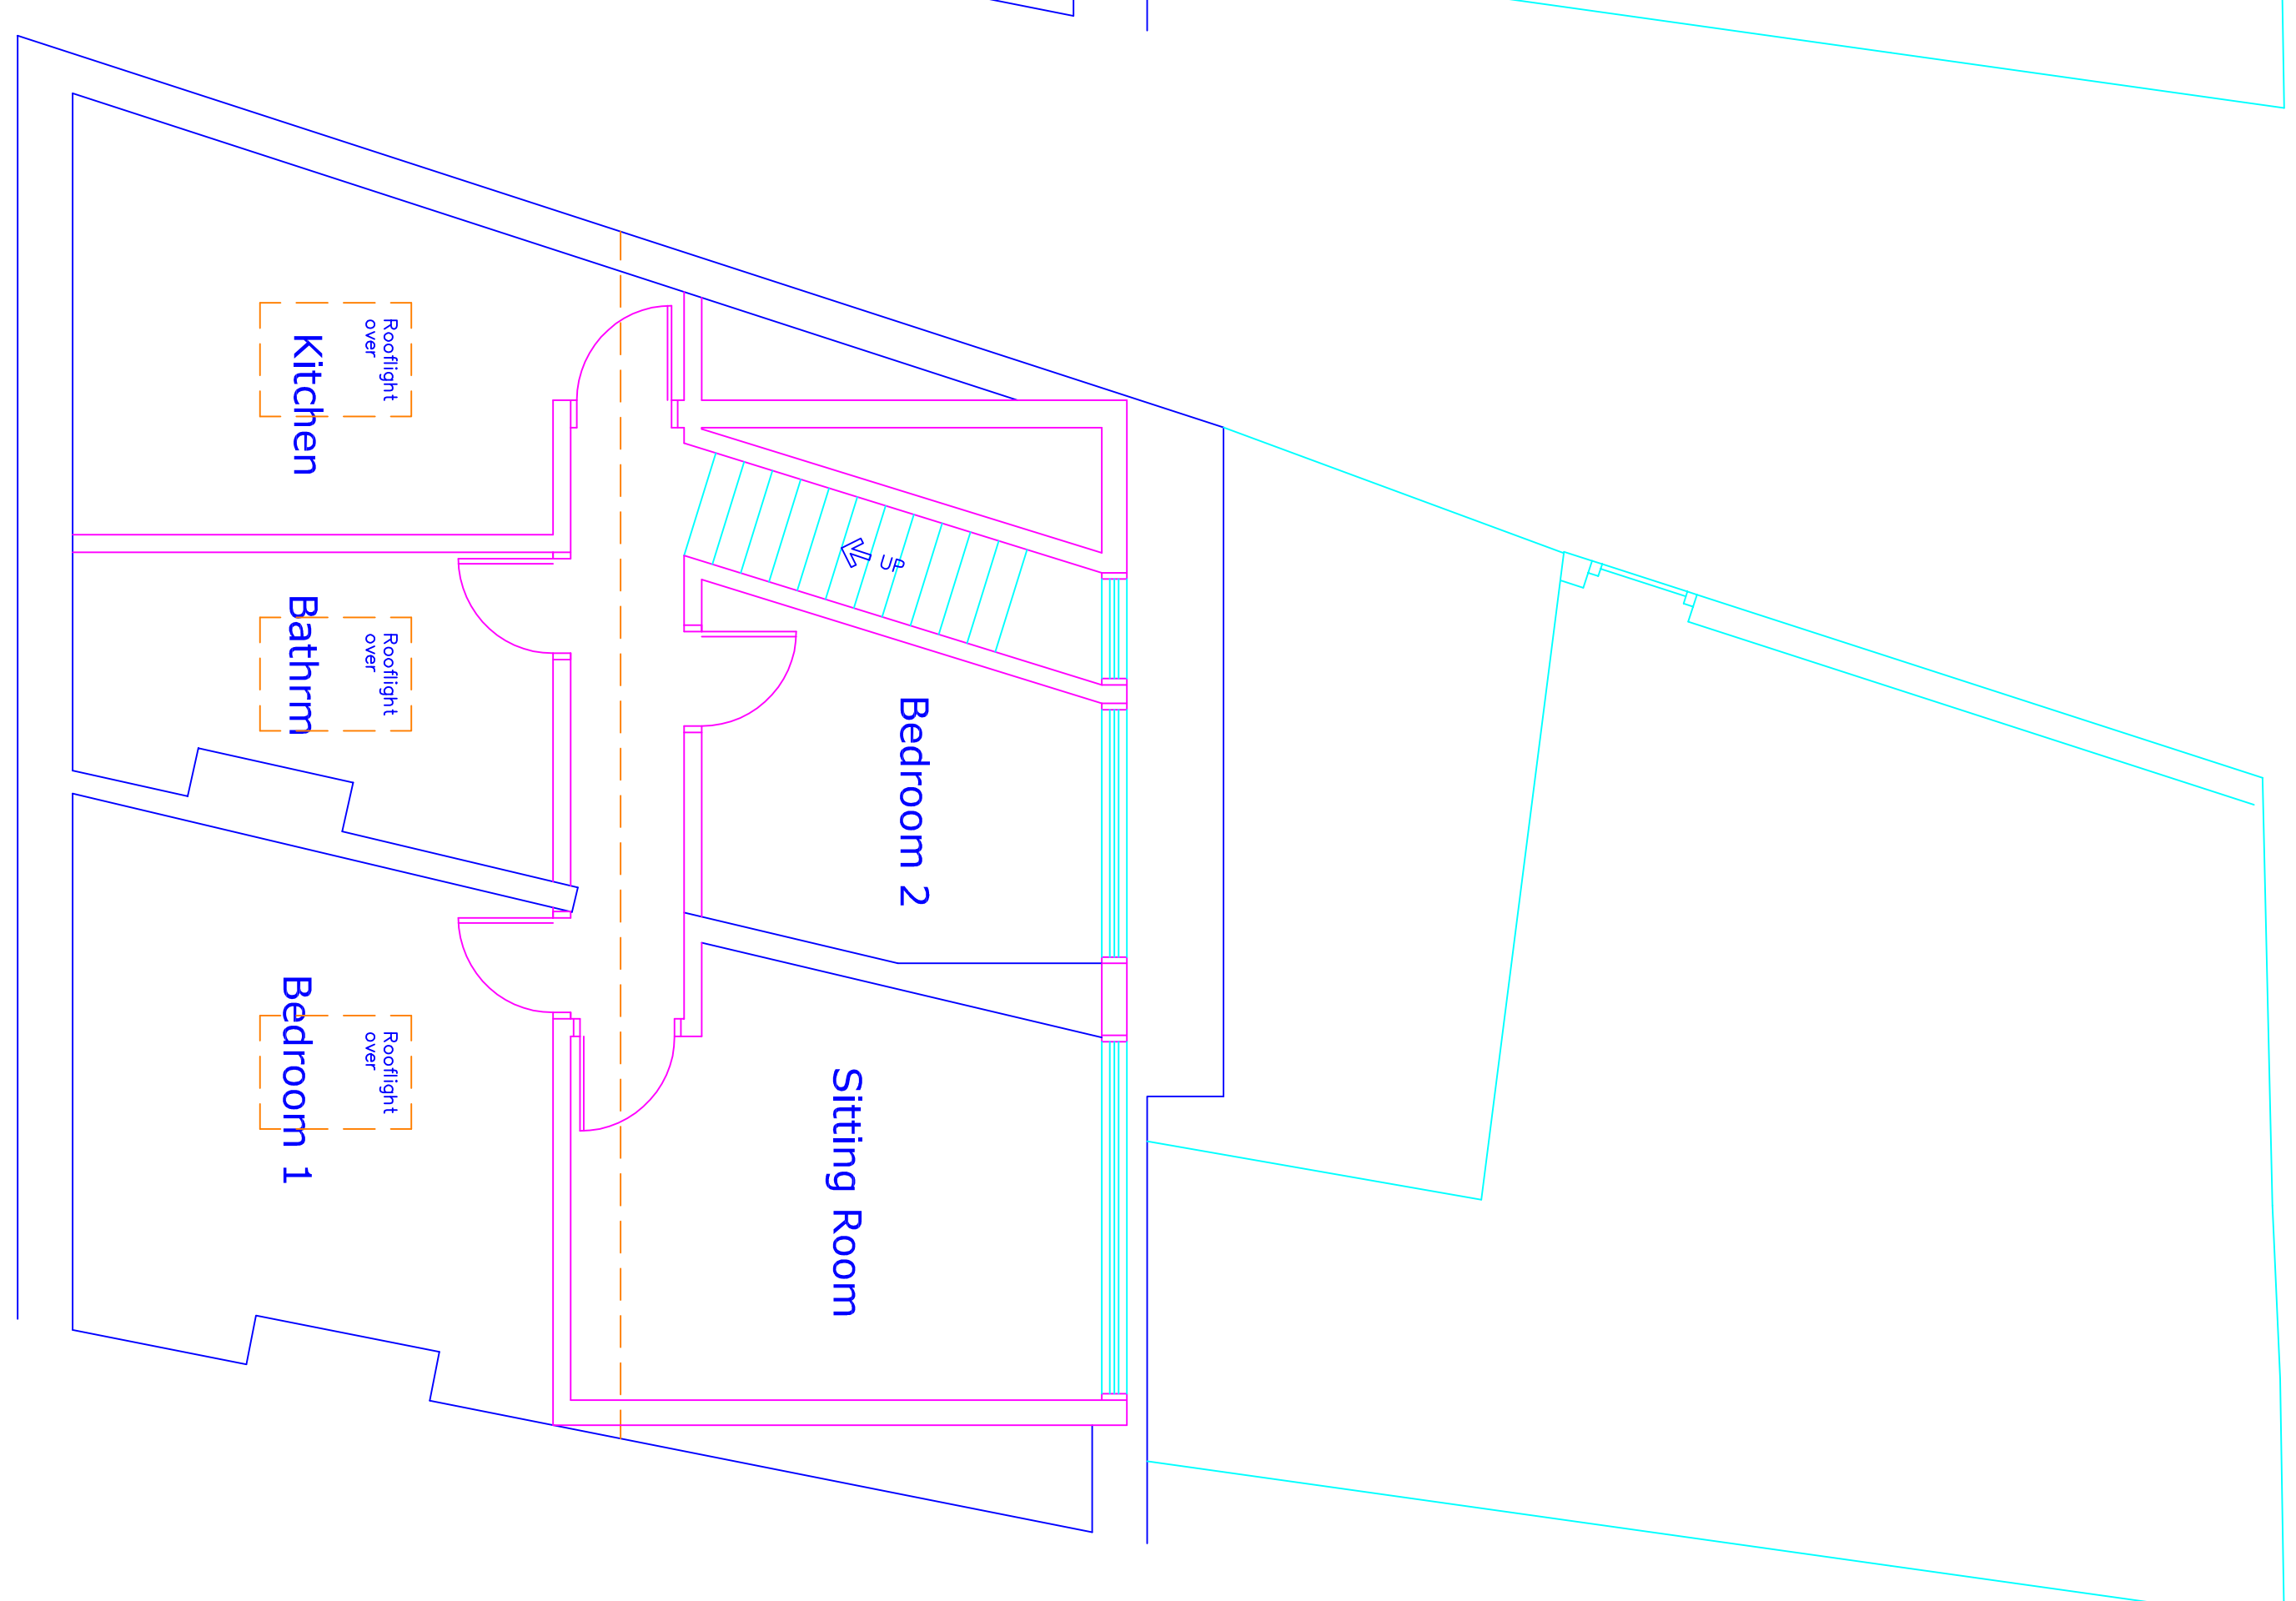

A Bin locations added 15.03.2023



This drawing and design concept is the property of PPY design. It should not be reproduced without written permission

2 Helmsore Road, Holcombe Village
Karnsbottom, Lancashire BL8 4PA

Garry Bearden BA(hons) DipArch RIBA
garry@ppy-design.co.uk www.ppy-design.co.uk
T. 01706 822731 M. 07712 669482

JG1-03A Proposed Layout Plans

PPY design Ltd