

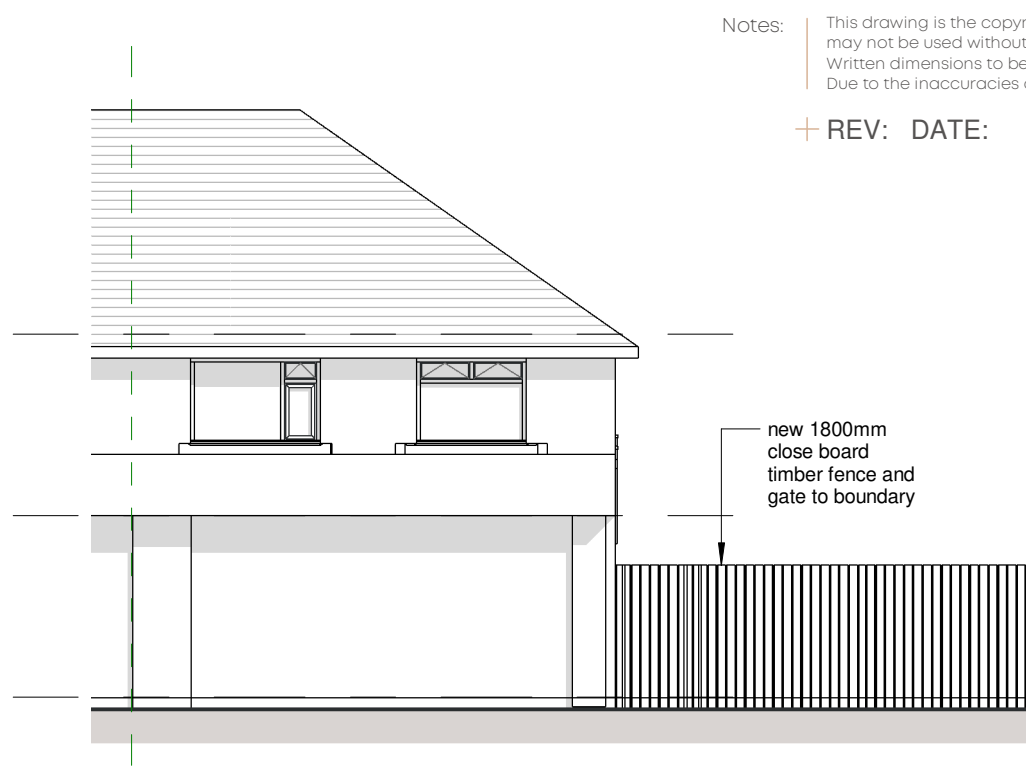
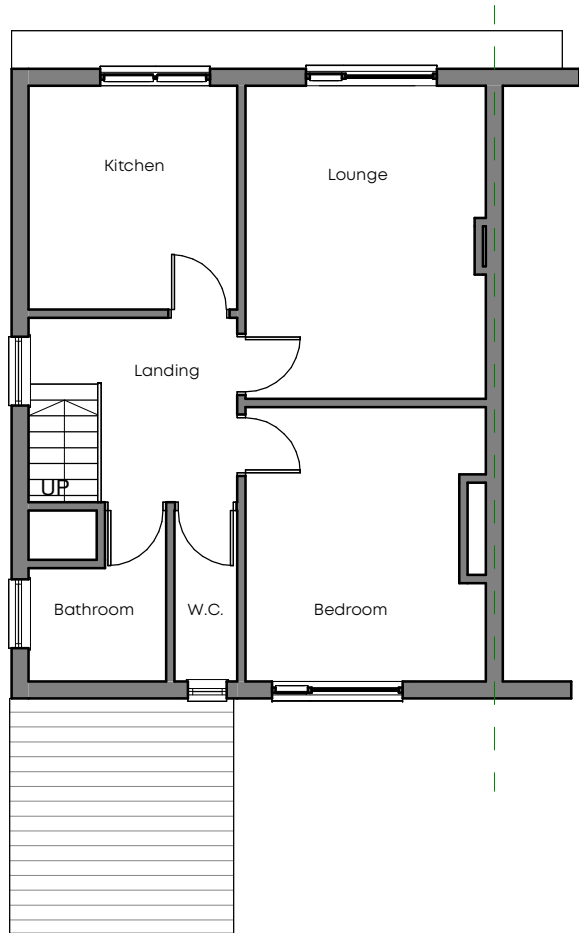
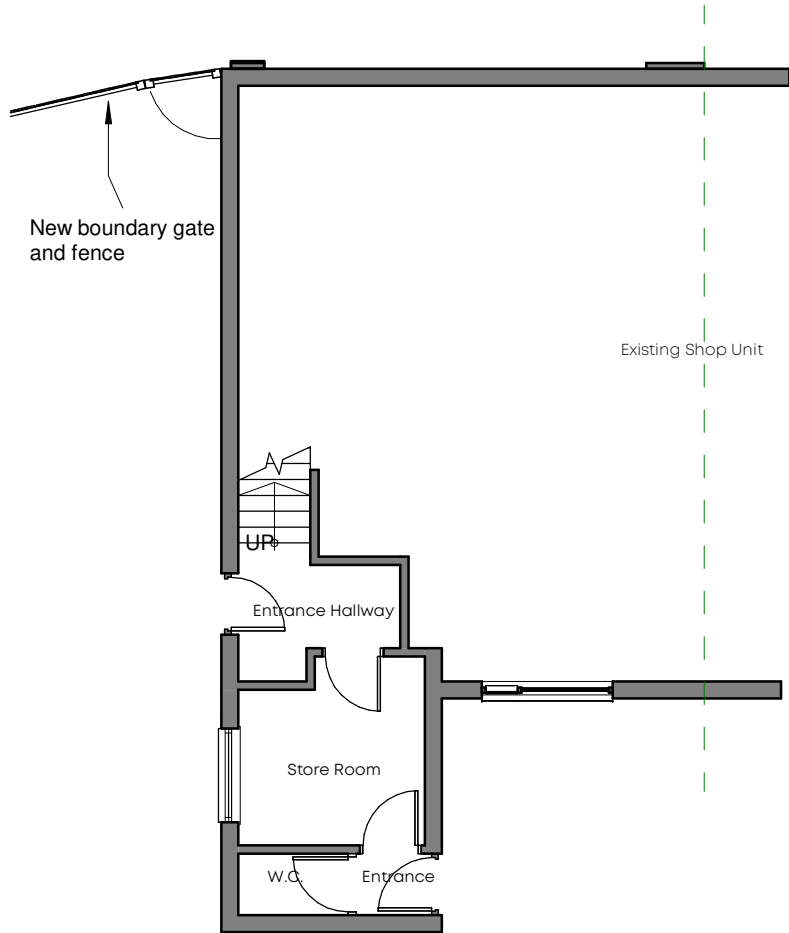


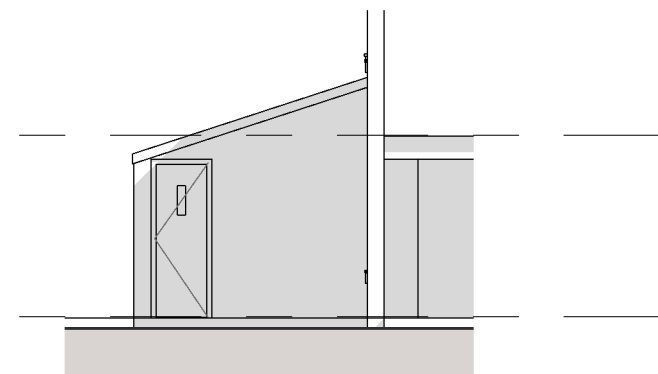

Notes: This drawing is the copyright Paddock Johnson Partnership Limited and may not be used without their prior written consent.
Written dimensions to be taken in preference to scaled dimensions.
Due to the inaccuracies of scanning, scanned images should not be scaled.

+ REV: DATE: DESCRIPTION BY:

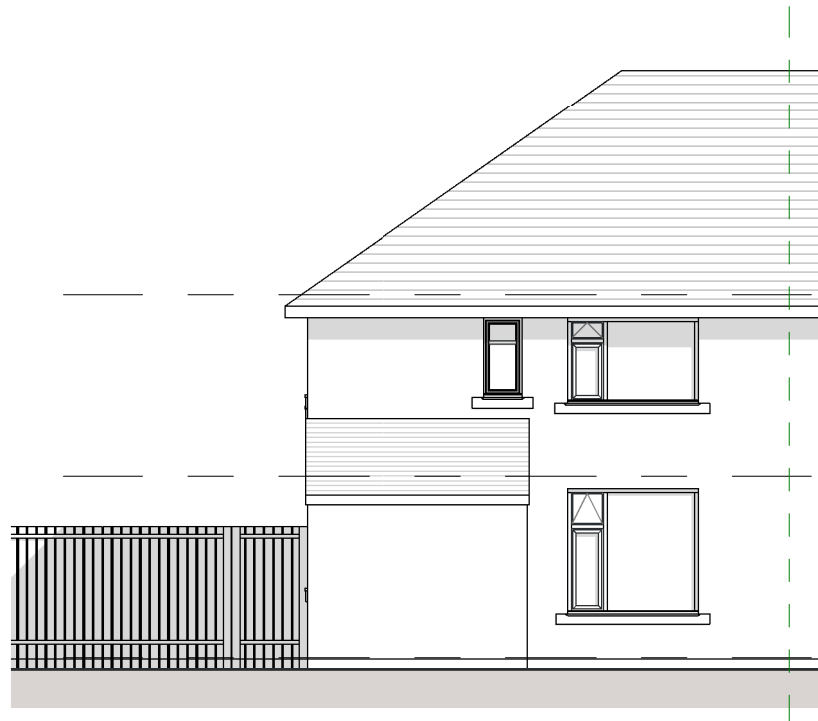

© Crown copyright and database rights 2020 OS 1000060149

CLIENT: Bury Council
PROJECT: Flat Conversion
101A Chesham Fold Road, Bury
BL9 6JZ

DRAWING TITLE: Proposed Plans and Elevations

DRAWING NUMBER: 22115-PJA-00-ZZ-DR-A-1101

STATUS: PLANNING

SCALE: 1 : 100@A3
DATE: 03/11/22

BY: GR
CHECKED: MK

PADDOCK
JOHNSON

Studio 2, The Lyceum,
Bath Street, Port Sunlight,
Merseyside, CH62 4UJ
0151 643 1234
admin@paddockjohnson.com
www.paddockjohnson.com
Paddock Johnson Partnership
Limited. Registered in England
and Wales. No. 06684275

\\pjdco01\Cubefiles\Generated Docs\22115\Drawings\PJA-00-ZZ-DR-A-9000\22115-PJA-00-ZZ-DR-A-9000.rvt