




Proposed Front Elevation

1 : 50

Proposed Rear Elevation


1 : 50

Scale Bar 1:50

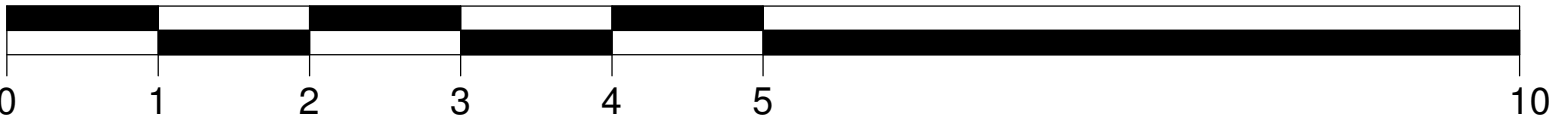

Proposed Side Elevation

1 : 50

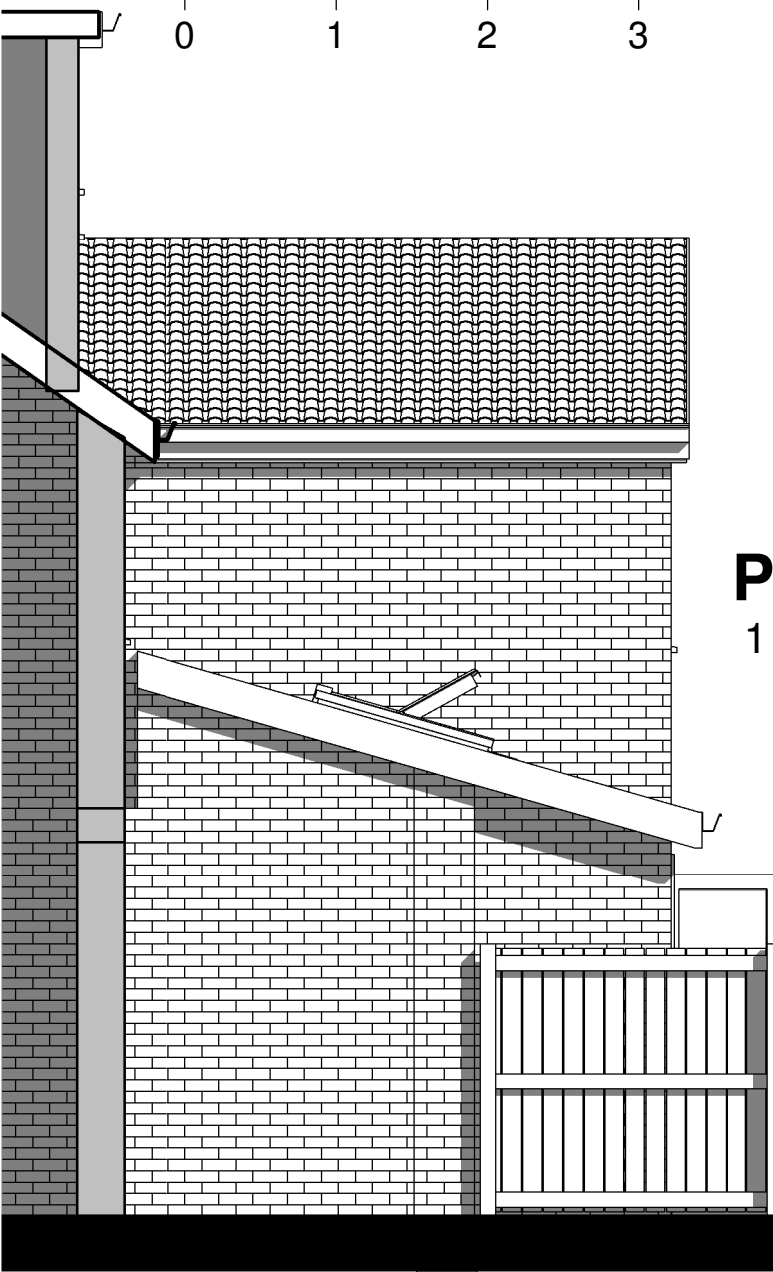

Proposed Side Elevation 1.

1 : 50

SCALE
A2 DRAWING

Client:
Mr & Mrs Parekh
108 Heywood Road
Prestwich
Manchester
M25 1LE.