



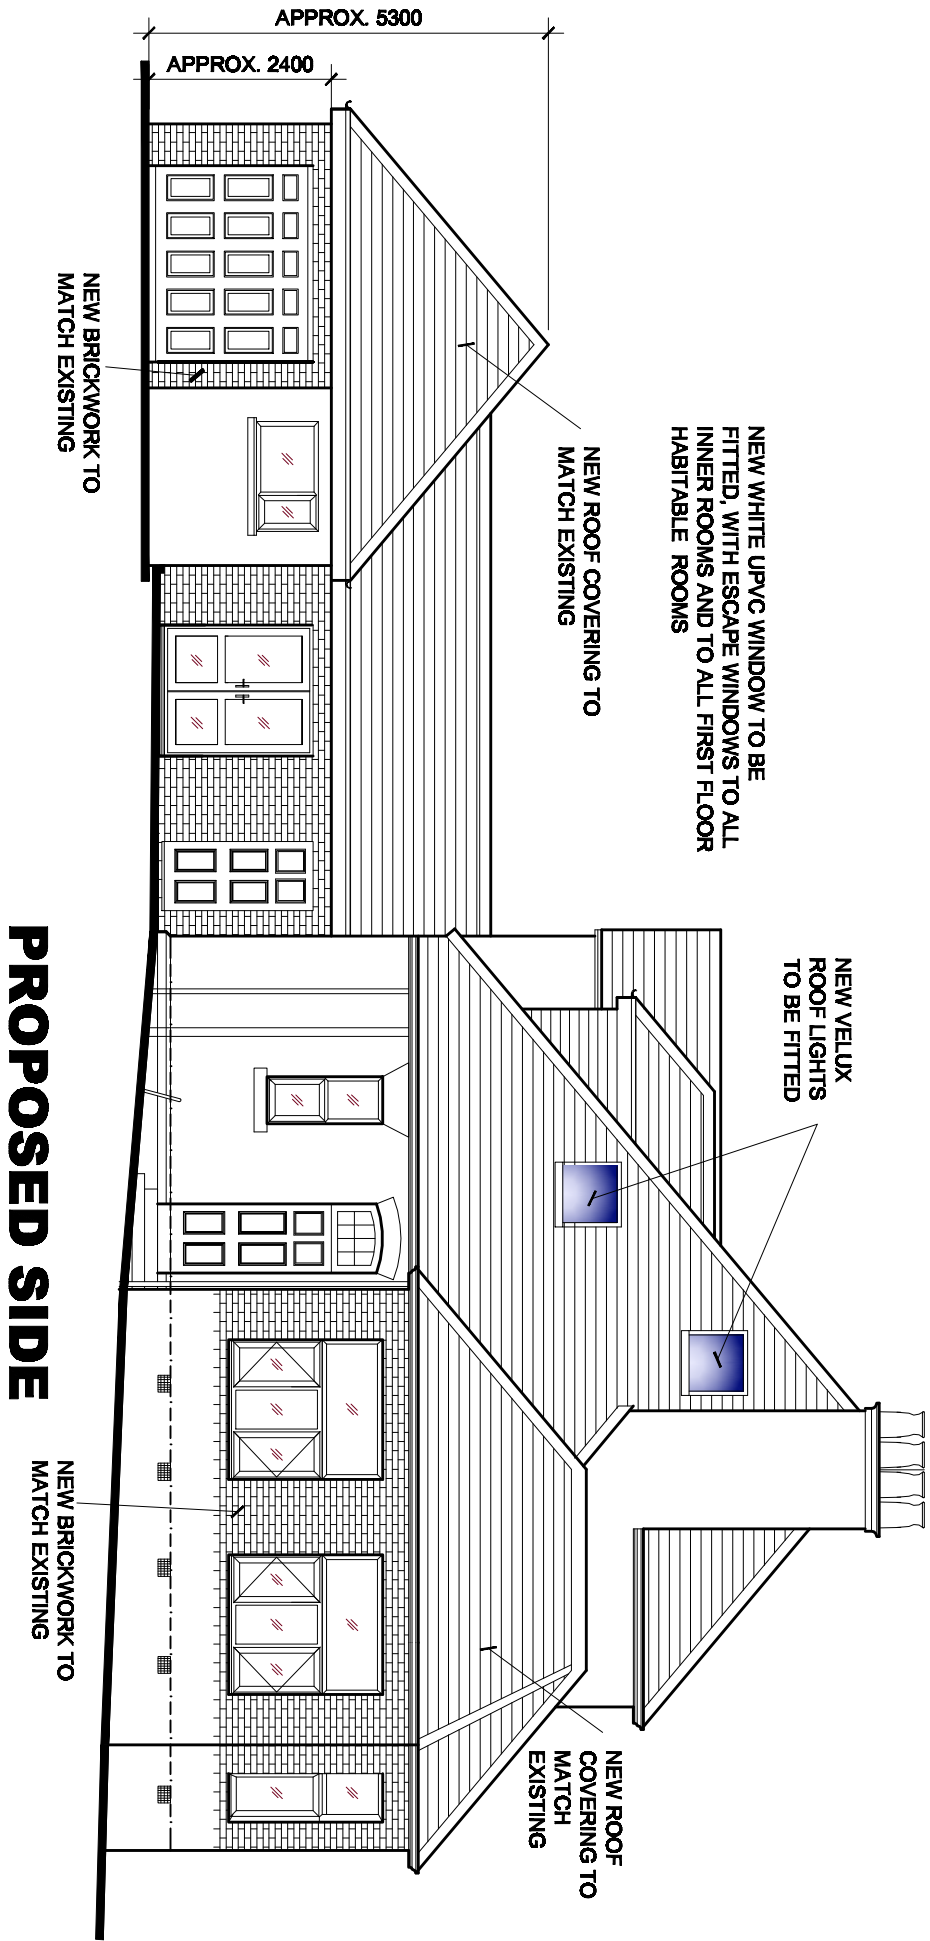

PROPOSED SIDE

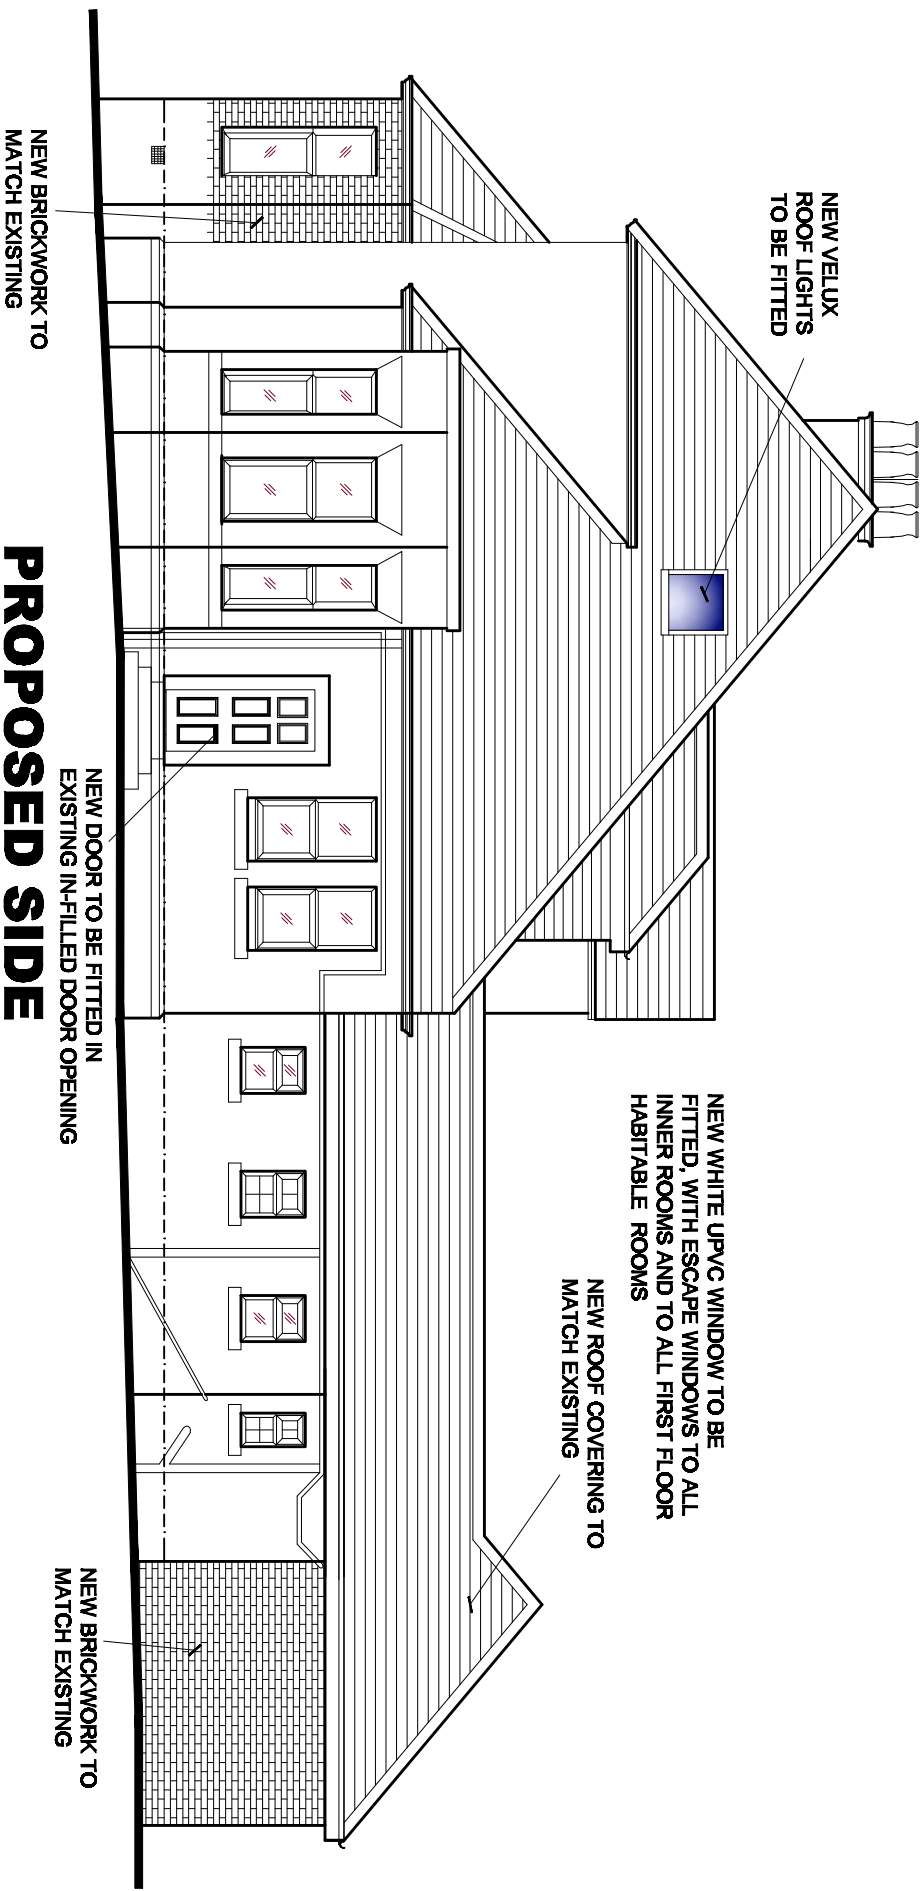

PROPOSED SIDE

METRES
0 1 2

SCALE 1:100

REV	DESCRIPTION	DATE

HINDLEY DESIGNS LIMITED	BUILDING CONSULTANTS 55 SOMERTON ROAD BOLTON BL2 6LN TEL 01204 393142
--------------------------------------	--

CHANGE OF USE TO HOUSE
KNOWSLEY HOUSE
KNOWSLEY ROAD
AINSWORTH BOLTON
BL2 5PT

PROP. ELEVATIONS 2 OF 3