


Detail of existing path surfacing



- ## NOTES

- ## NOTES

- Notes
- 1) Figured dimensions to be taken. Do not scale dimensions. Contractors must verify all dimensions on site before preparing shop drawings or commencing any work.
 - 2) Copyright © This drawing must not be reproduced without the permission of Proflitts CiC
 - 3) Reproduced from 1998 Ordnance Survey mapping with permission of the controller of HMSO.

DATE	REVISION NOTES	ISSUE	CHKD
02.12.25	V1 - changes to path material		
DESIGN	PLANNING	TENDER	CONTRACT

Bury
Council



Proffitts
Investing in
Communities

PROFFITTS - INVESTING IN COMMUNITIES
email: communities@proffittsscic.com
twitter: [@proffittsscic](https://twitter.com/proffittsscic)
www: proffittsscic.com

CLIENT Bury MBC			
PROJECT Whitehead Gardens			
TITLE Detail of Paths and Signage			
SCALE 1:20@A4	DATE 17.07.2025	DRAWING NO. 223/D02 v1	
DRAWN BY RG	CHECKED BY MP	PROJECT CODE 223	ISSUE