



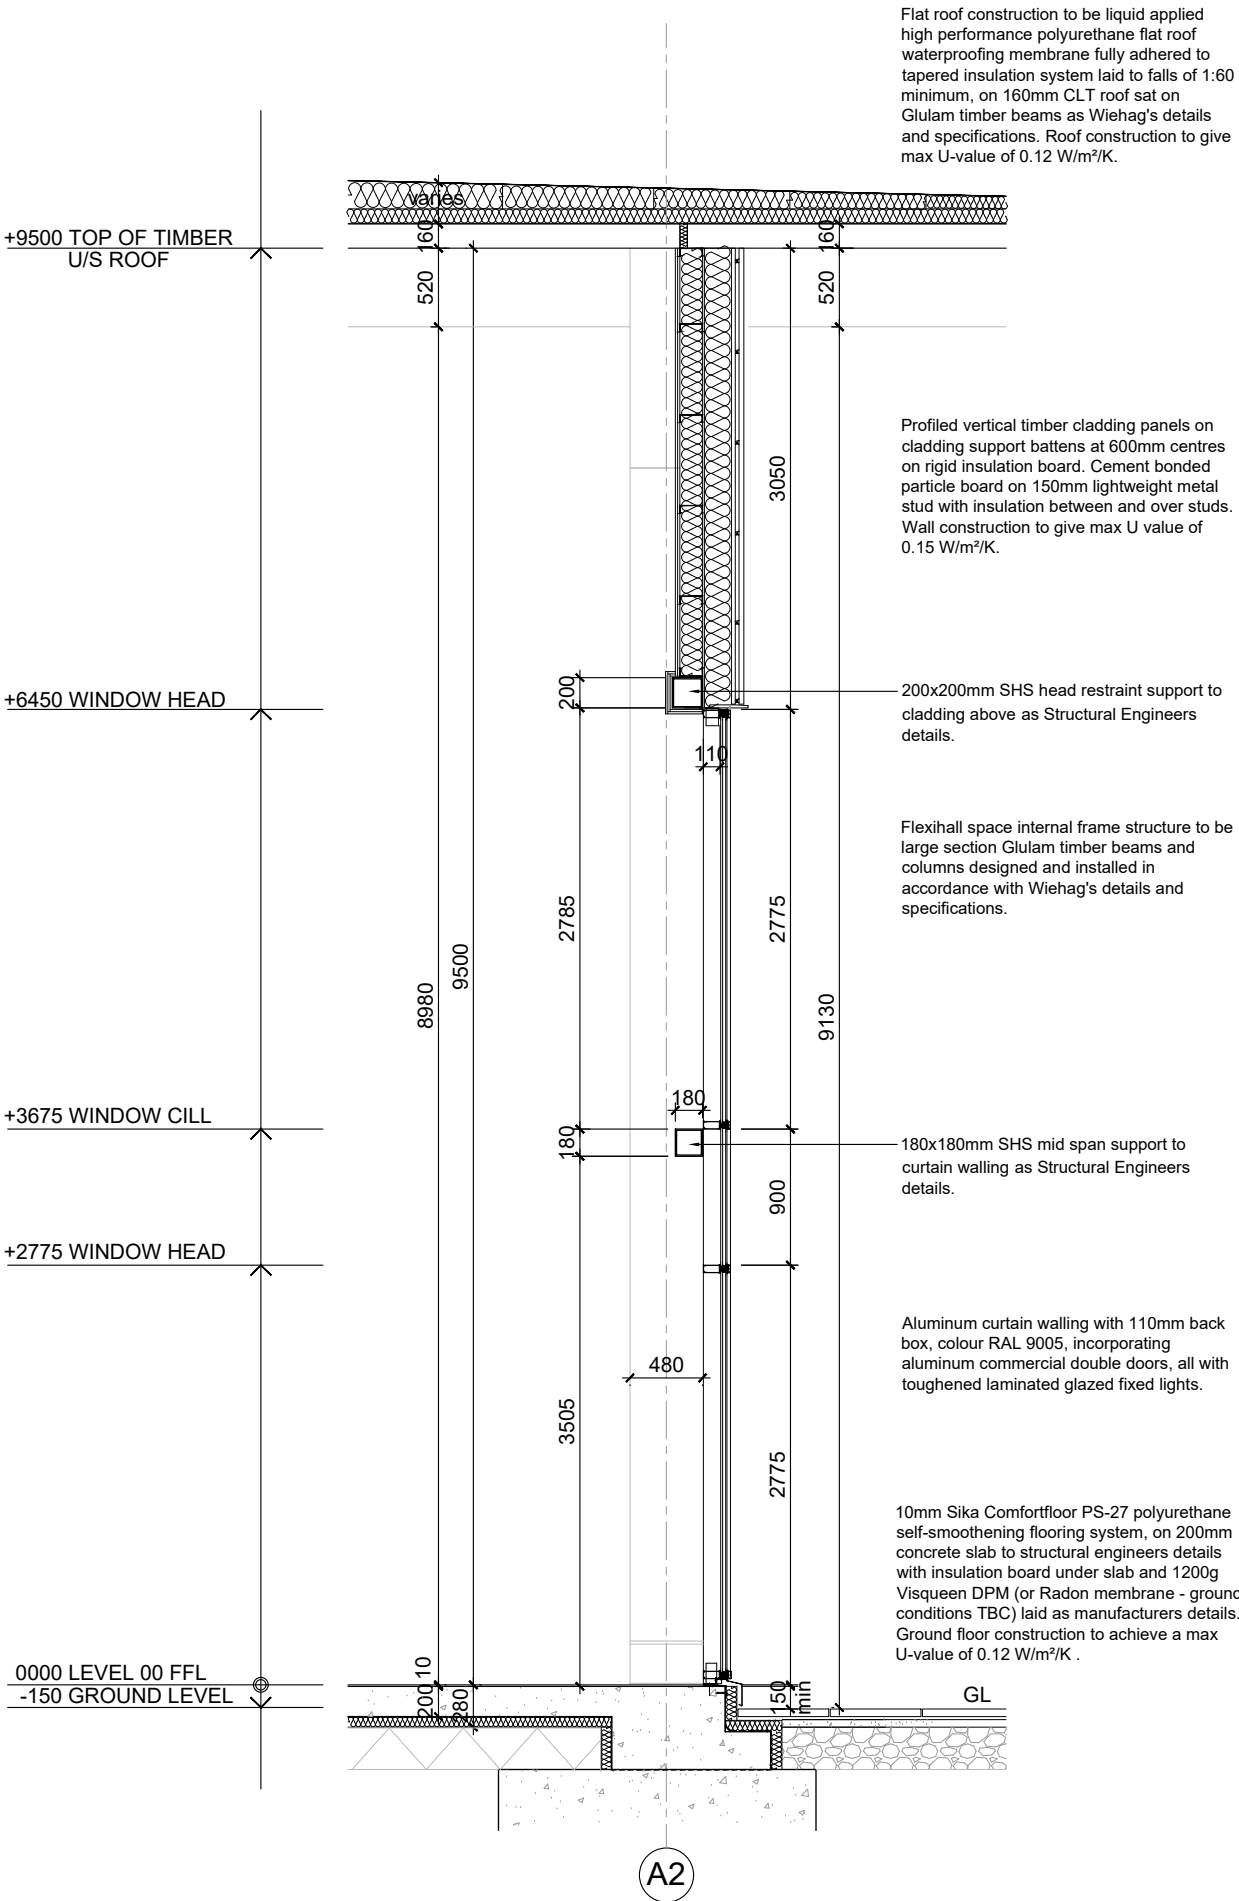

TYPICAL EXTERNAL ENVELOPE SECTION 5 - CURTAIN WALLING / TIMBER CLAD WALL

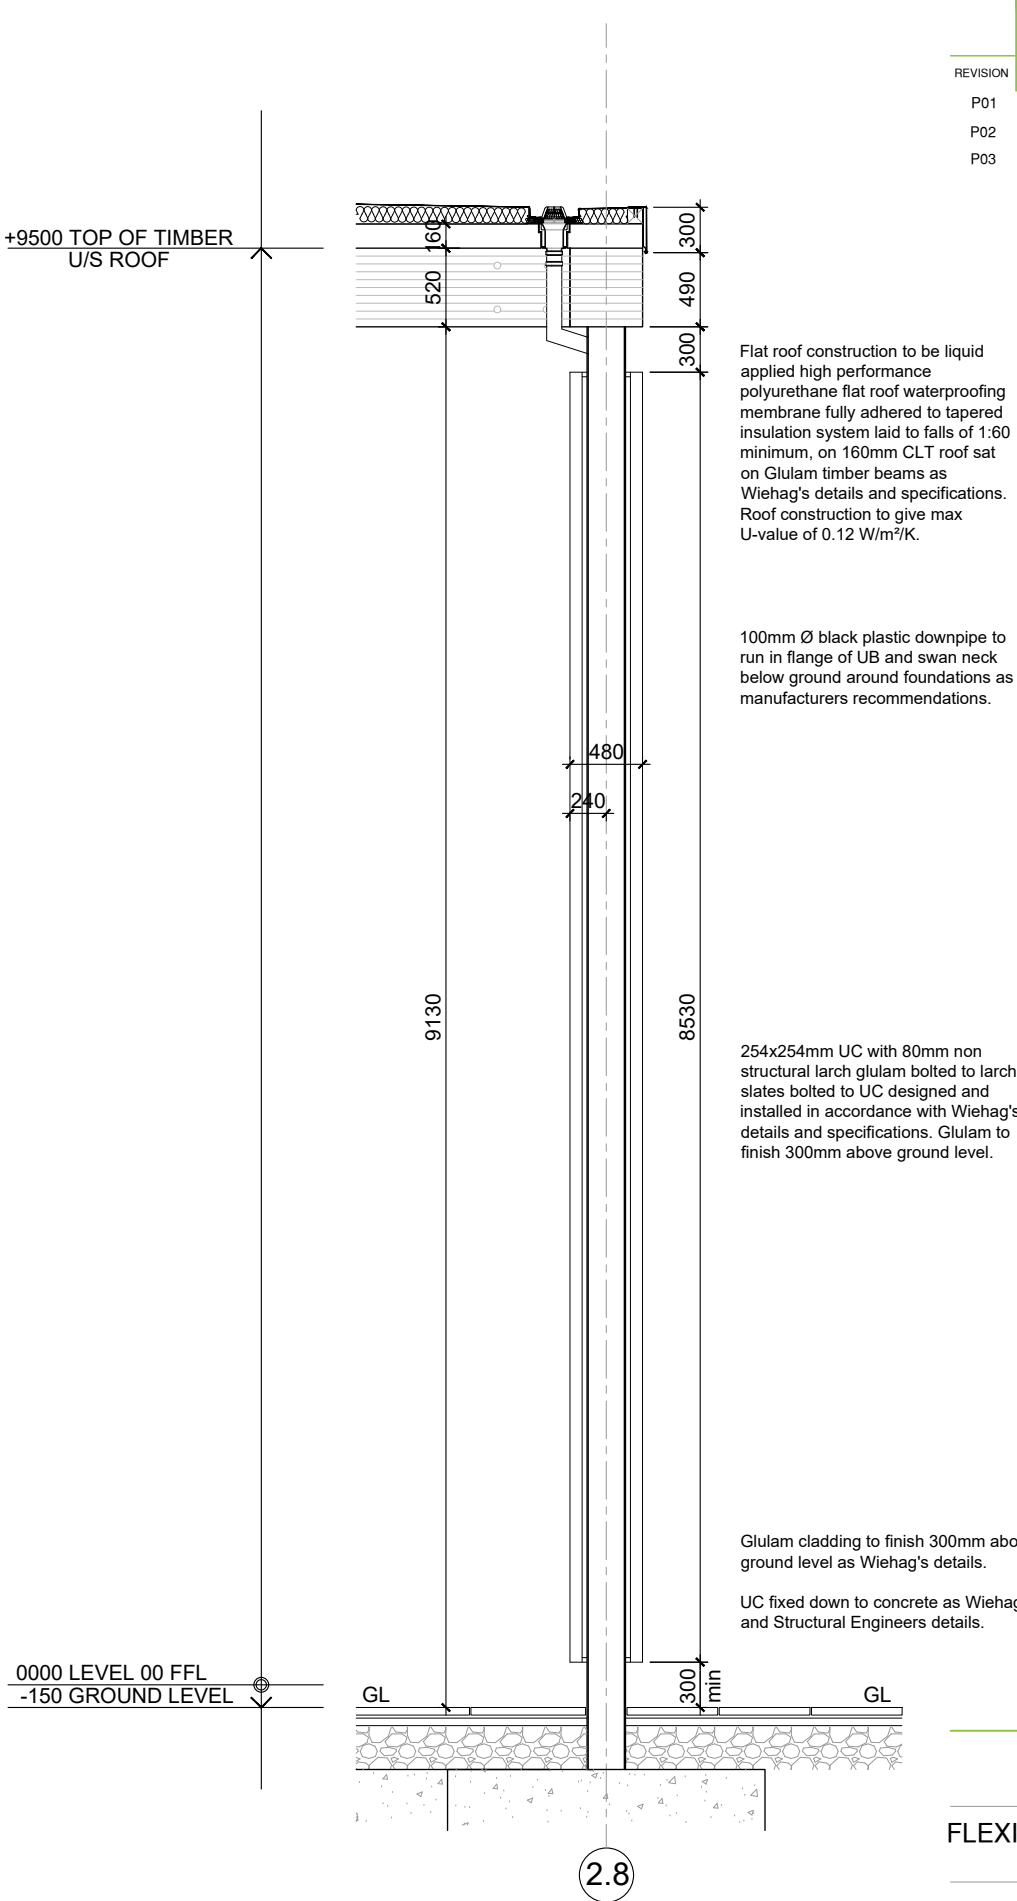

TYPICAL EXTERNAL ENVELOPE SECTION 6 - EXTERNAL COLUMN

Do not scale off this drawing. All dimensions to be checked on site prior to manufacture and construction. This drawing is the property of Just-H Architects and should not be reproduced without permission. All discrepancies to be brought to the attention of the architect immediately. This drawing is to be read in conjunction with the specification / bill of quantities and related drawings.

REVISION			
P01	FIRST ISSUE	15.09.22	CT
P02	Thermal break in roof added to Section 3	24.01.23	CT
P03	PLANNING ISSUE	21.04.23	CT

PLANNING ISSUE

BURY COUNCIL	client	
BURY MARKET MASTERPLAN	project	
FLEXIHALL - TYPICAL EXTERNAL ENVELOPE SECTIONS 3	title	
BCO1	job No.	
BURMAR-JHA-V2-ZZ-DR-A-0111 Rev P03	dwg No.	
1:50 @ A3	scale	107 Timber Wharf 32 Worsley Street Castletfield, Manchester M15 4NX 0161 237 5500 info@justharchitects.co.uk
CT	drawn	