



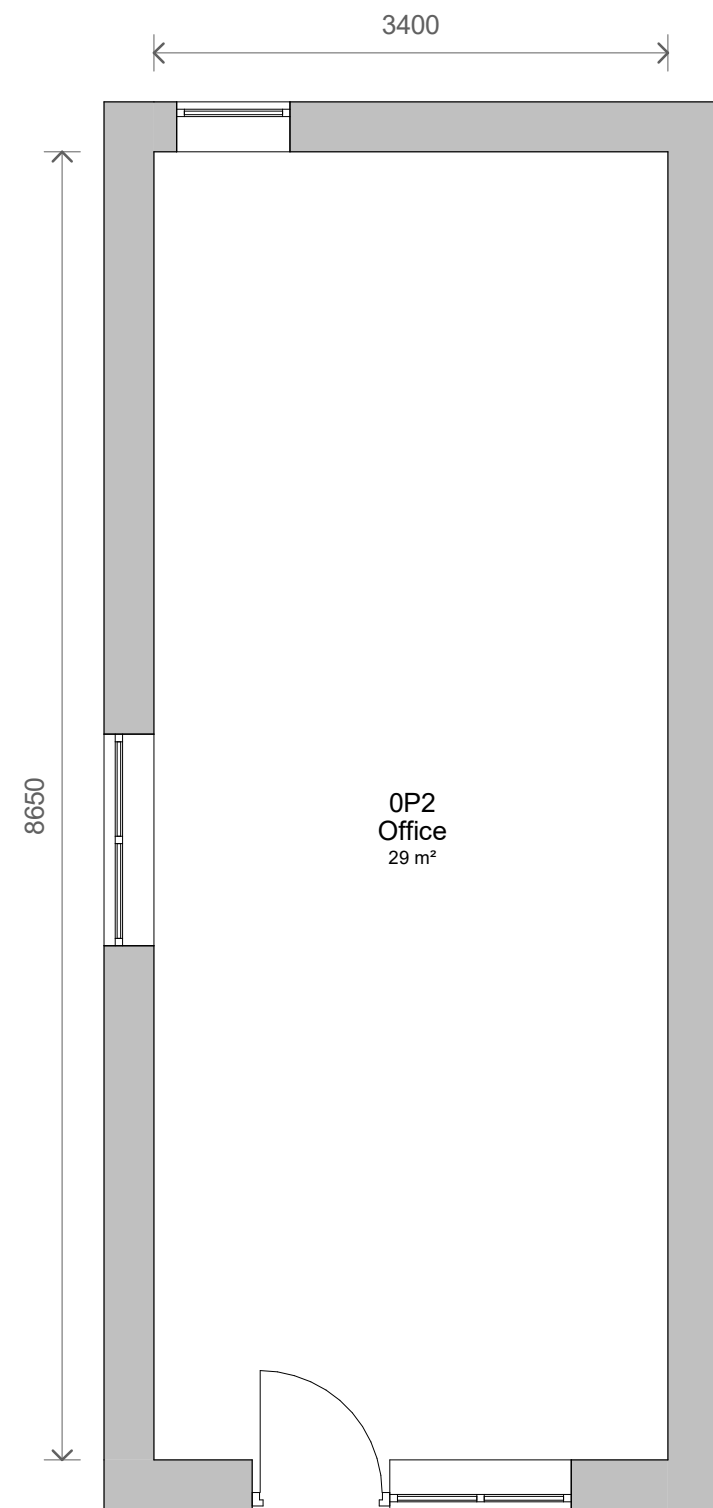


1 Level 0 - Proposed
1 : 50




LEVEL 0
0

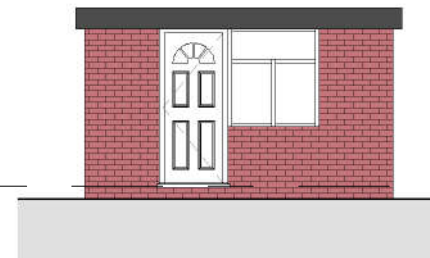


2 Front - Proposed
1 : 100

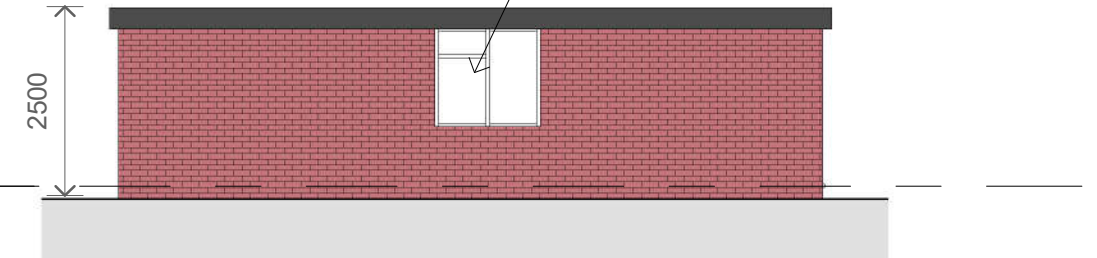


3 Left Side - Proposed
1 : 100

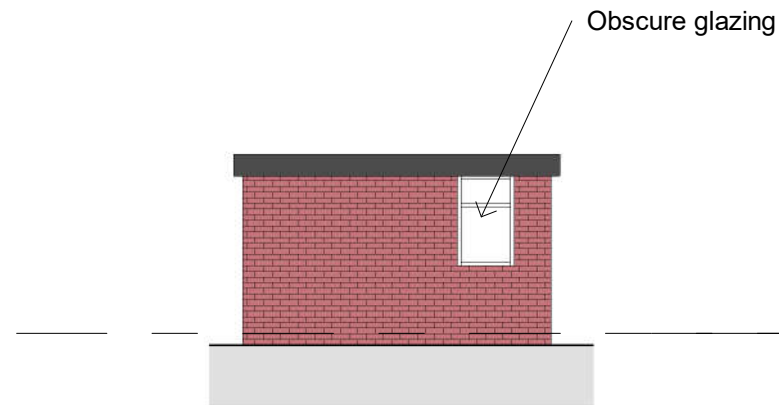

4 Rear - Proposed
1 : 100

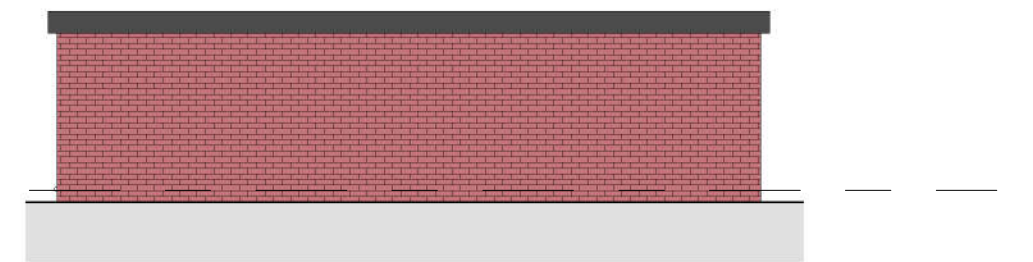

5 Right Side - Proposed
1 : 100

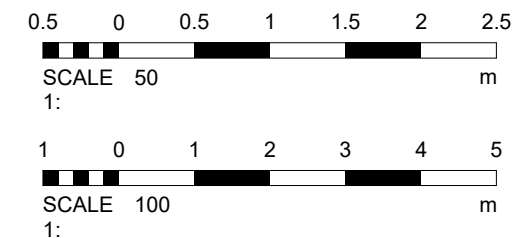

PROJECT	26 Fairway		PROJECT NUMBER		DRAWING NUMBER		REV	1		1		Revised Plans		10/11/2022		GOLD SKETCH S T U D I O S www.goldskech.co.uk info@goldskech.co.uk 0161 792 9595	
TITLE	Proposed Plans and Elevations		GSS22037.1A		003		1					Description		Date			
CLIENT	Wreschner		DRAWN BY	GJ	CHECKED BY	SG	DATE	13/04/2022	SCALE (@ A1)	As indicated	STATUS		PLANNING		NOTES		
© COPYRIGHT : ALL RIGHTS RESERVED. THIS DRAWING MUST NOT BE REPRODUCED WITHOUT PRIOR WRITTEN CONSENT. DRAWING TO BE USED FOR THE STATUS INDICATED ONLY. ALL DIMENSIONS AND SETTING OUT SHALL BE CHECKED AND CONFIRMED ON SITE. ANY DISCREPANCIES TO BE REPORTED TO THE DESIGNER PRIOR TO THE COMMENCEMENT OF ANY WORK. ALL WORK AND MATERIALS TO BE IN ACCORDANCE WITH CURRENT STATUTORY LEGISLATION, RELEVANT CODES OF PRACTICE AND BRITISH STANDARDS. ALL DIMENSIONS ON THIS DRAWING ARE IN MILLIMETRES (UNLESS OTHERWISE STATED).																	