






EXISTING LEFT SIDE ELEVATION
(SCALE 1:50)

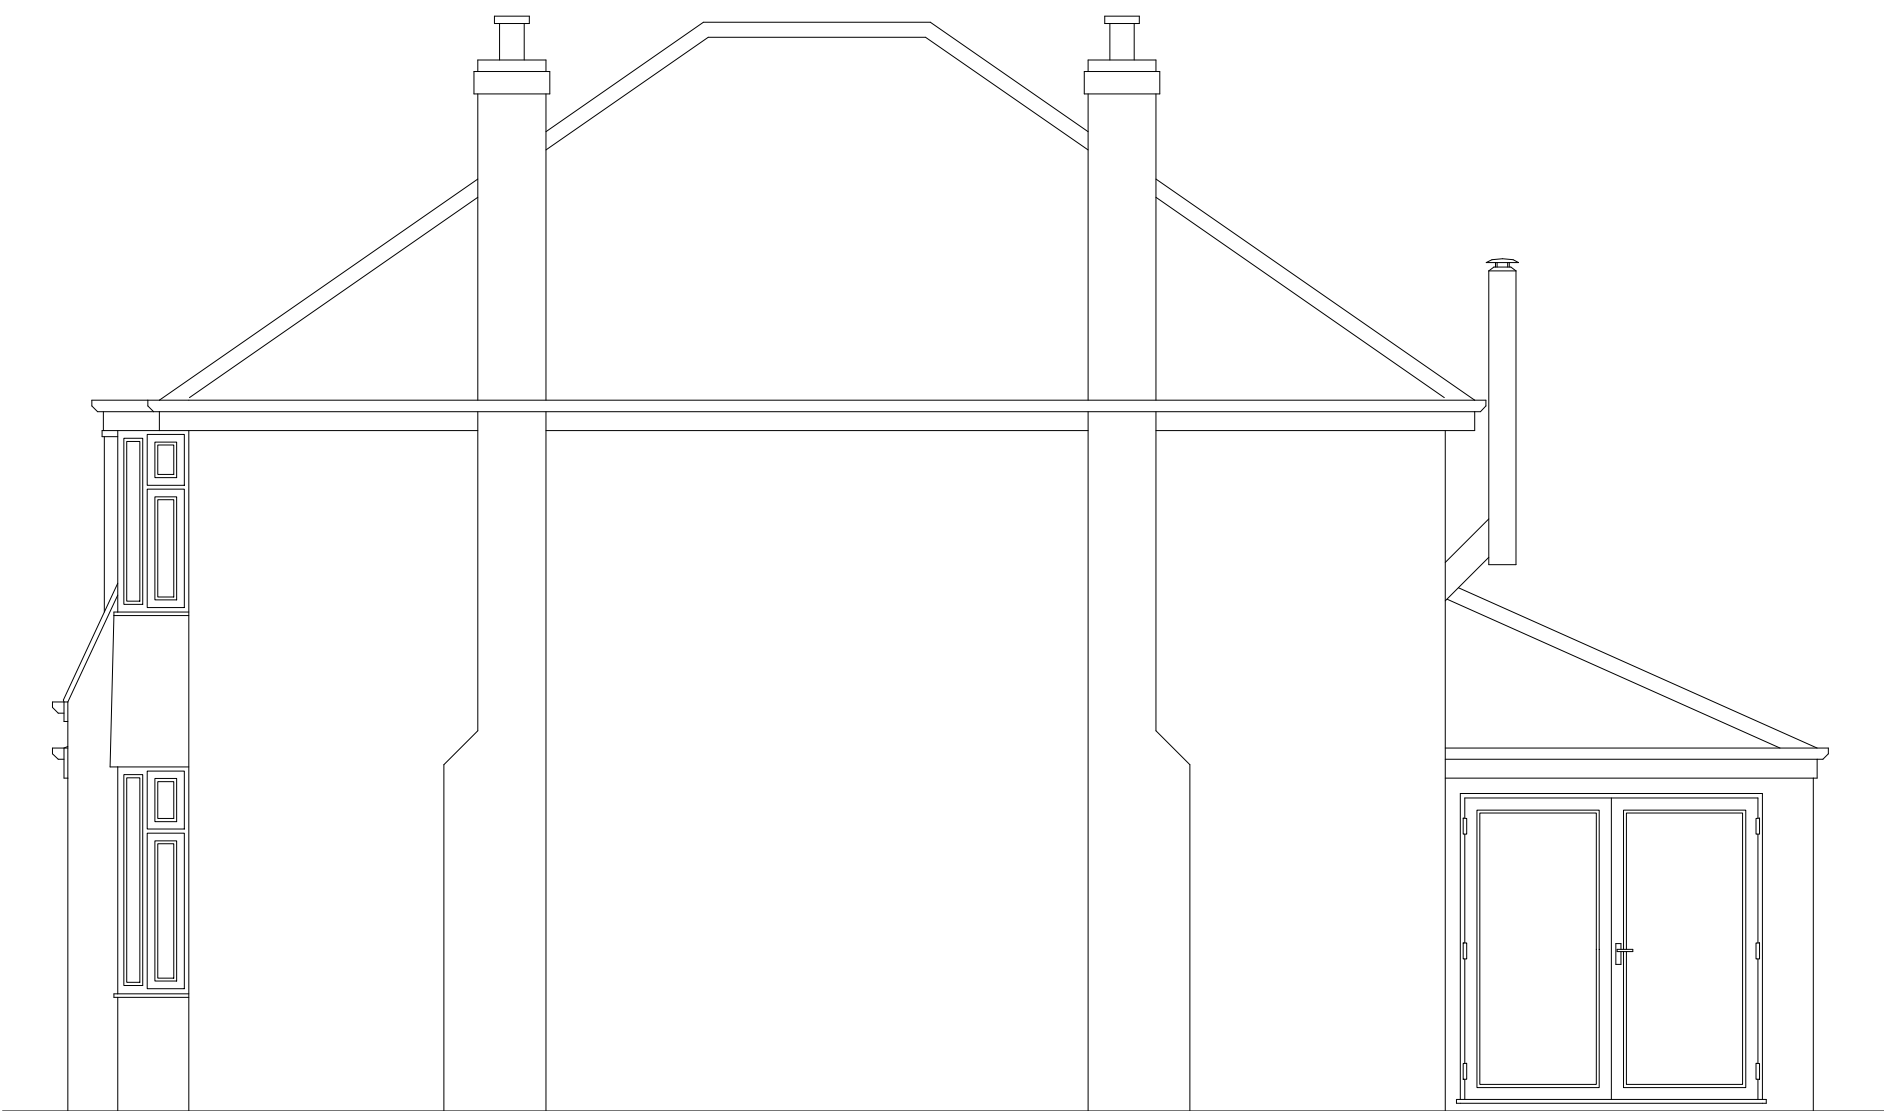

EXISTING RIGHT SIDE ELEVATION
(SCALE 1:50)

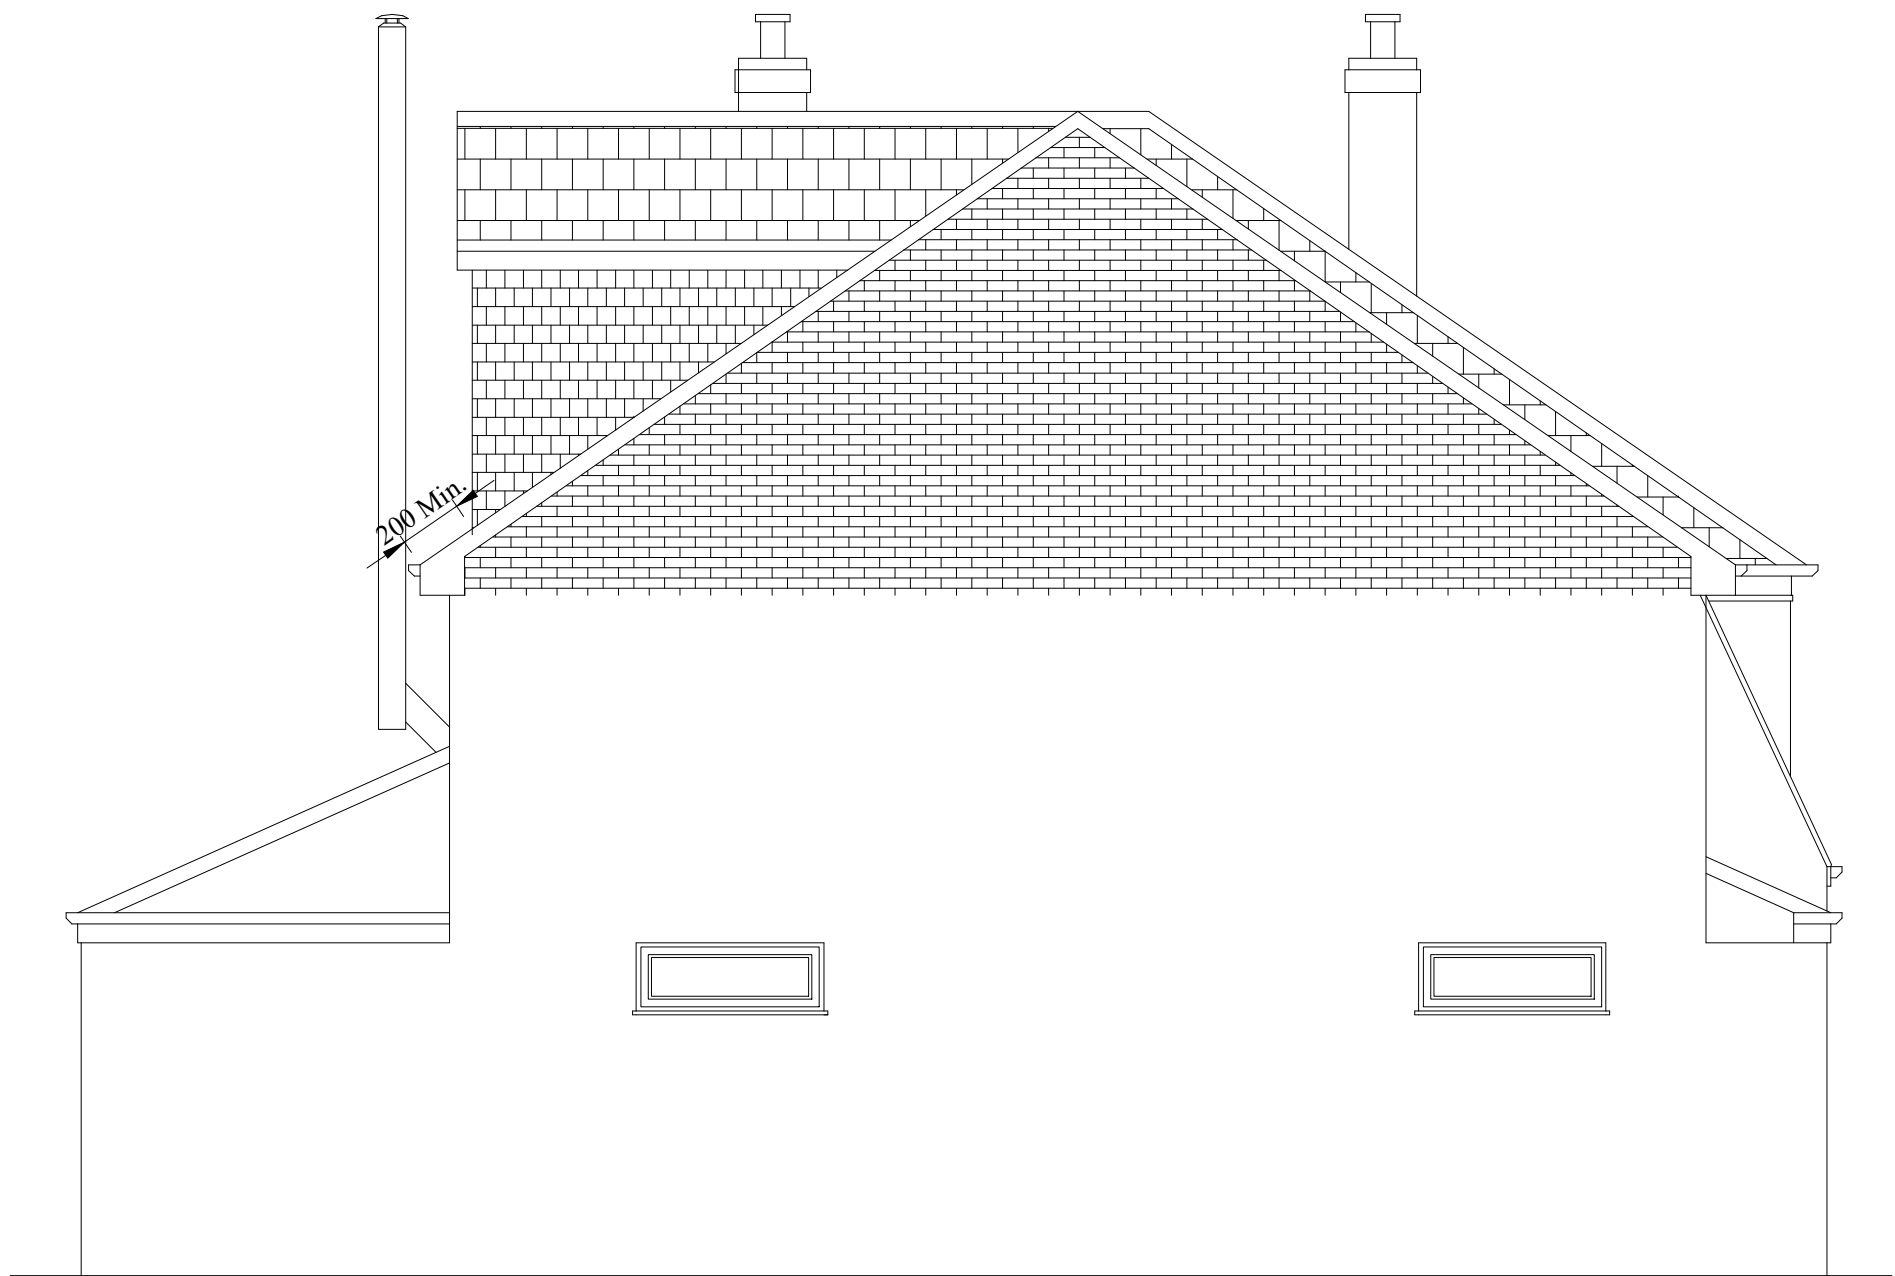

PROPOSED LEFT SIDE ELEVATION
(SCALE 1:50)

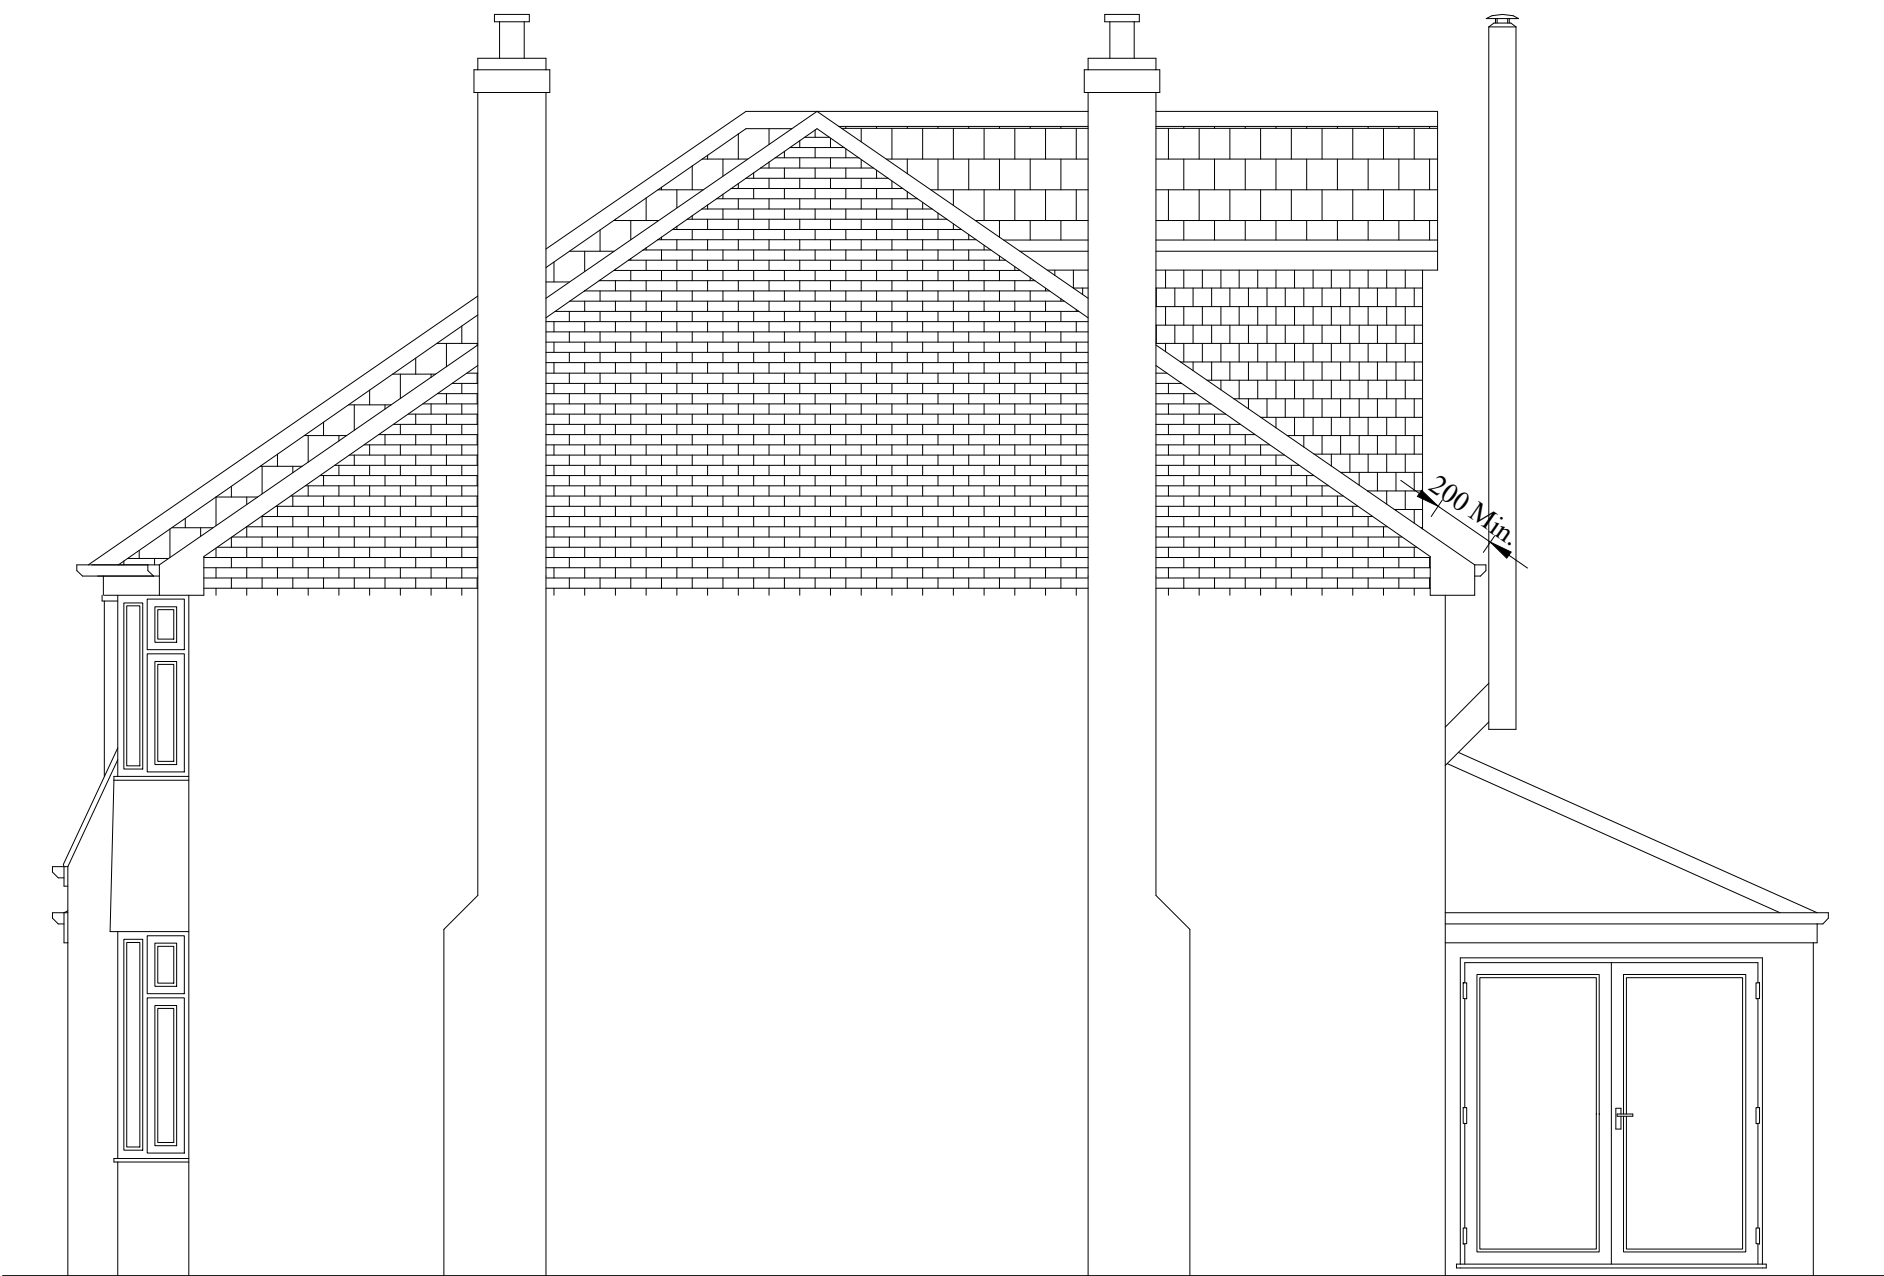

PROPOSED RIGHT SIDE ELEVATION
(SCALE 1:50)



A	13.08.24	ISSUED FOR PLANNING. APPROVAL	
DRAWING STATUS:		PLANNING APPROVAL	
PROJECT:		27 HATHAWAY ROAD UNSWORTH, BURY	
TITLE:		PROPOSED 1st FLOOR SIDE EXTENSION, HIP TO GABLE ROOF EXTENSION AND REAR DORMER ROOF EXTENSION	
SCALE @ SIZE:	STATUS:	DATE:	
1:50 @ A1 U.N.O	PLANNING APP.	JUN. '24	
PROJECT No:	DRAWING No:	REV:	
HR-002	004	A	