
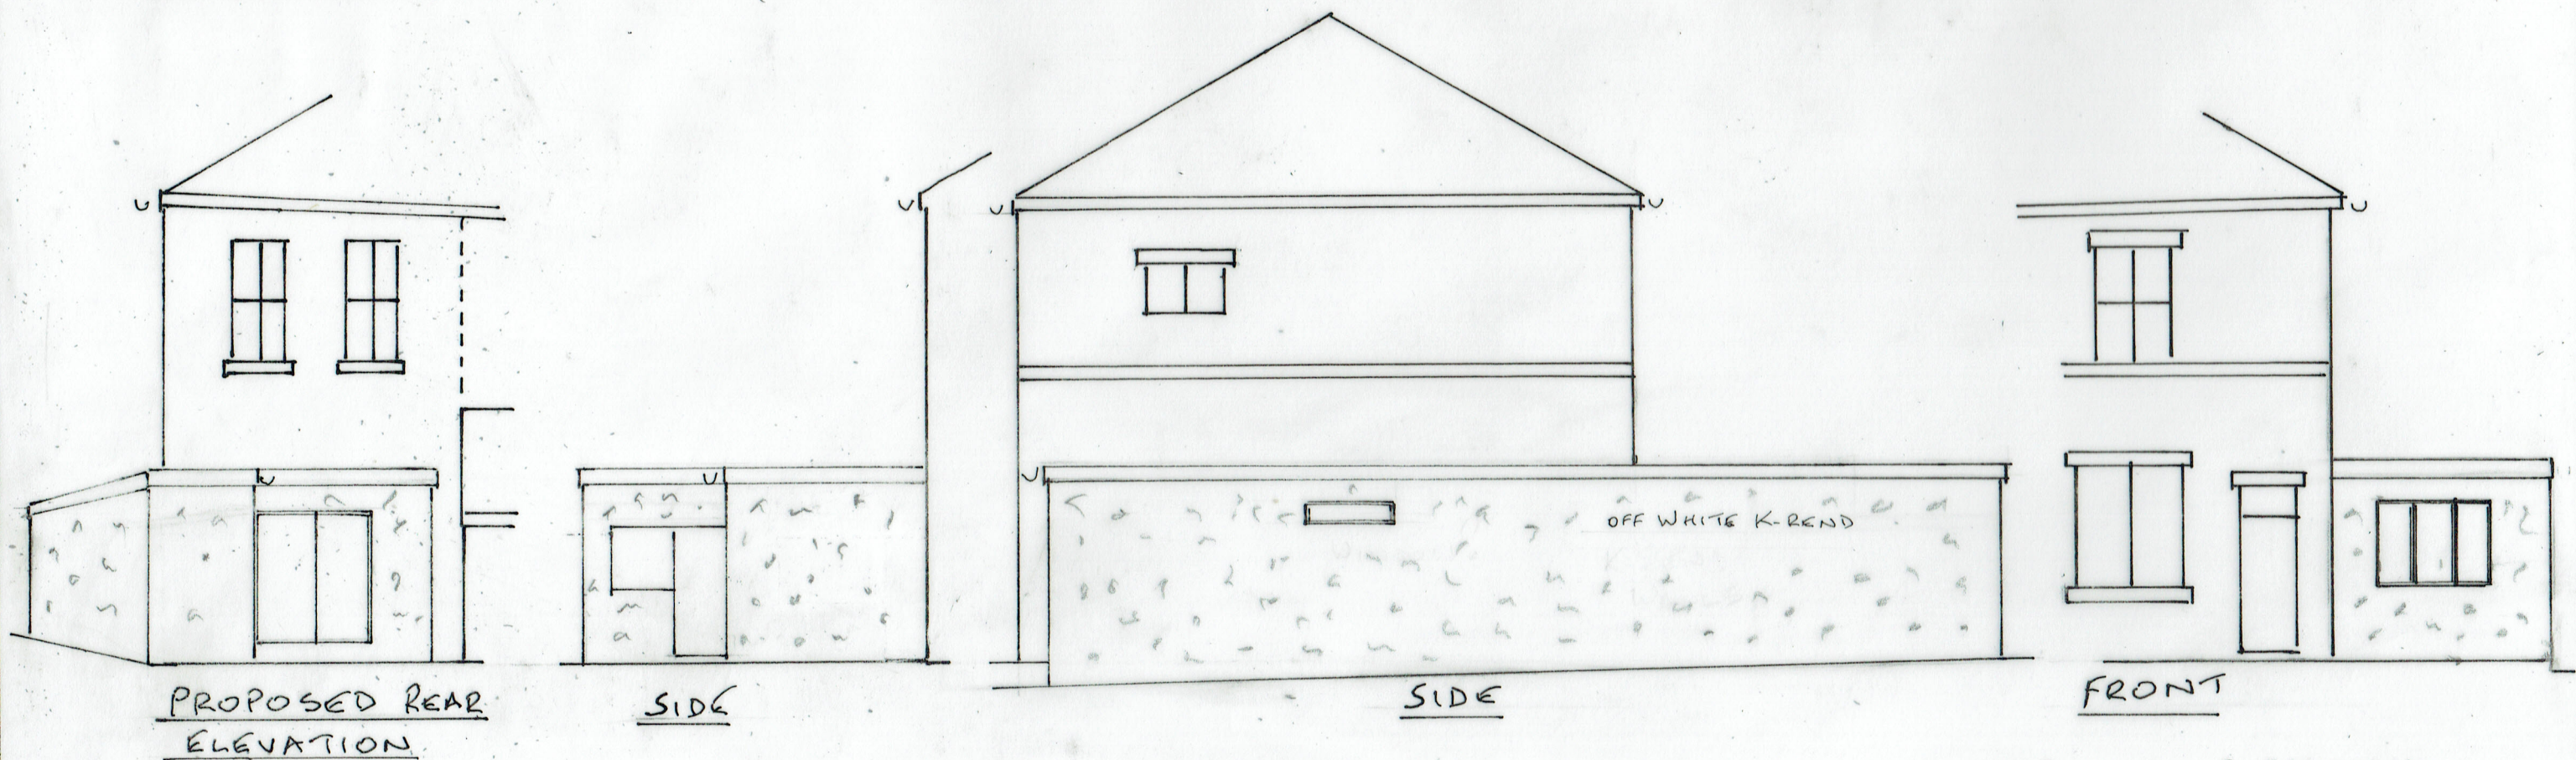


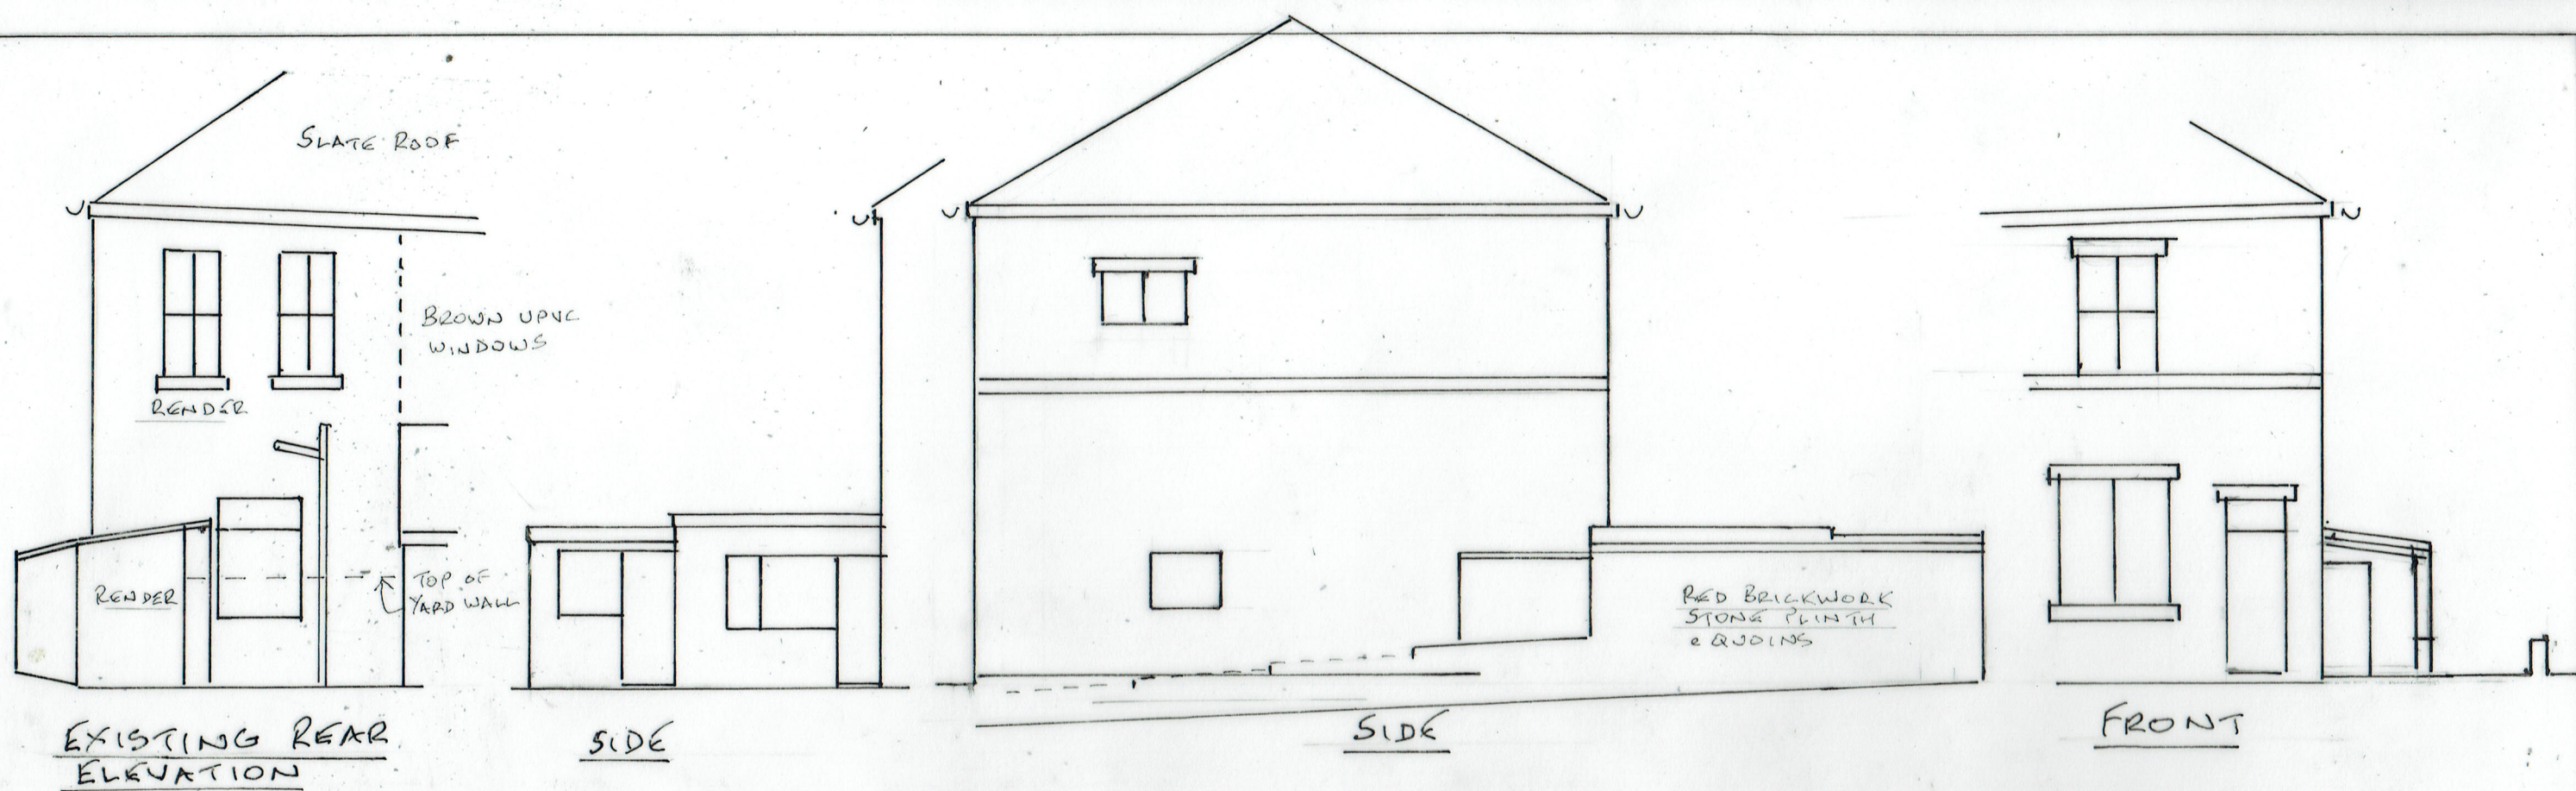

3A ELEVATIONS

METRES

0 5

SCALE 1:100 @ A3

30/03/2023 - GUTTERS REMOVED FROM SIDE ELEVATION
23/02/2023

23/12/03A

SINGLE STOREY SIDE & REAR EXTENSION

577 WALSHAW ROAD, WALSHAW BL8 3AF