
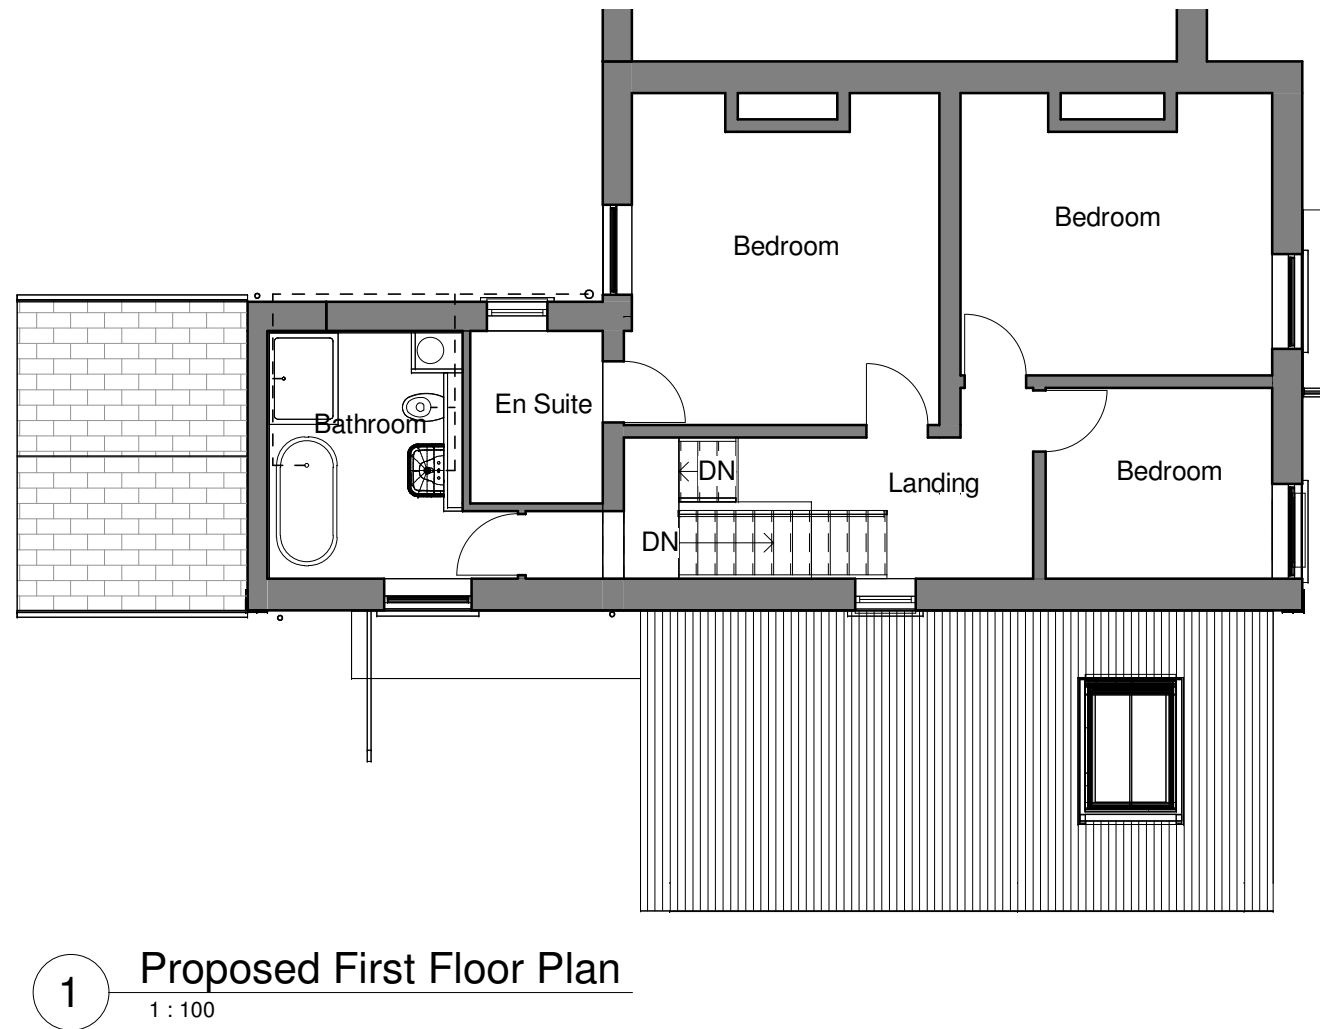
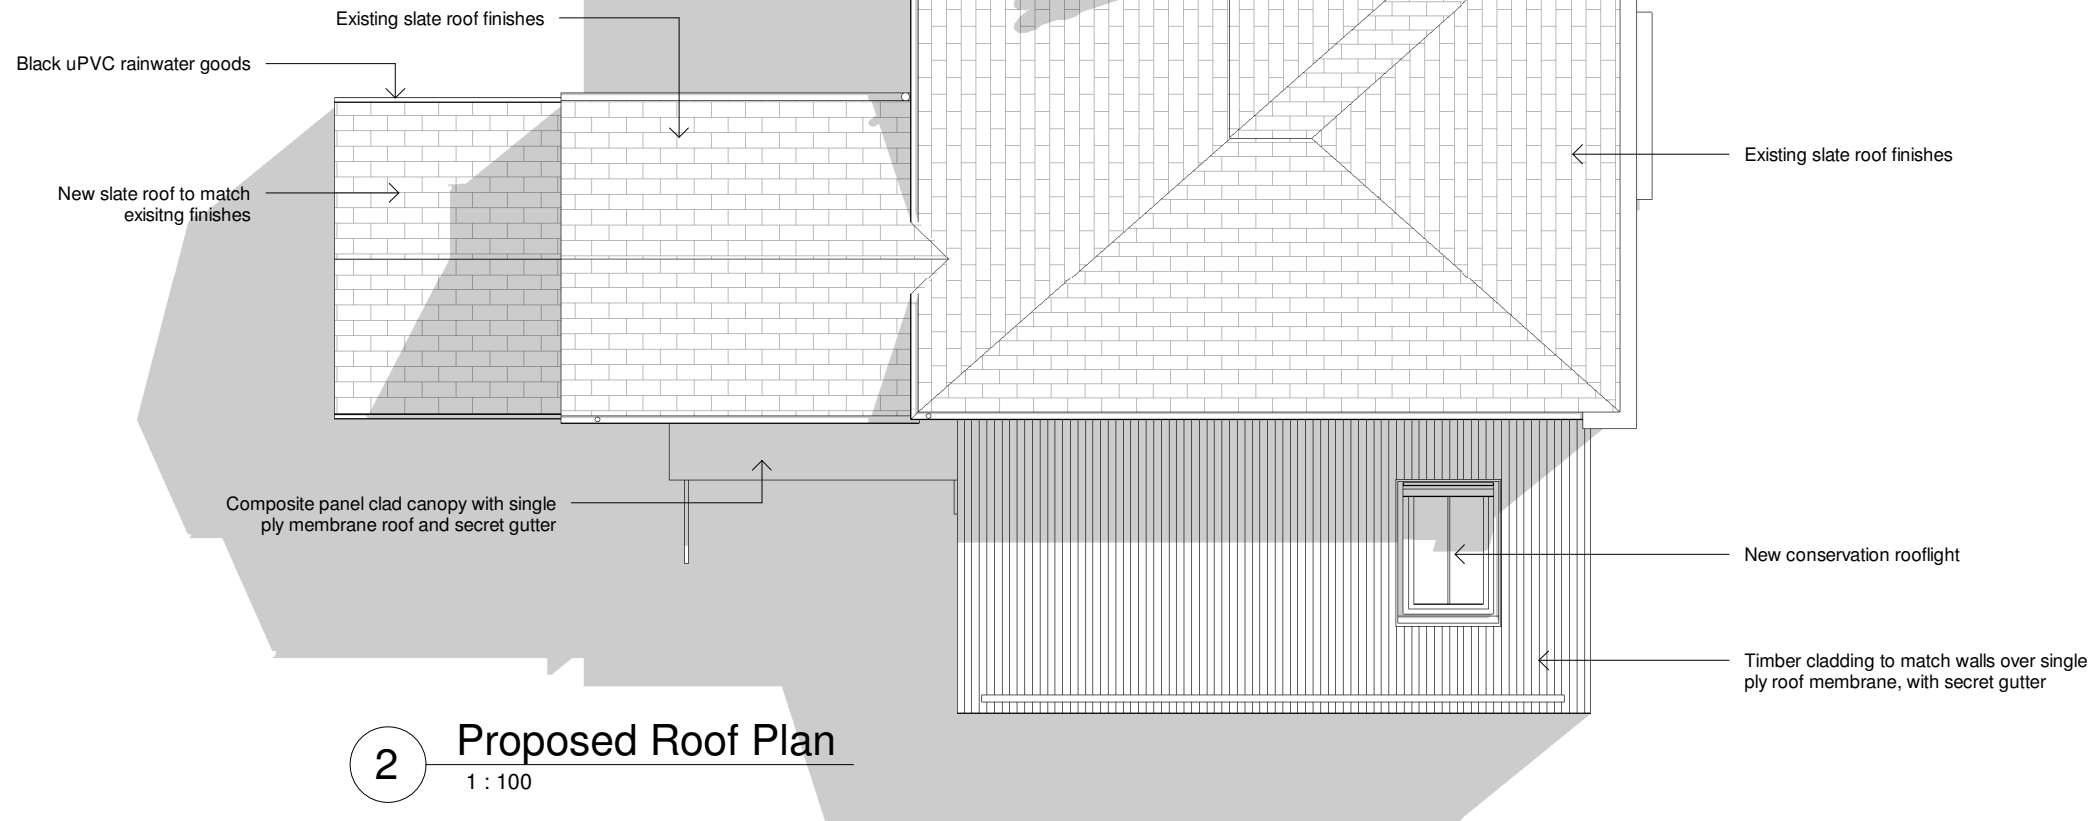


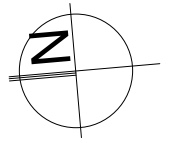

Rev:	Date:
1:100	1m 2m 3m 4m 5m 6m 7m

13 Bradford Terrace
Bury
BL9 0TT

for
Mr & Mrs Kyte

2003
Proposed First Floor and
Roof Plans
1 : 100 @ A3

31/08/20

PLANNING