




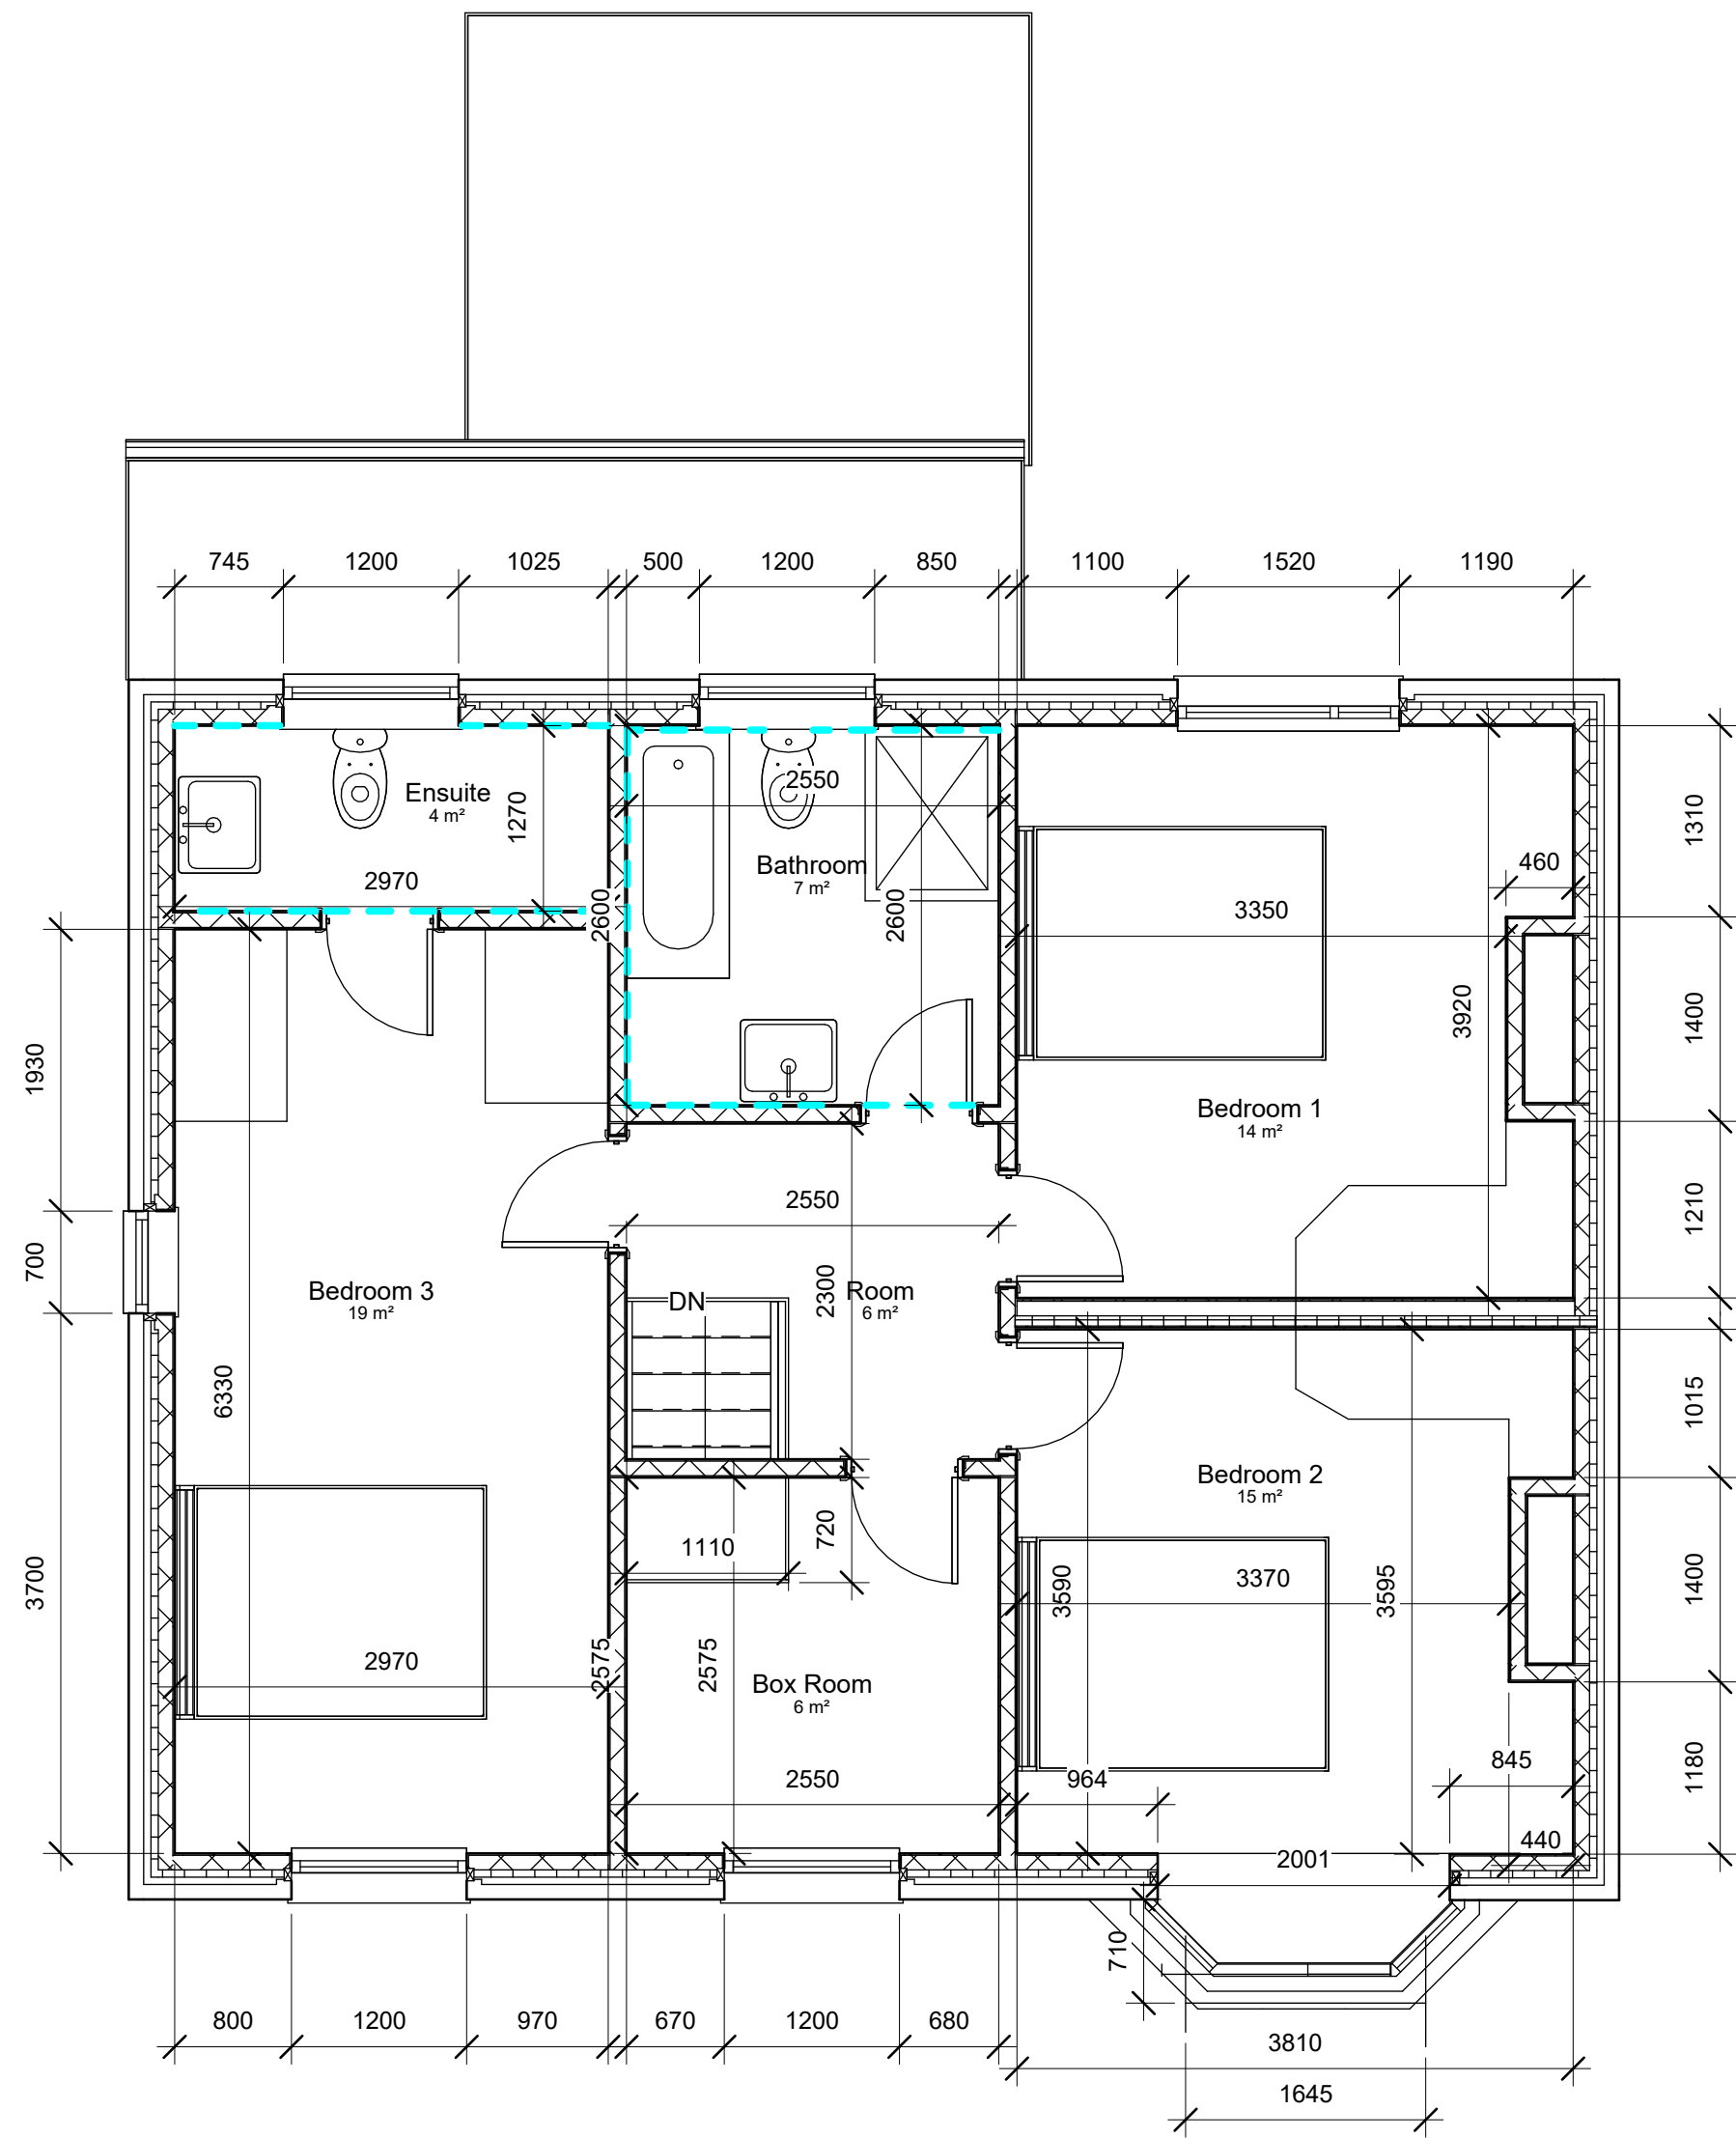

First Floor
1 : 50

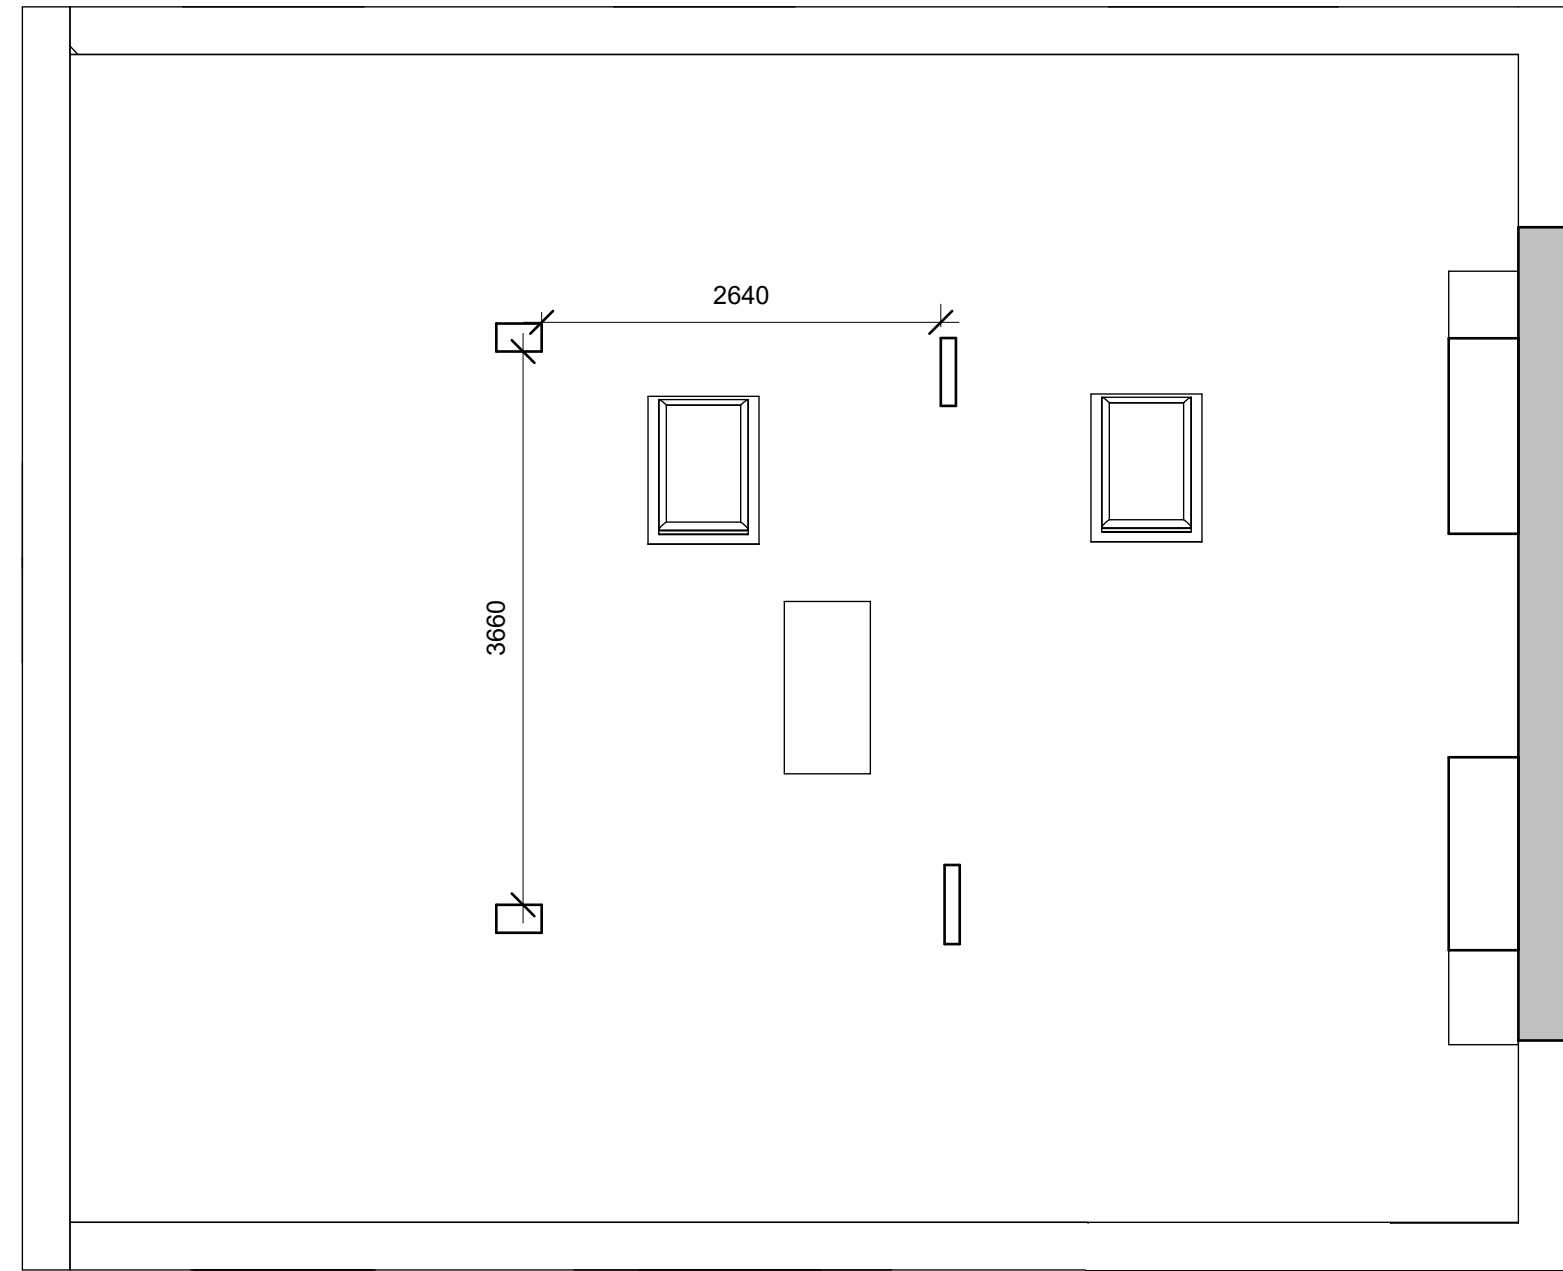

Loft
1 : 50

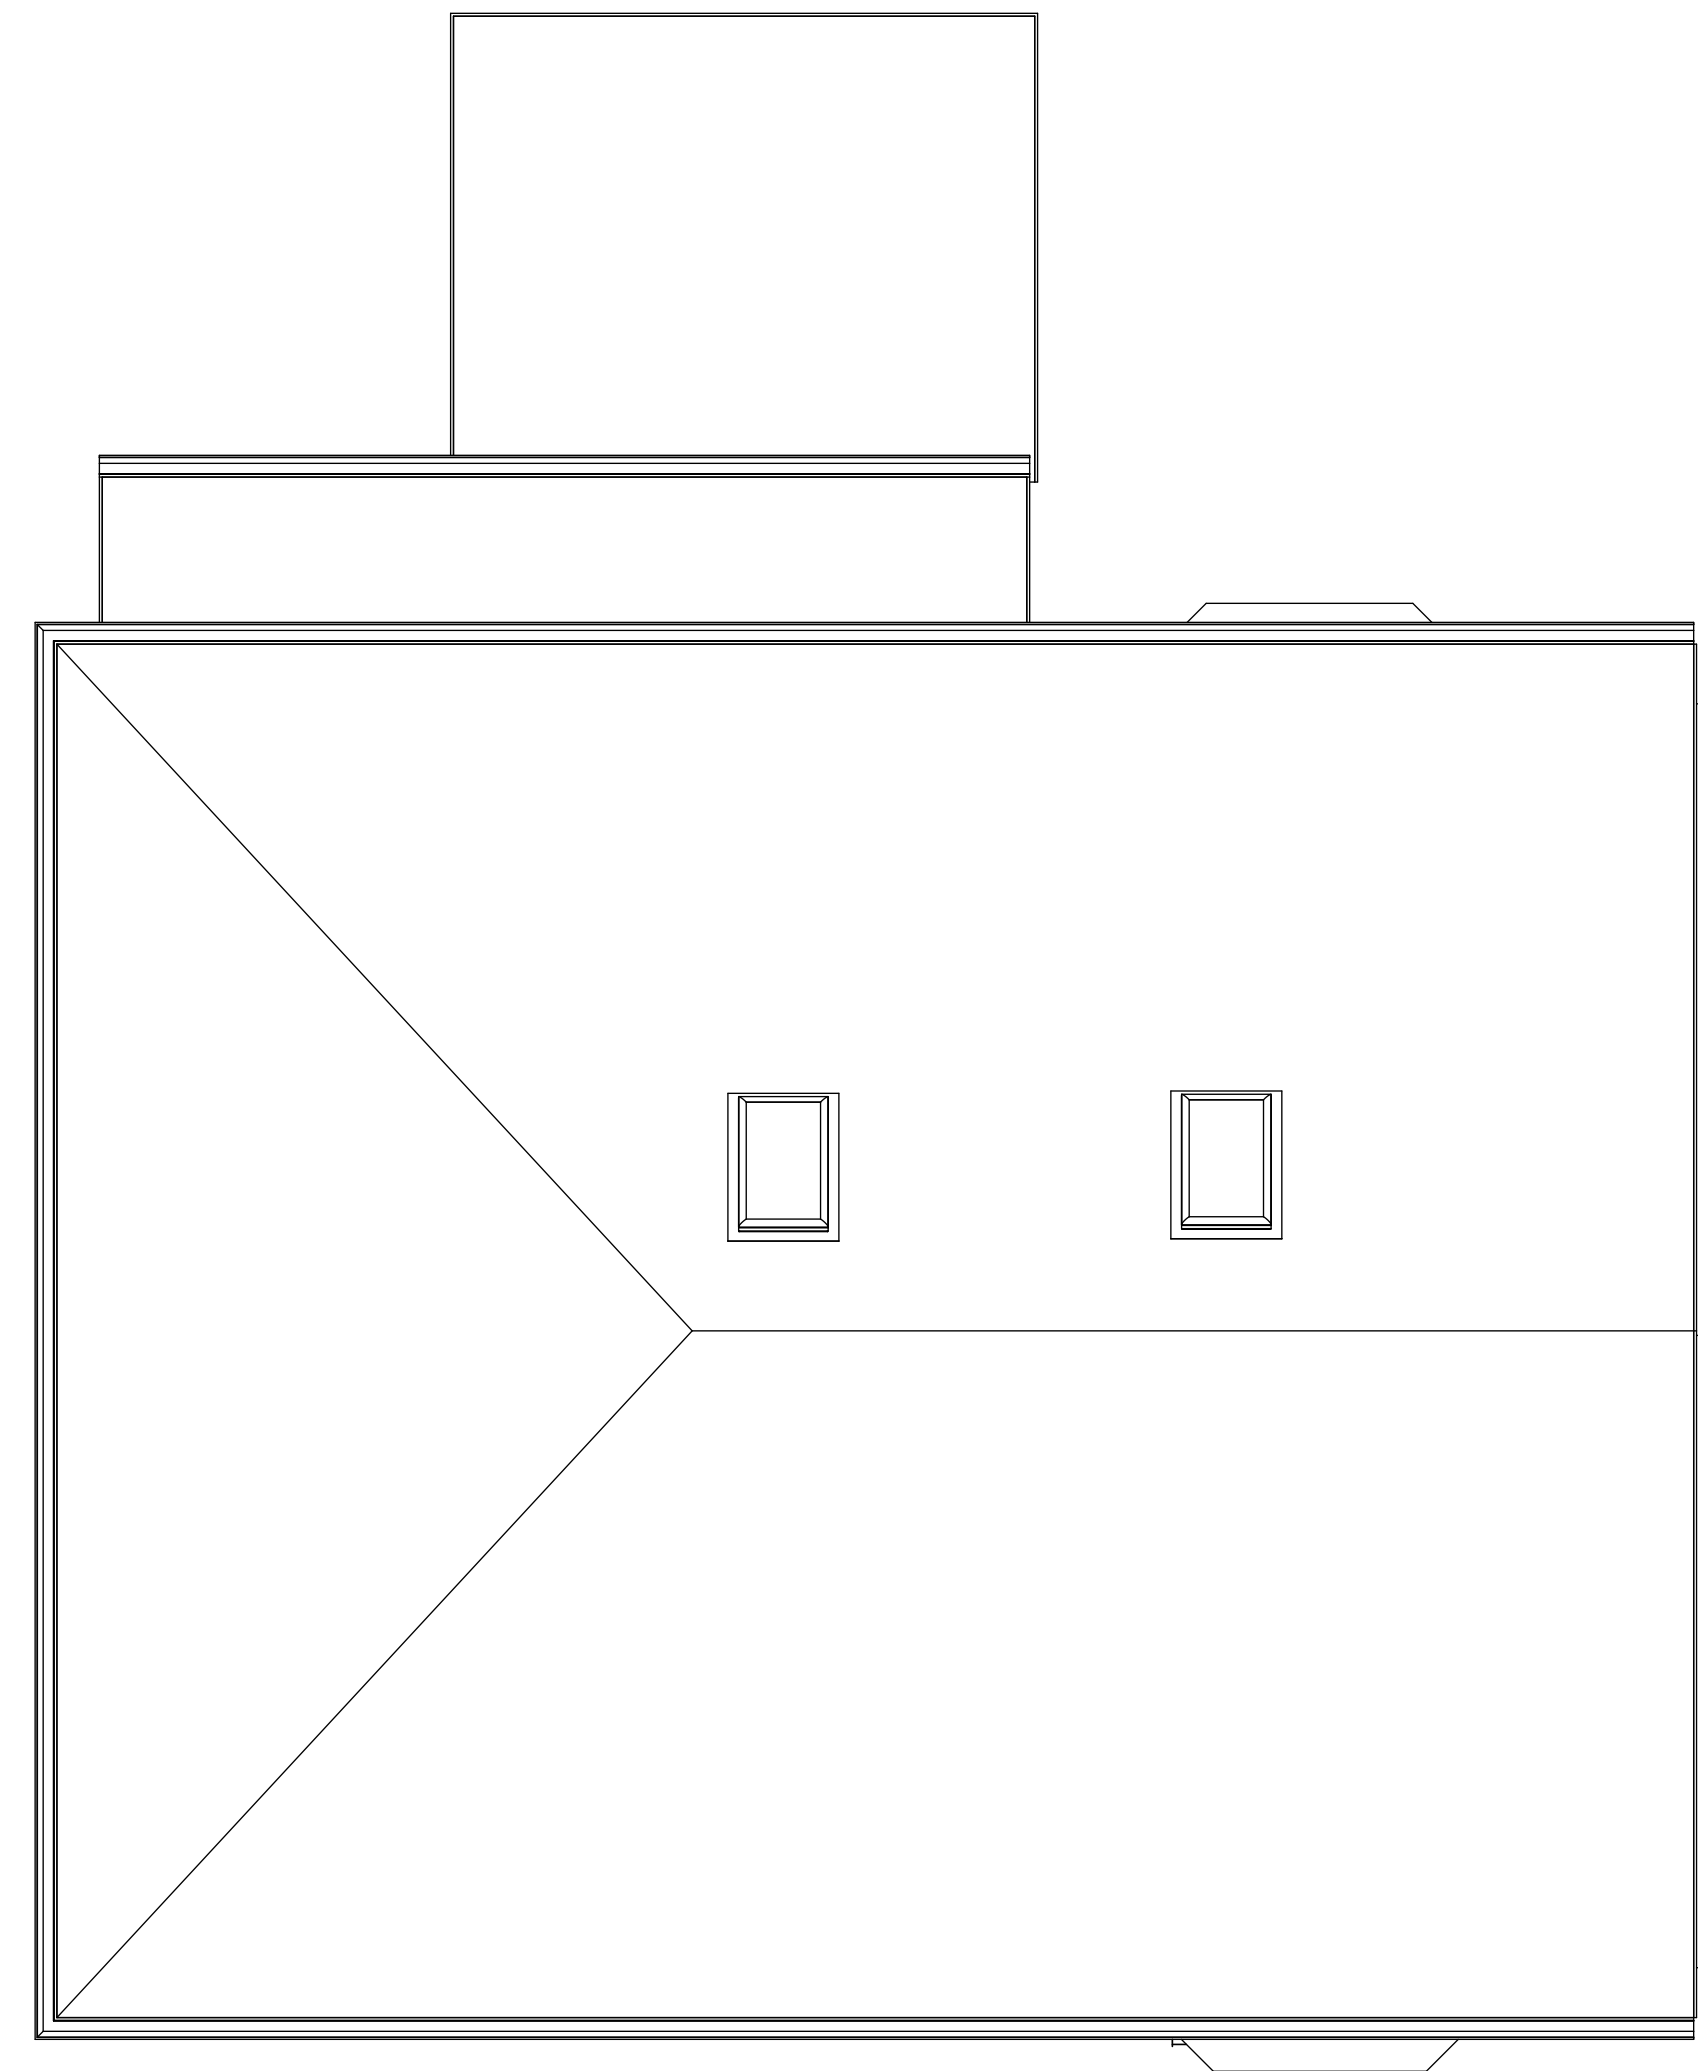

Roof
1 : 50



© Ideal Architects Limited
WWW.Ideal-Architects.co.uk
This Drawing & Design is the copyright of Ideal Architects Ltd and should not be reproduced without written consent.
Contractors are to check all levels & dimensions on site prior to site works commencing & report discrepancies to the Designers.
DO NOT SCALE FROM THIS DRAWING

Existing model
10 Nursery Road, Prestwich, M25 3EN

Rev	Description	Date
Rev	Description	Date

Client: Anthony Brimelow

Existing Plans

(DR)A100
Revision

