


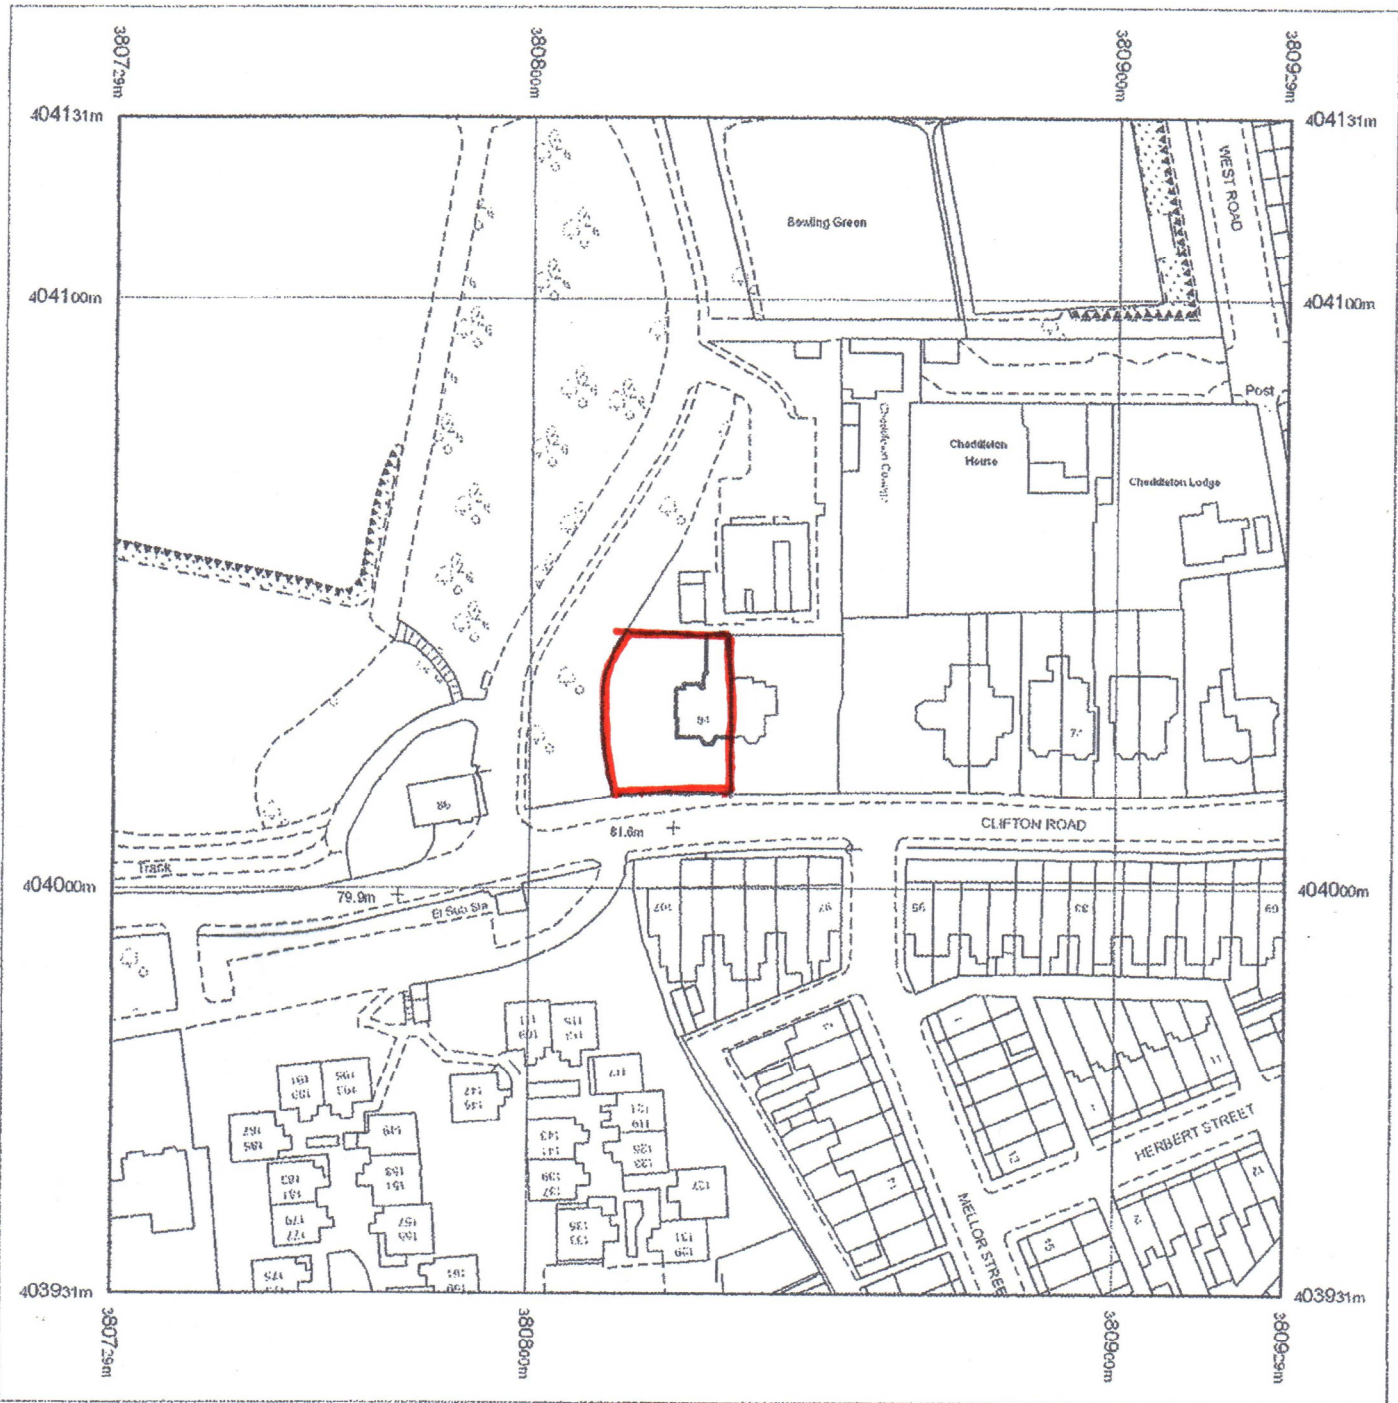


Produced 28.01.2009 from the Ordnance Survey National Geographic Database and incorporating surveyed revision available at this date. © Crown Copyright 2009.

Reproduction in whole or part is prohibited without the prior permission of Ordnance Survey.

Ordnance Survey, the OS Symbol and OS Sitemap are registered trademarks of Ordnance Survey, the national mapping agency of Great Britain.

The representation of a road, track or path is no evidence of a right of way.

The representation of features as lines is no evidence of a property boundary.

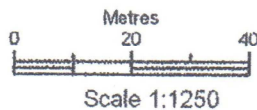

Supplied by: **The Glasgow Map Centre**
Serial number: 02280600
Centre coordinates: 380829 404031

Further information can be found on the OS Sitemap Information leaflet or the Ordnance Survey web site:
www.ordnancesurvey.co.uk

AMENDMENTS:		DATE:
LOCAL AUTH: BURY MBC		
FLASHING TYPE:	TILES	CALCS ADDED:
PROJECT: <i>Orangery</i>		
CLIENT: PAUL HOPWOOD 84 CLIFTON ROAD PRESTWICH MANCHESTER M25 3HR		
SCALE:	DATE: <i>30/5/23</i>	STATUS: PLANNING