


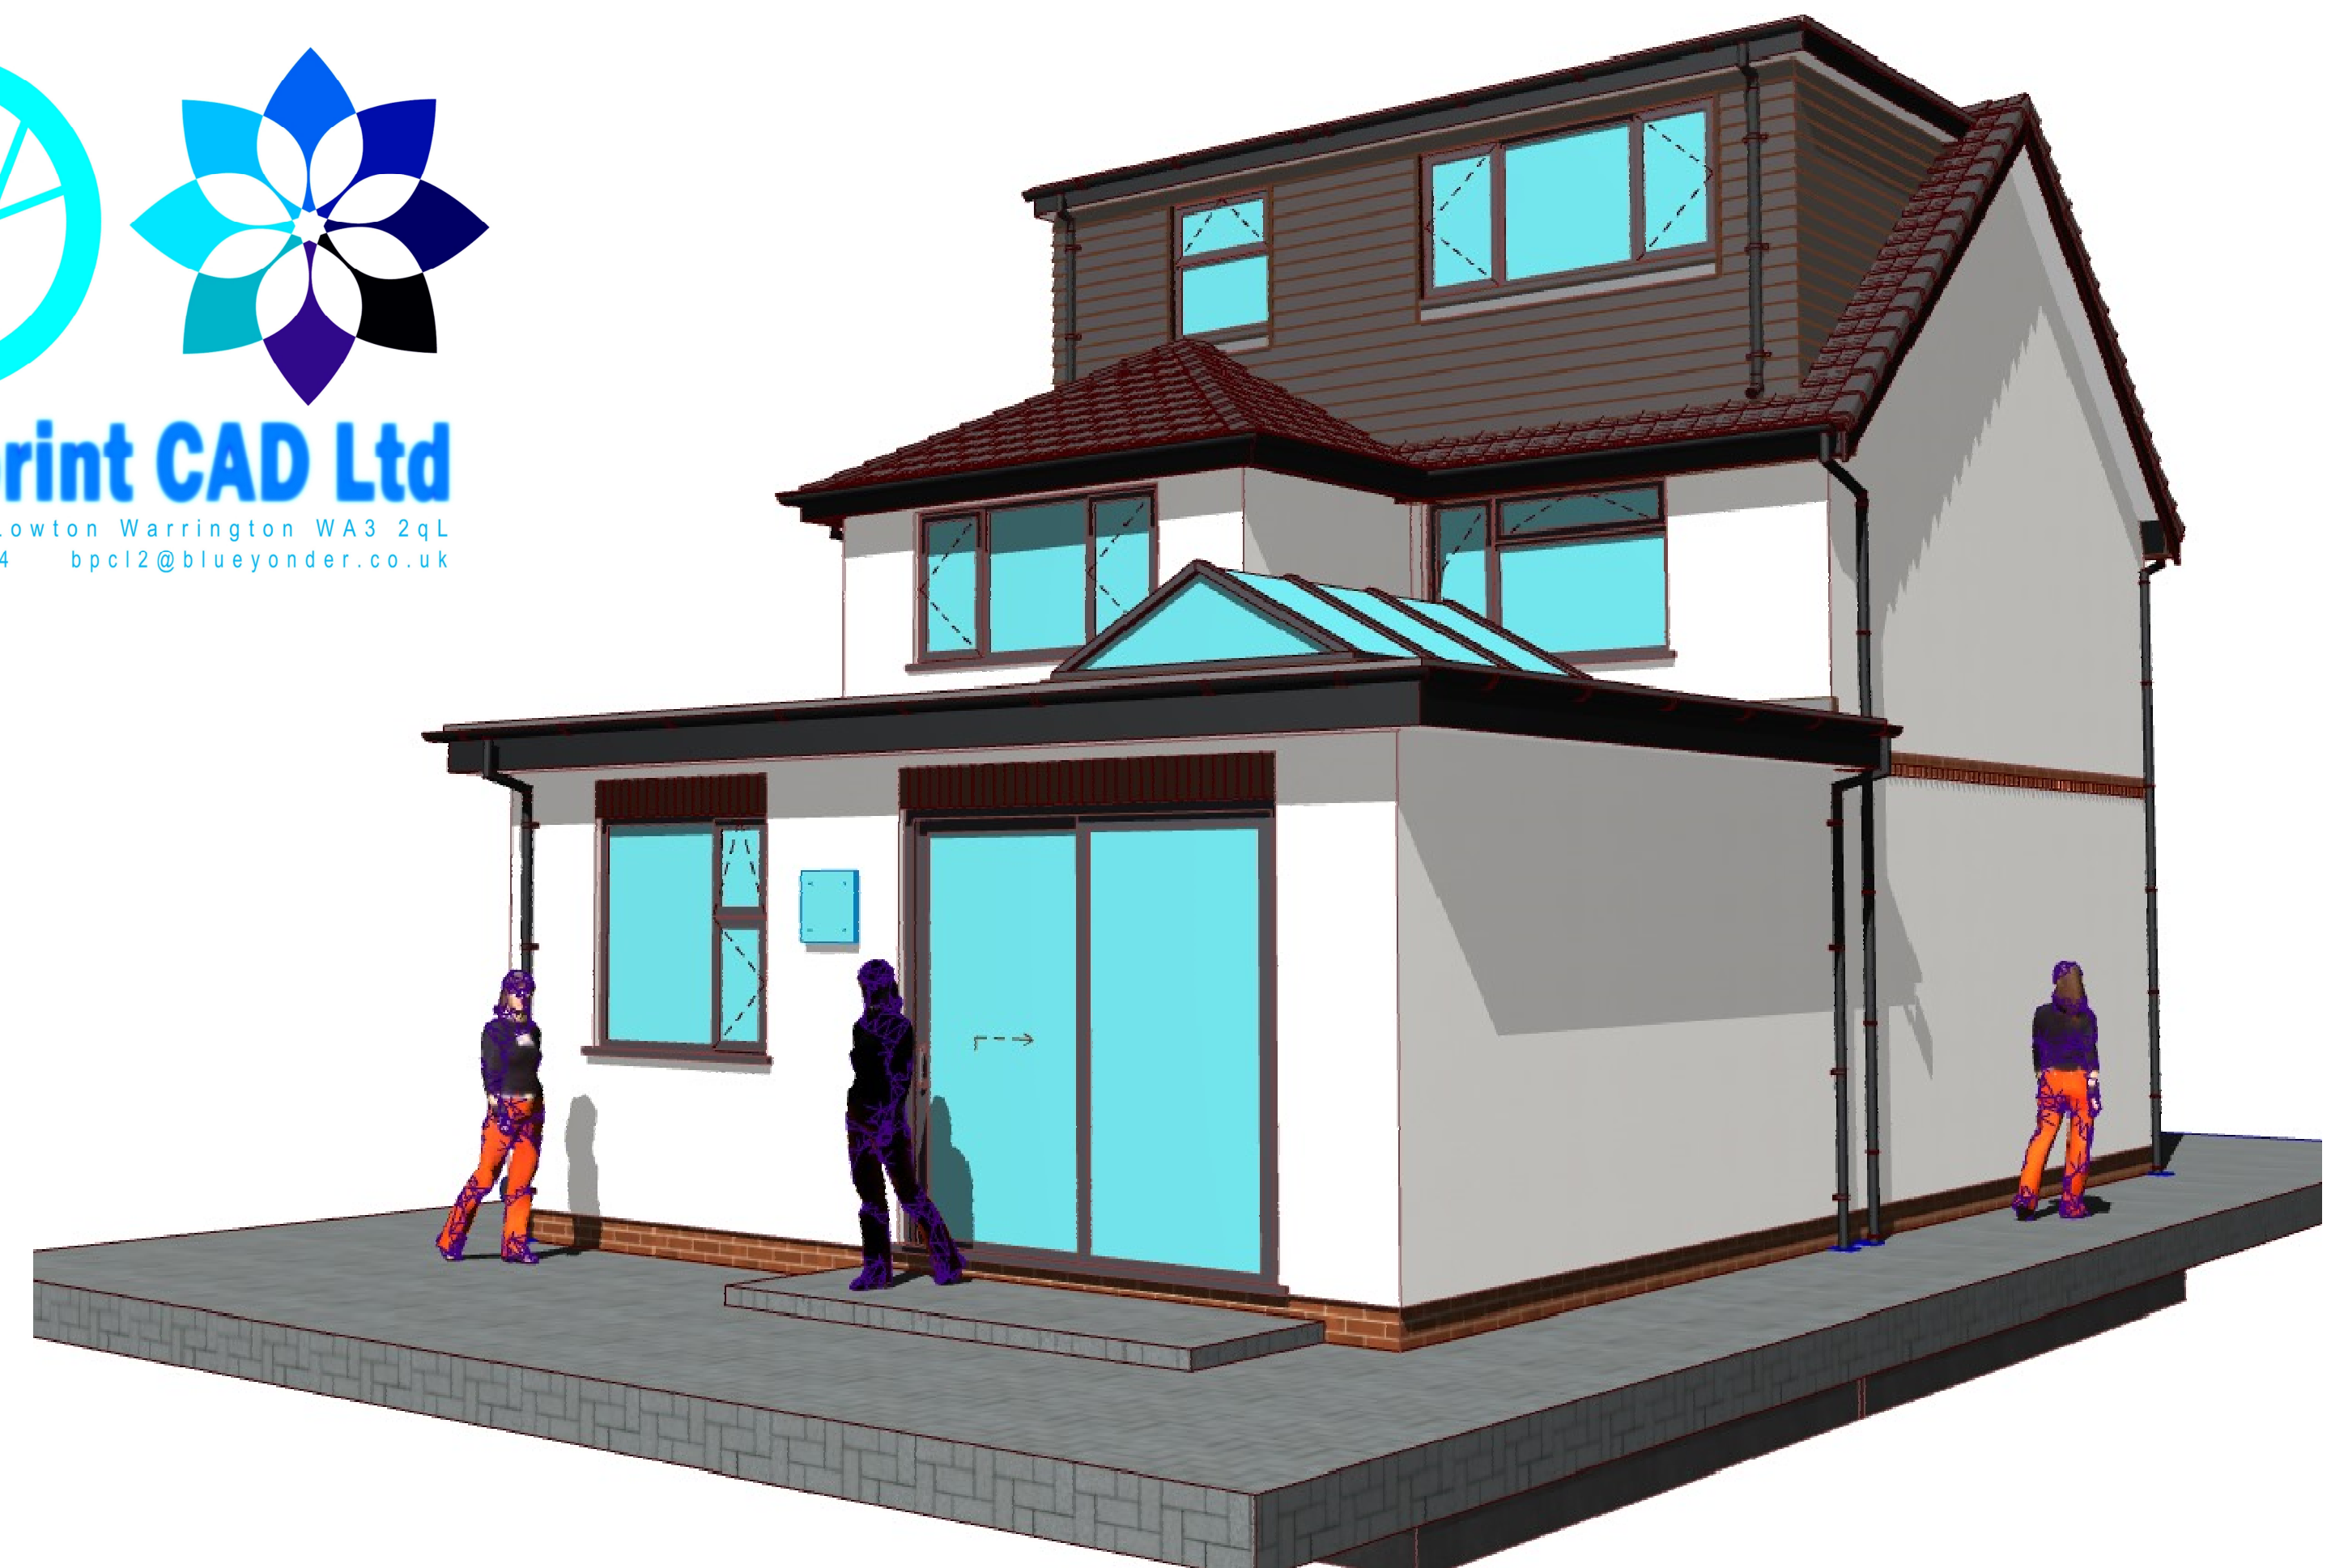

1 Proposed 3D View



2 Proposed 3D View



3 Proposed 3D View

SITE ADDRESS
174 HEYS ROAD, PRESTWICH,
MANCHESTER, M25 1QL.
THE CONSTRUCTION OF A
PART SINGLE STOREY PART
TWO STOREY EXTENSION AT
THE FRONT AND REAR OF
THE EXISTING DWELLING
HOUSE + DORMER LOFT
CONVERSION TO REAR WITH
GABLE BUILD-UP TO BOTH
SIDES + RAISING RIDGE BY
790mm + RENDERING ALL
EXTERNAL WALLS +
EXTERNAL & INTERNAL
ALTERATIONS.



4 Proposed 3D View